


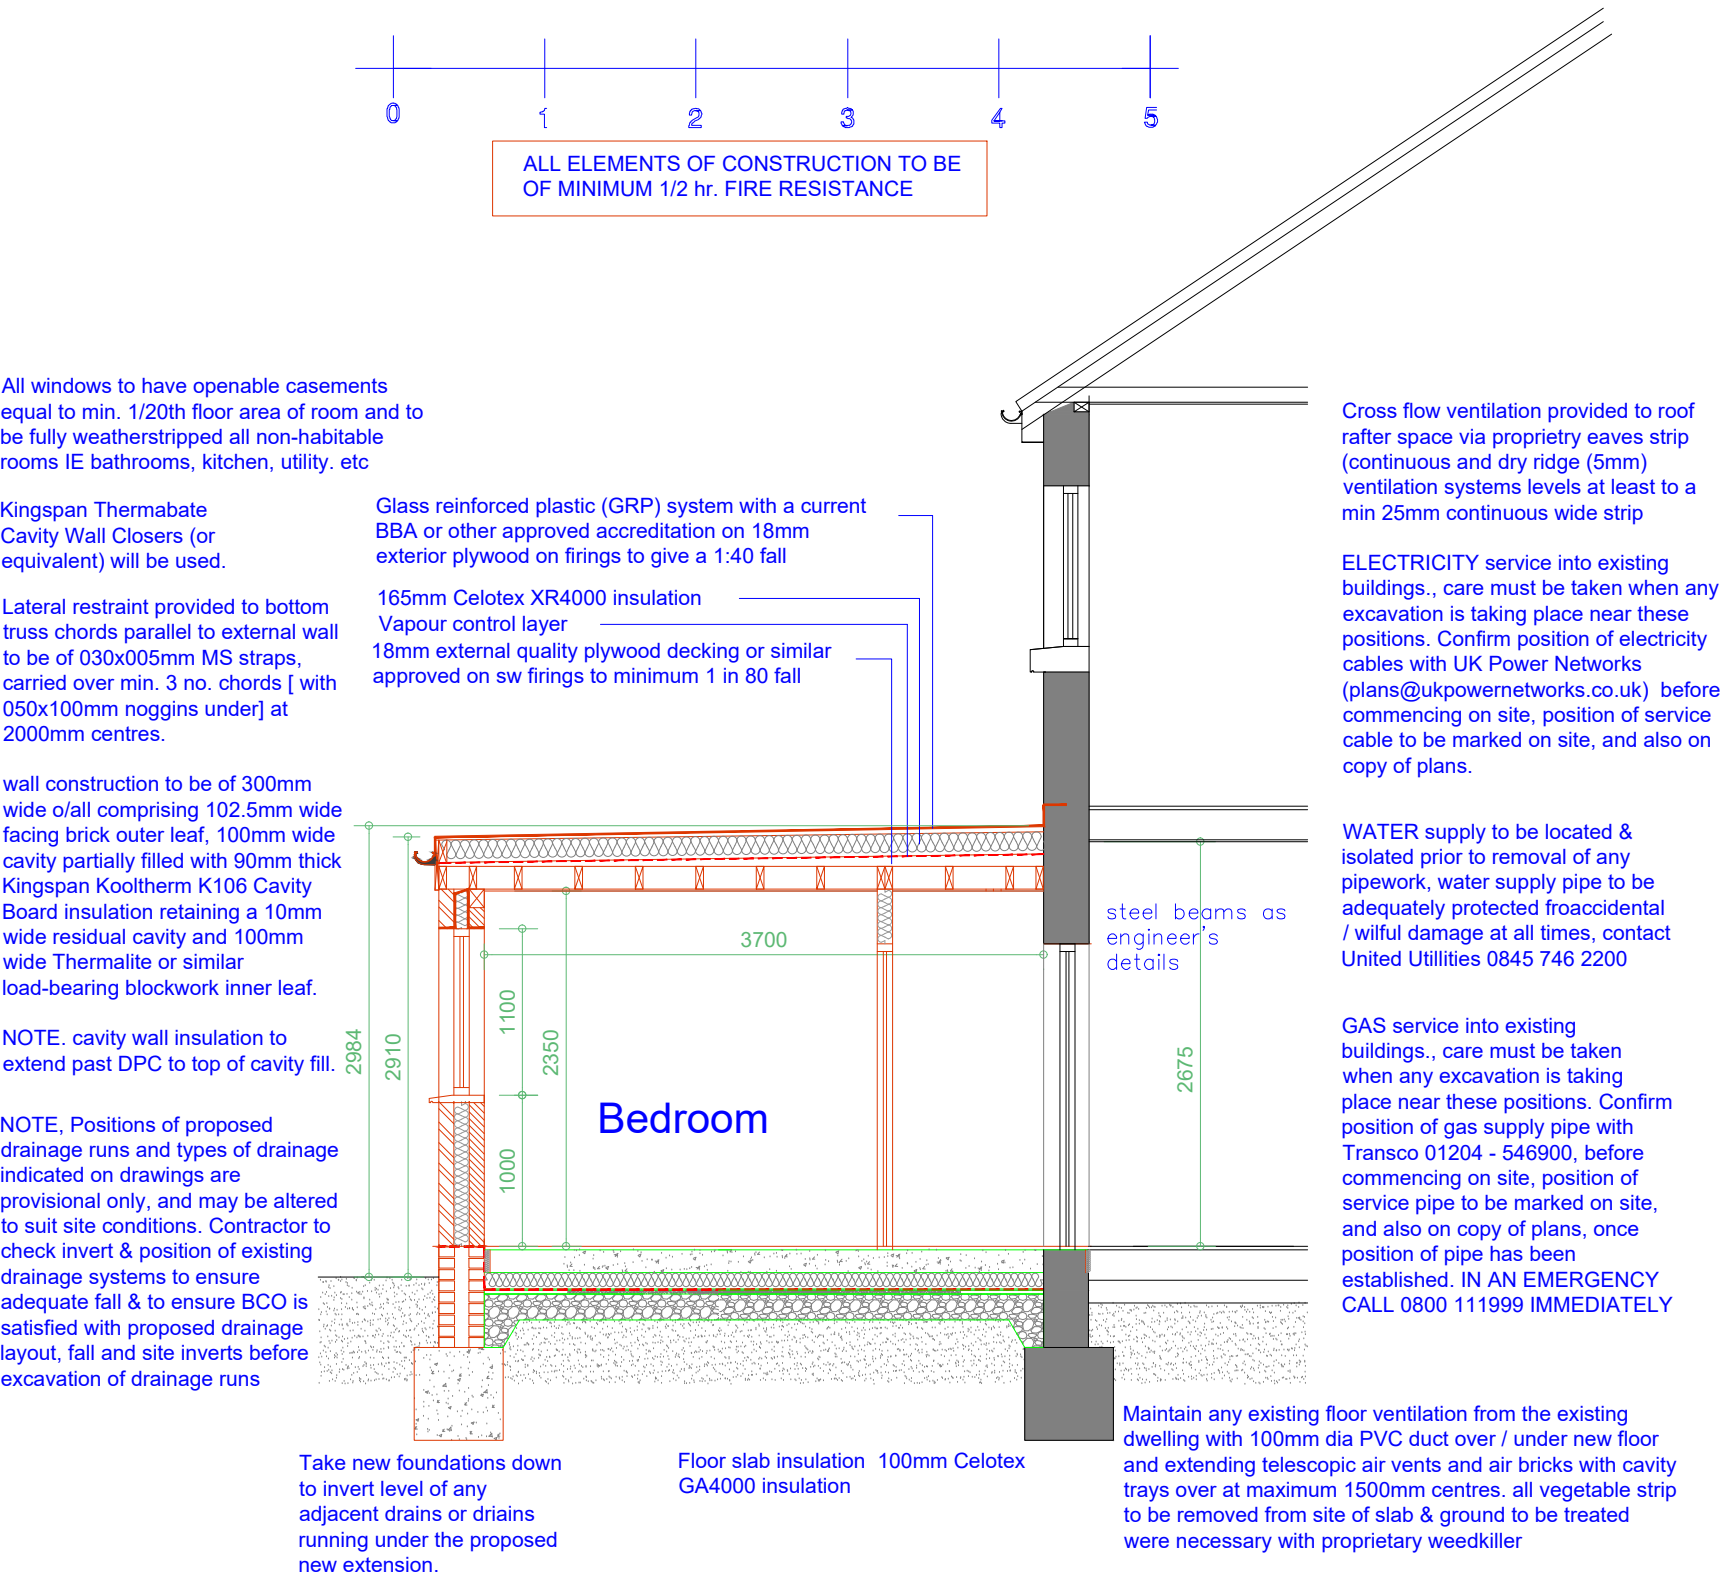

Proposed Sections
Scale 1:50