


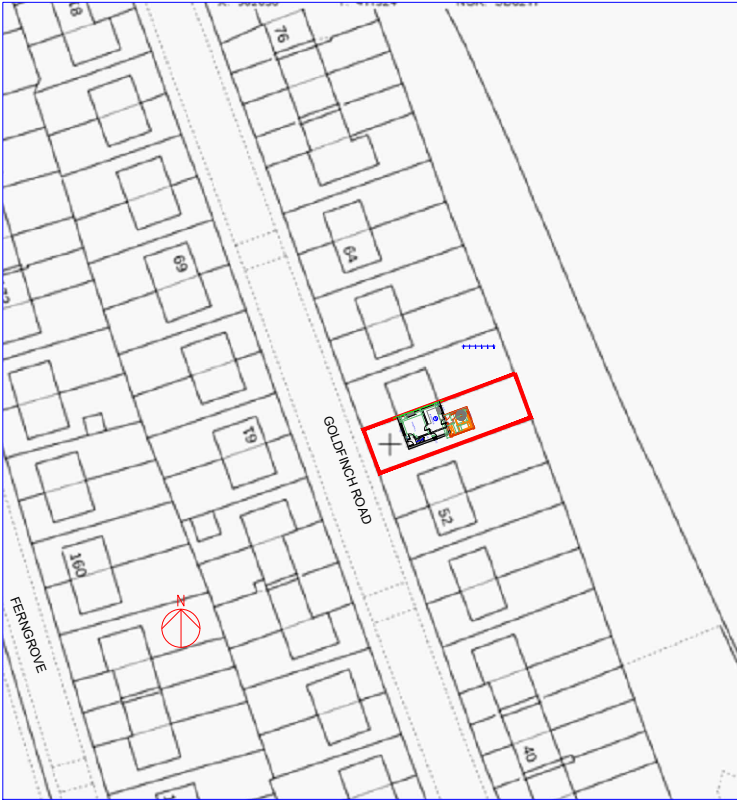

OS Map
Scale 1:500



OS Map
Scale 1:1250

Rev	Date	Description
Issued For : INFORMATION PURPOSES ONLY		
Client		
Mrs. Nicola Tuke Bury MBC		
Project		
56 Goldfinch Drive, Bury, England, BL9 6JS Proposed single storey DDA rear extension.		
Scheme - Drawing Title		
OS Map		
05	Date	03.12.25
Drawing No.	Revision	Scale
		Various @A3



Plans To Build It Ltd
Tel: 0161 728 5730
Mob: 07741175755
www.planstobuildit.com