




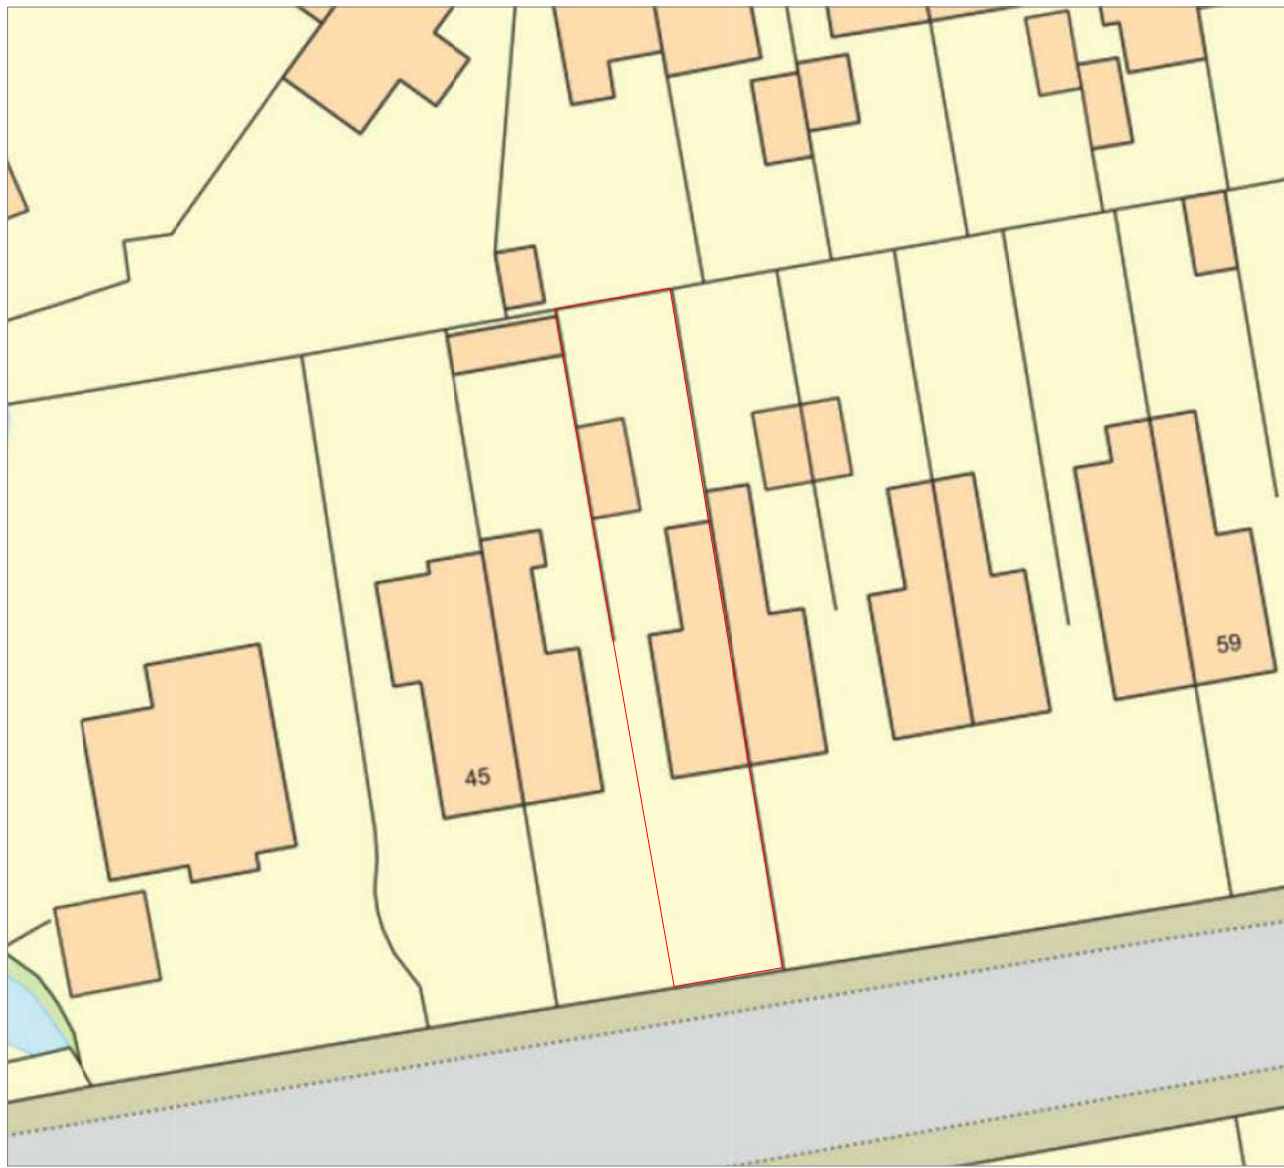

Existing Site Plan: 1-500 @A1

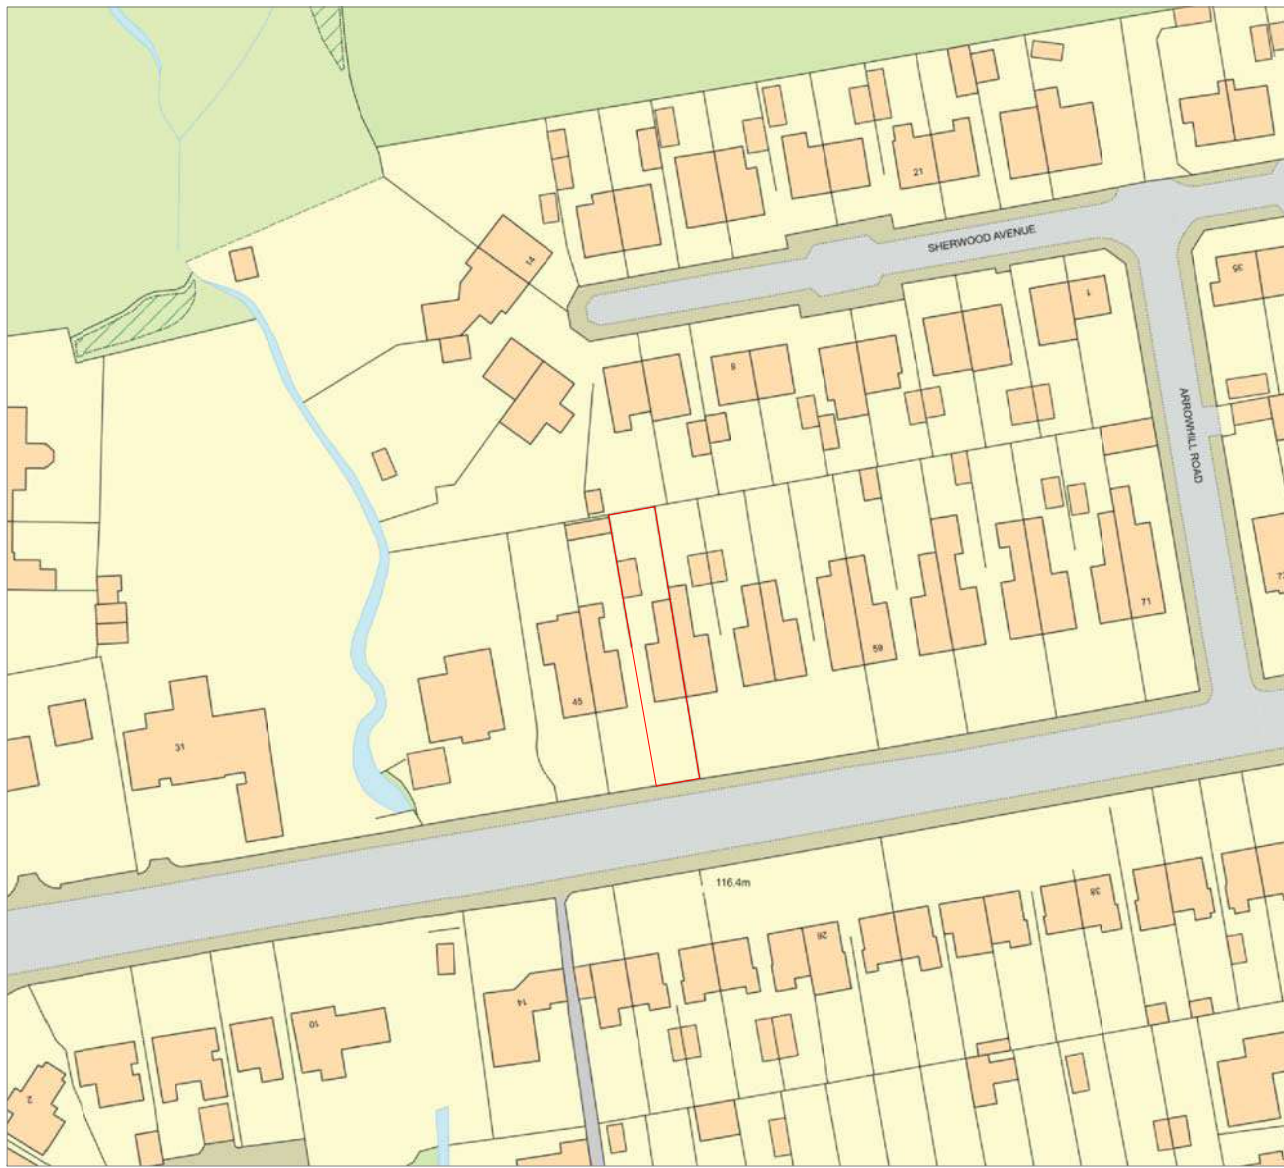

Existing Site Plan: 1-1250 @A1

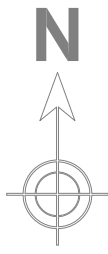


Existing North Elevation: 1-100 @A1




Existing West Elevation: 1-100 @A1



Existing Ground Floor Plan: 1-100 @A1

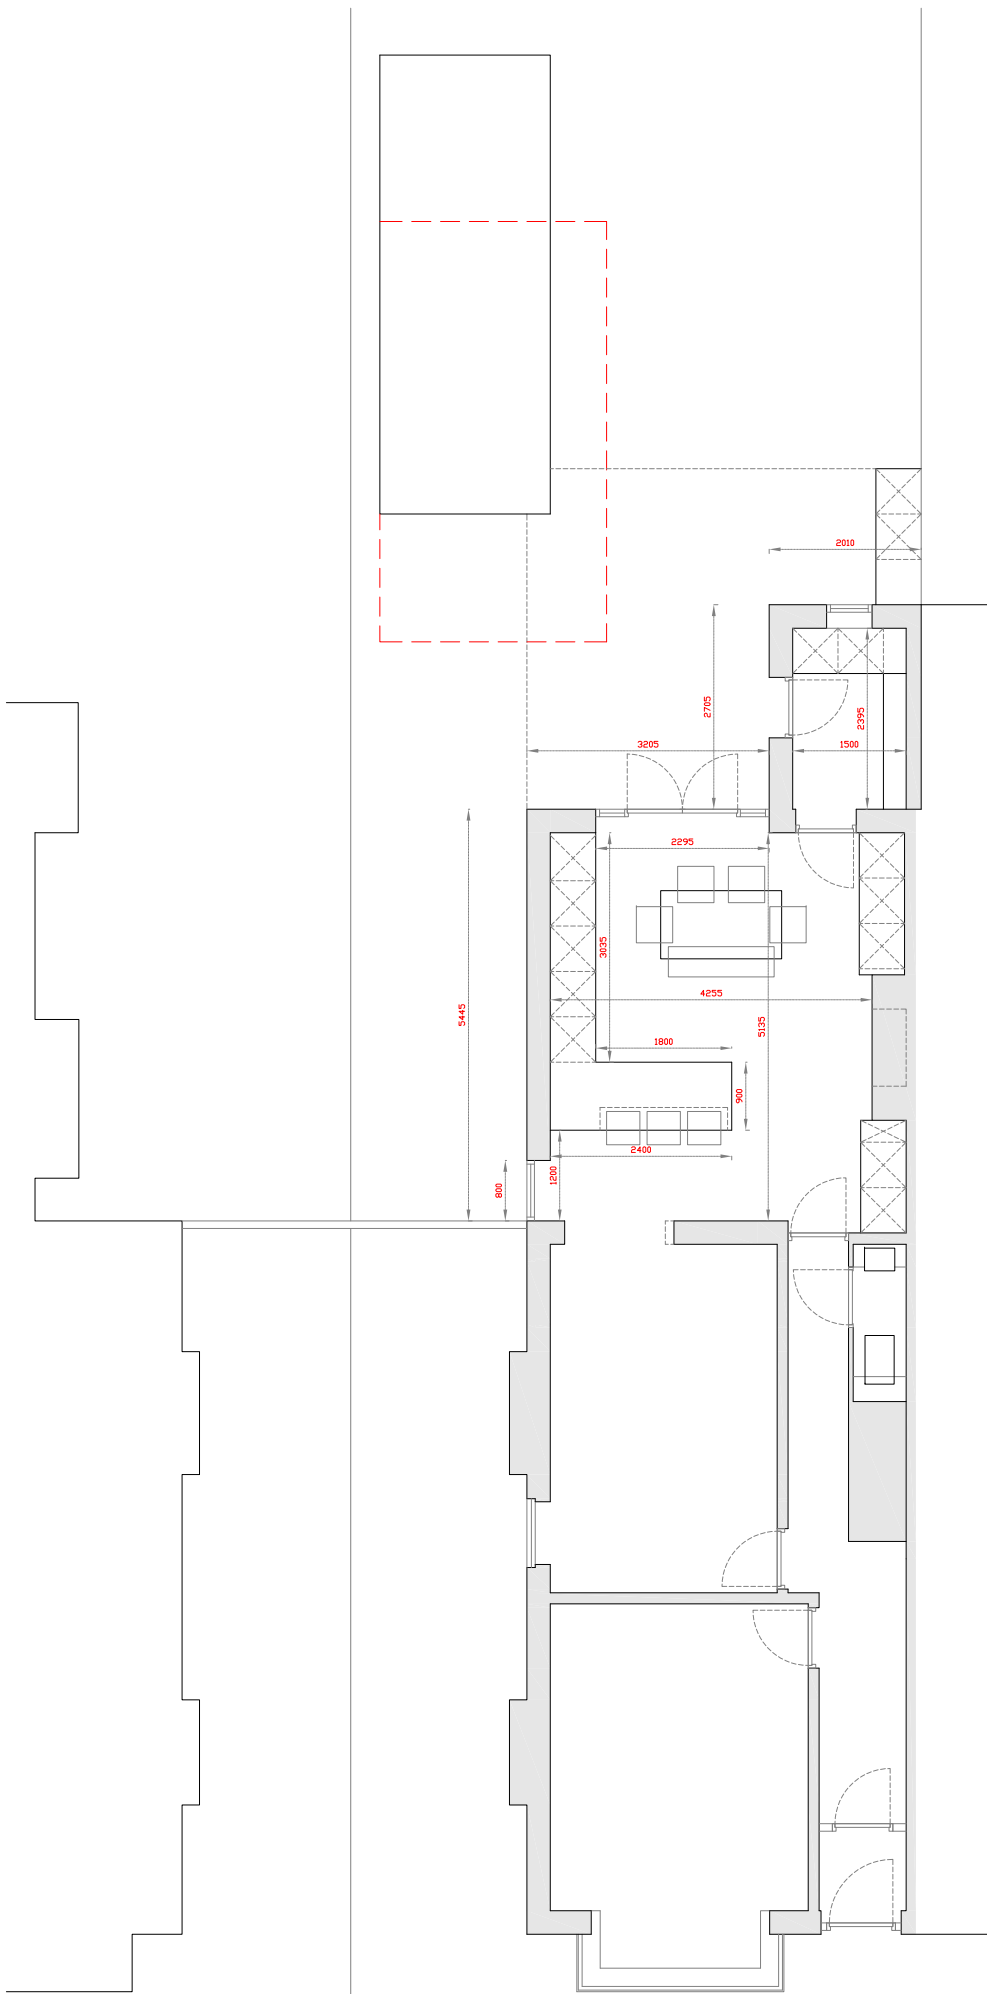

Proposed Ground Floor Plan: 1-100 @A1

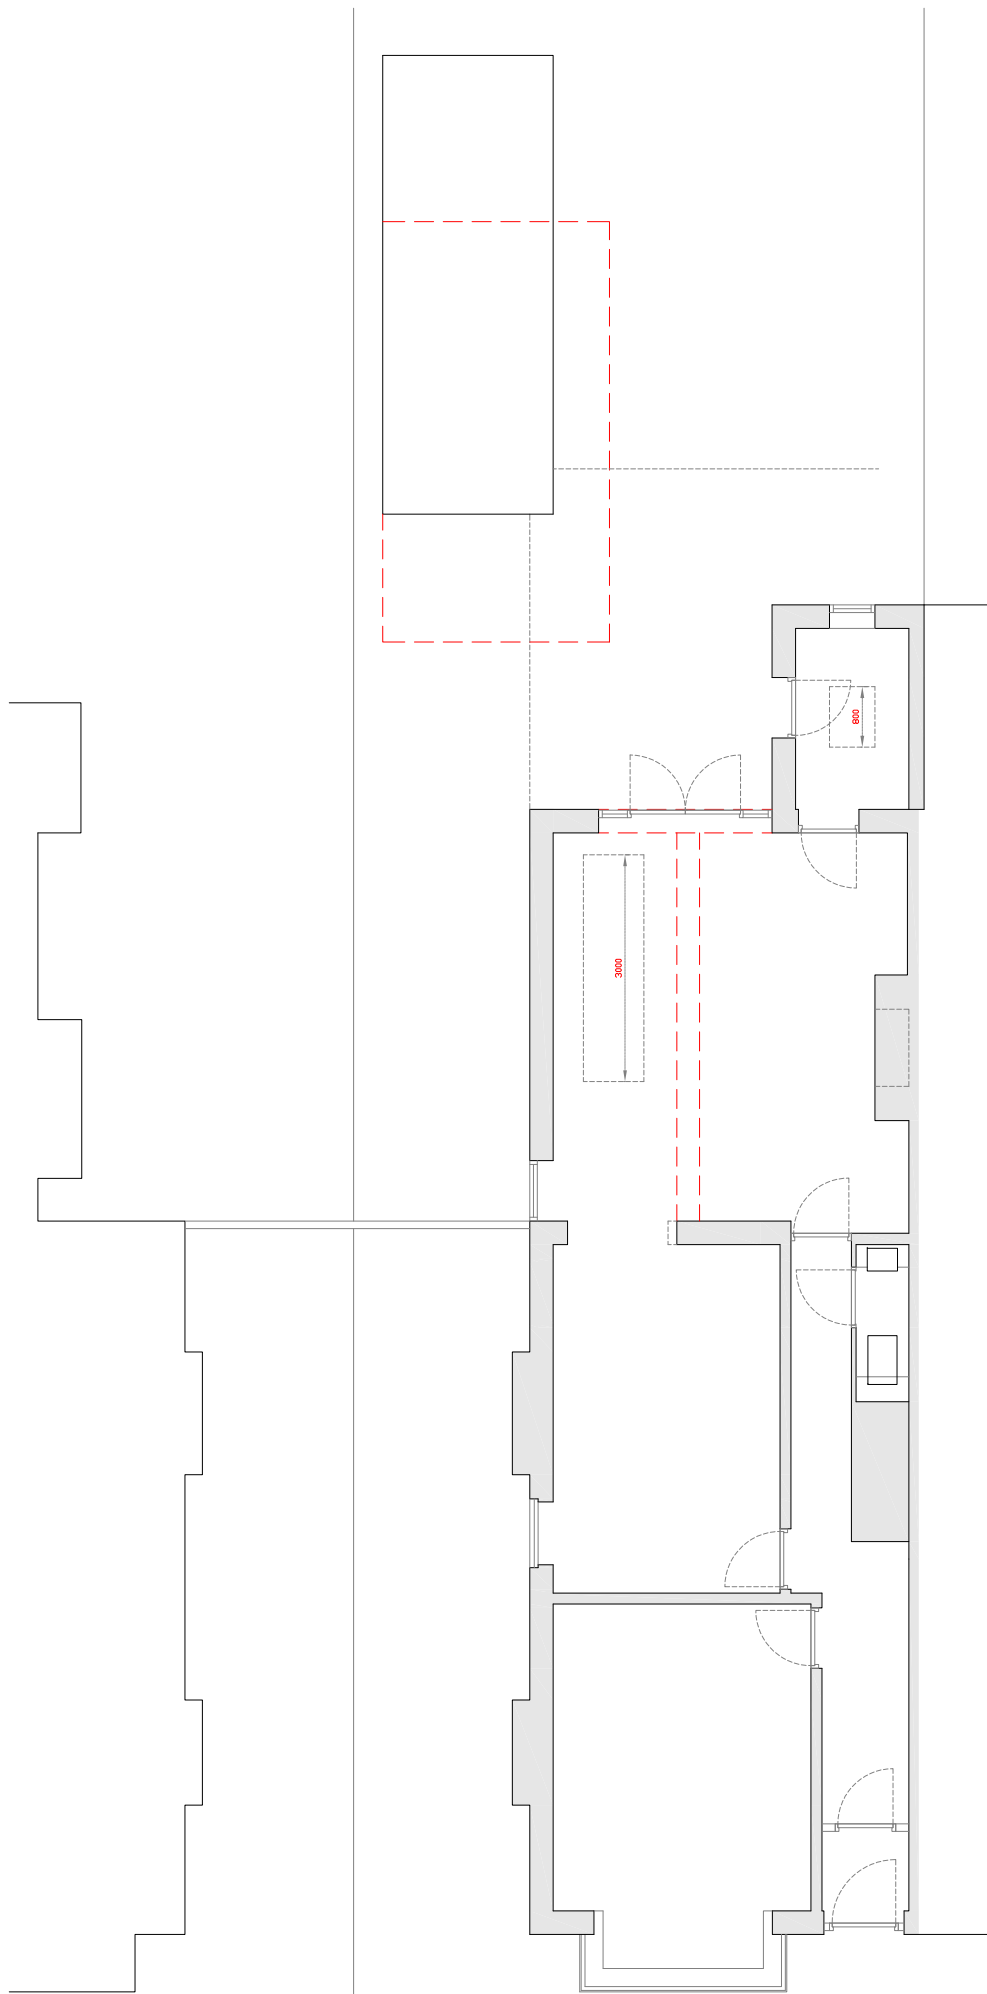

Proposed Ground Ceiling Plan: 1-100 @A1



Proposed North Elevation: 1-100 @A1



Proposed West Elevation: 1-100 @A1

NOTES FOR PLANNING:

1. New single storey side extension to match building line with internal modifications to make open kitchen diner
2. New rear utility room to replace existing lean to buildings, roof line and wall line to match neighbour
3. Replace Existing Garage with new shed, same height
4. Walls to be brick to match existing
5. Windows to be white UPVC to match existing
6. Rooflights to be white
7. New rear door to be grey solid core panel UPVC