


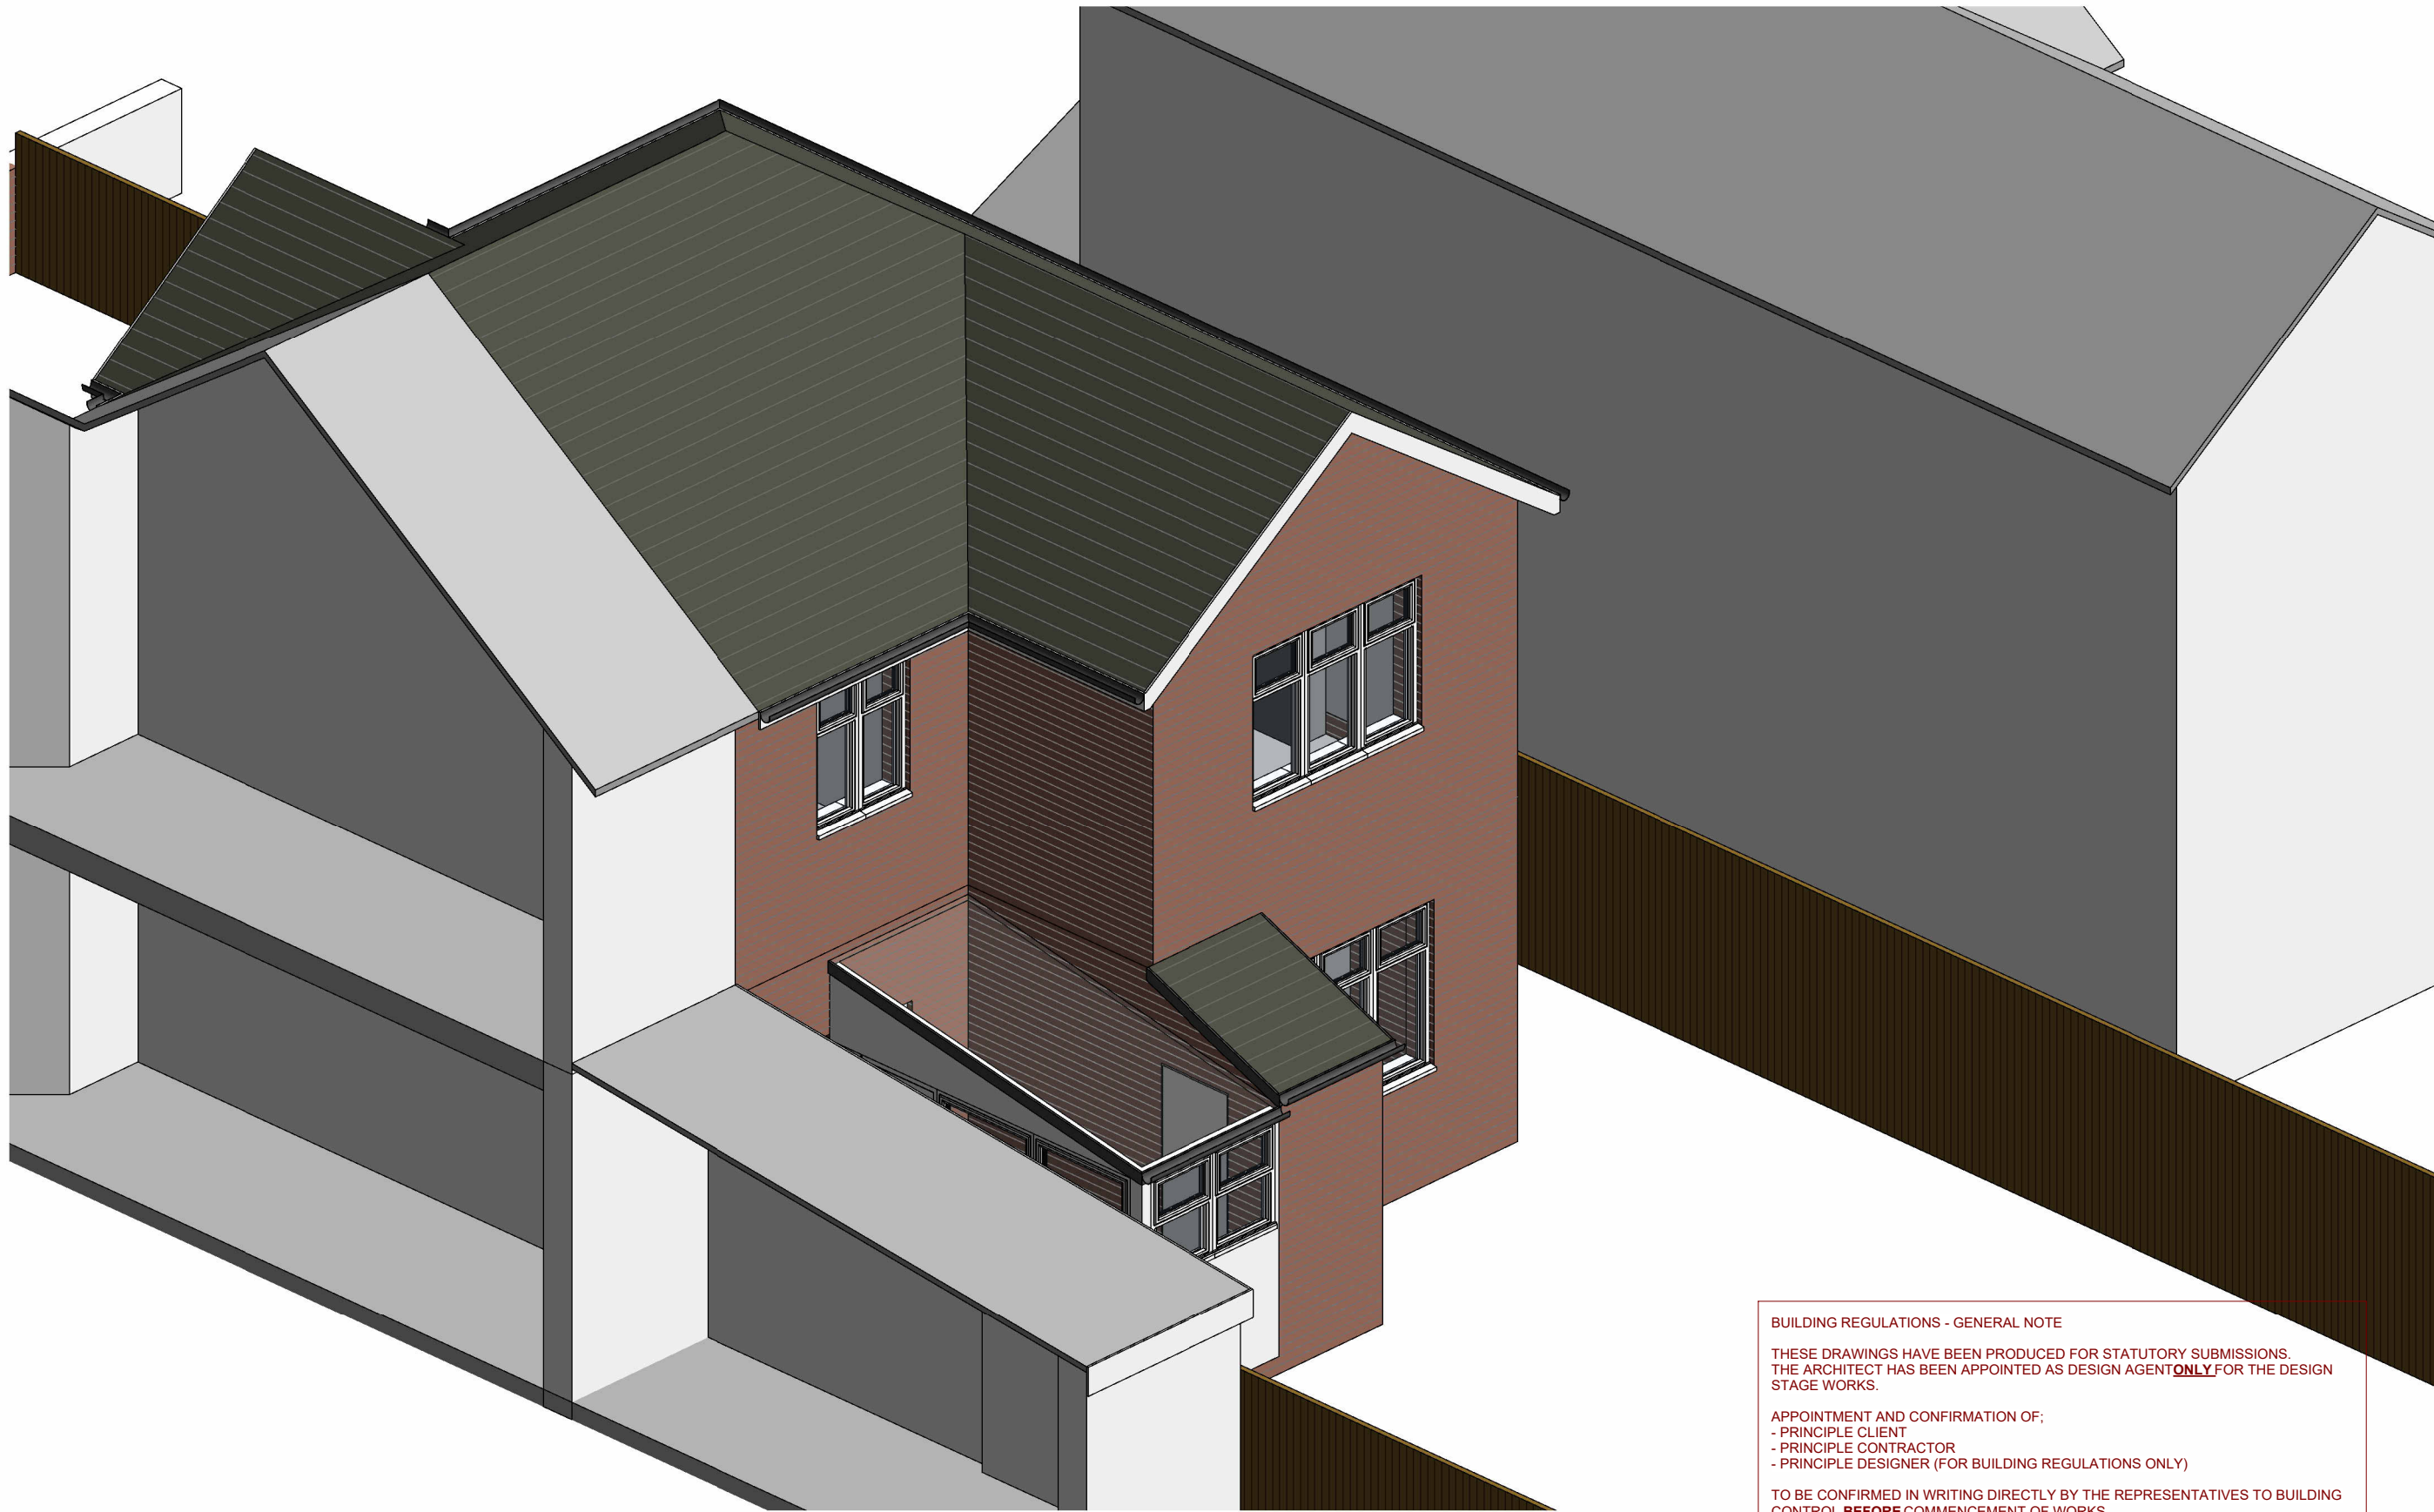

BUILDING REGULATIONS - GENERAL NOTE

THESE DRAWINGS HAVE BEEN PRODUCED FOR STATUTORY SUBMISSIONS. THE ARCHITECT HAS BEEN APPOINTED AS DESIGN AGENT **ONLY** FOR THE DESIGN STAGE WORKS.

APPOINTMENT AND CONFIRMATION OF;

- PRINCIPLE CLIENT
- PRINCIPLE CONTRACTOR
- PRINCIPLE DESIGNER (FOR BUILDING REGULATIONS ONLY)

TO BE CONFIRMED IN WRITING DIRECTLY BY THE REPRESENTATIVES TO BUILDING CONTROL **BEFORE** COMMENCEMENT OF WORKS.

CLIENT
MORGAN

PROJECT NUMBER DRAWING SCALE:
24968 @ A3

DRAWING NUMBER / TITLE
092 EXISTING VISUAL 002

PROJECT
20 NURSERY ROAD, PRESTWICH

WEBSITE: **WWW.SHWILKINSON.CO.UK** ADDRESS: **6 DALE LEE,**
EMAIL: **SCOTT@SHWILKINSON.CO.UK** **WESTHOUGHTON,**
TEL: **01942 538 533** **BOLTON,**
MOB: **07809 373 066** **BL6 6BW**

NOTES: DO NOT SCALE, USE FIGURED DIMENSIONS ONLY. ALL DIMENSIONS TO BE VERIFIED ON SITE. PRIOR TO THE COMMENCEMENT OF ANY WORK OR THE PRODUCTION OF ANY SHOP DRAWING. ALL DISCREPANCIES TO BE REPORTED TO THE ARCHITECT. © COPYRIGHT IN THIS DRAWING IS VESTED IN SHWILKINSON ARCHITECTS LIMITED.