


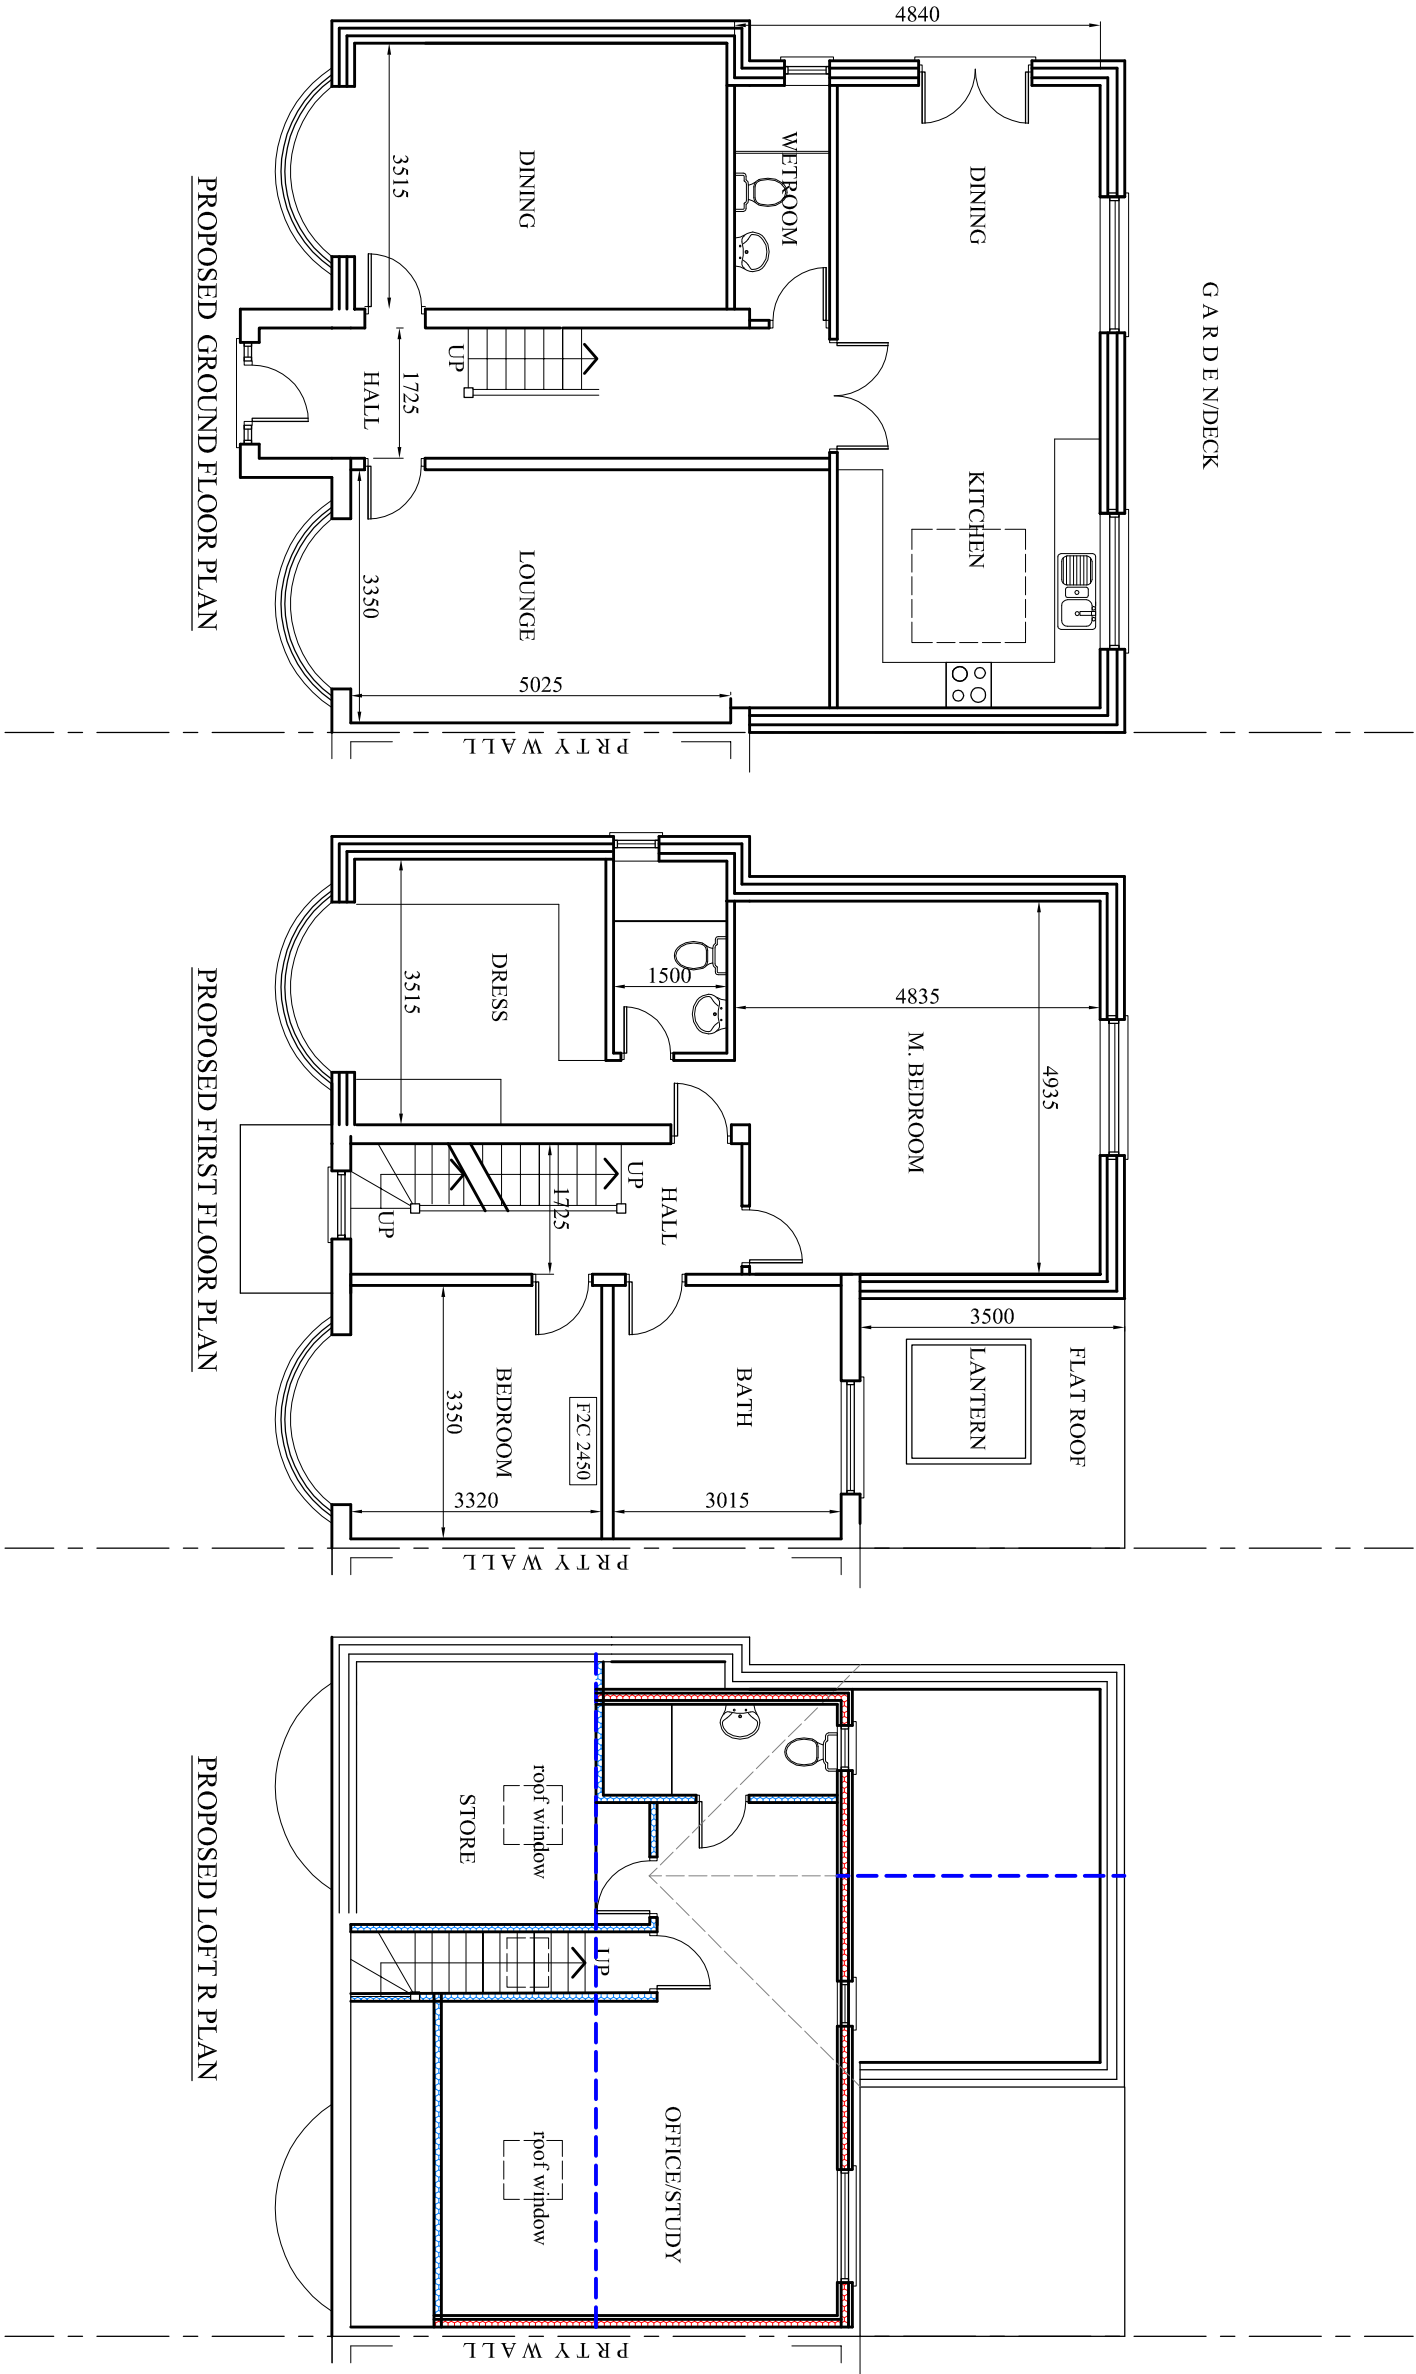

PROJECT
36 Agecroft Road,
Prestwich

CLIENT
Mr. Zubair Issa

DRAWING TITLE
Proposed Plan

JOB No _____ DRAWING No
NA-P01

SCALE DATE REVISION
1:100@A3 Aug. 2023 -

t: 0782 895 3405
e: niamaat@hotmail.co.uk