



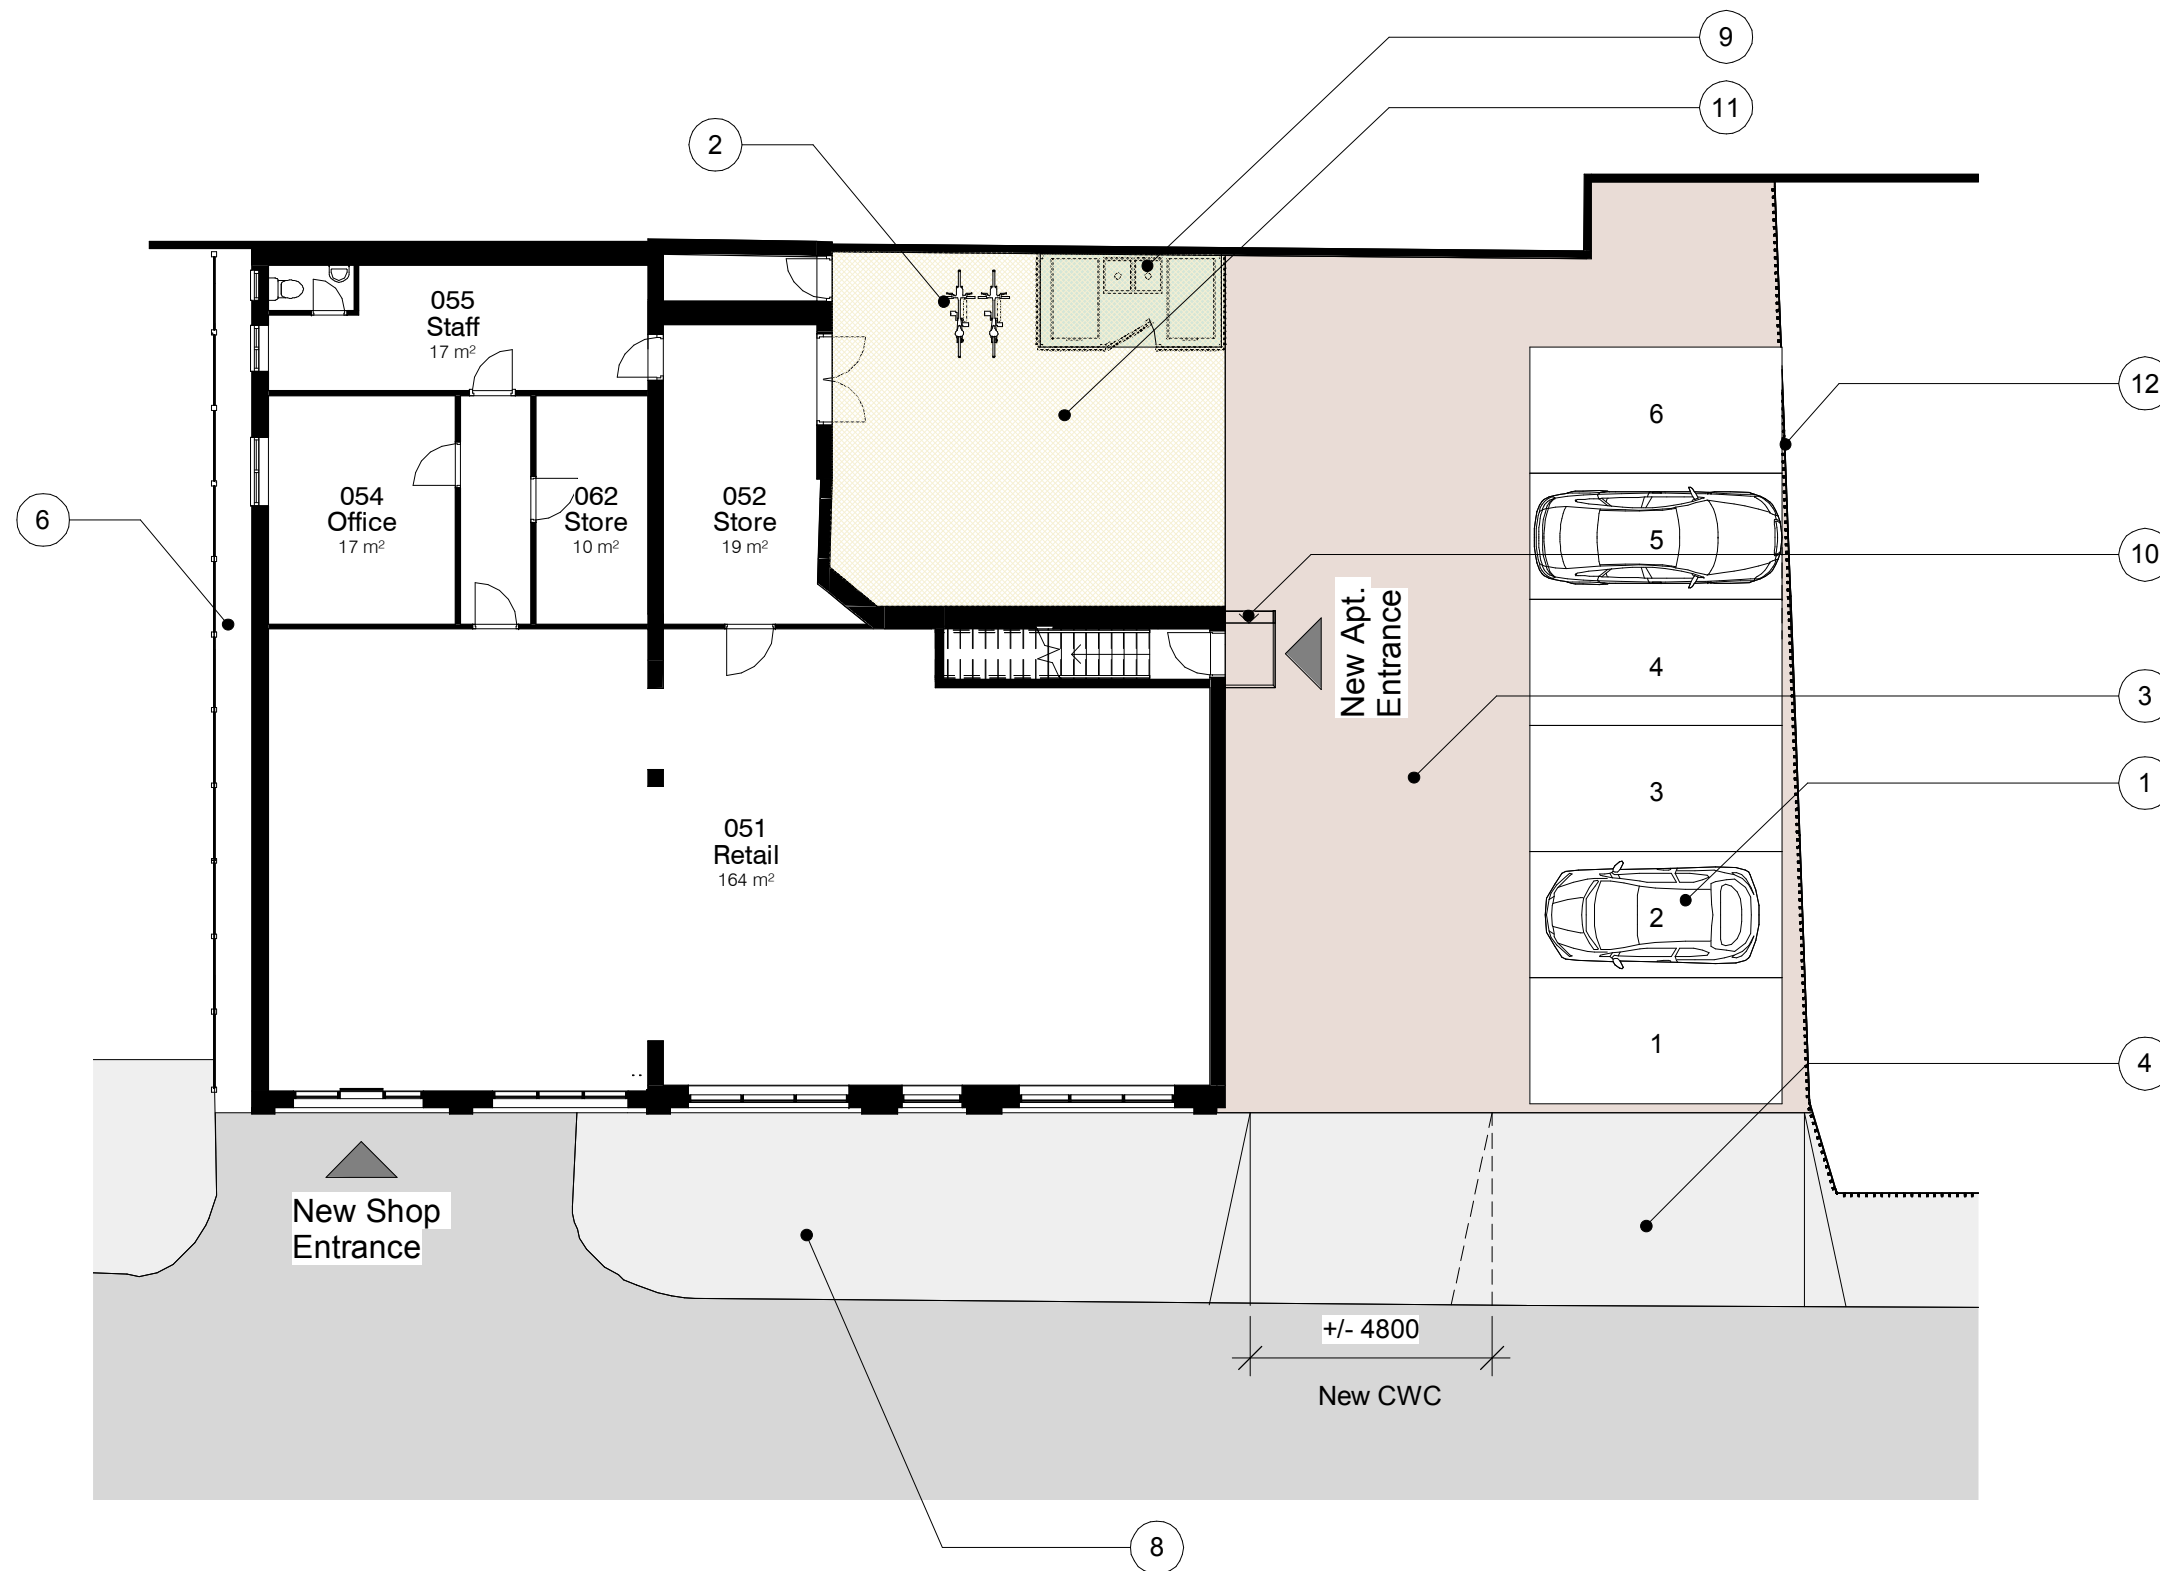


Note Block - Landscaping - Proposed

- 1 Tarmac Parking Area.
- 2 Cycle Parking with 2 Sheffield style cycle stands, total capacity 4 bikes.
- 3 Parking Bay 2.5 x 5m indicated. Parking for 5 cars.
- 4 Existing carriageway crossing.
- 6 Boundary Wood Fence
- 8 Public Footpath
- 9 Proposed Bin Storage
- 10 New entrance to dwelling units.
- 11 Paved Yard.
- 12 Existing boundary fencing.

1. Level 0 - Landscaping - Proposed

1 : 150

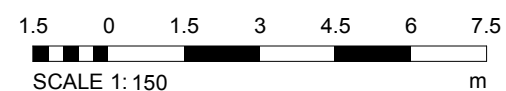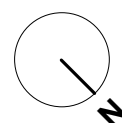

PROJECT		SCALE @ A3	DATE	BY	DATE
136 Stand Lane		1 : 150	25 SEP 2020	AP	
CLIENT		STATUS			
Mr. Kajan Thayalan		PLANNING			
TITLE		PROJECT NO.	DRAWING NO.	REV.	
Landscape Plan - Proposed		DA20070.	007.		
		NOTES			
DA DEBTAL ARCHITECTURE www.debtal.co.uk		© COPYRIGHT : ALL RIGHTS RESERVED.			
		THIS DRAWING MUST NOT BE REPRODUCED WITHOUT PRIOR WRITTEN CONSENT.			
		DRAWING TO BE USED FOR THE STATUS INDICATED ONLY.			
		ALL DIMENSIONS AND SETTING OUT SHALL BE CHECKED AND CONFIRMED ON SITE.			
		ANY DISCREPANCIES TO BE REPORTED TO THE DESIGNER PRIOR TO THE COMMENCEMENT OF ANY WORK. ALL WORK AND MATERIALS TO BE IN ACCORDANCE WITH CURRENT STATUTORY LEGISLATION, RELEVANT CODES OF PRACTICE AND BRITISH STANDARDS. ALL DIMENSIONS ON THIS DRAWING ARE IN MILLIMETRES (UNLESS OTHERWISE STATED).			

DA DEBTAL
ARCHITECTURE
www.debtal.co.uk