




PLB277

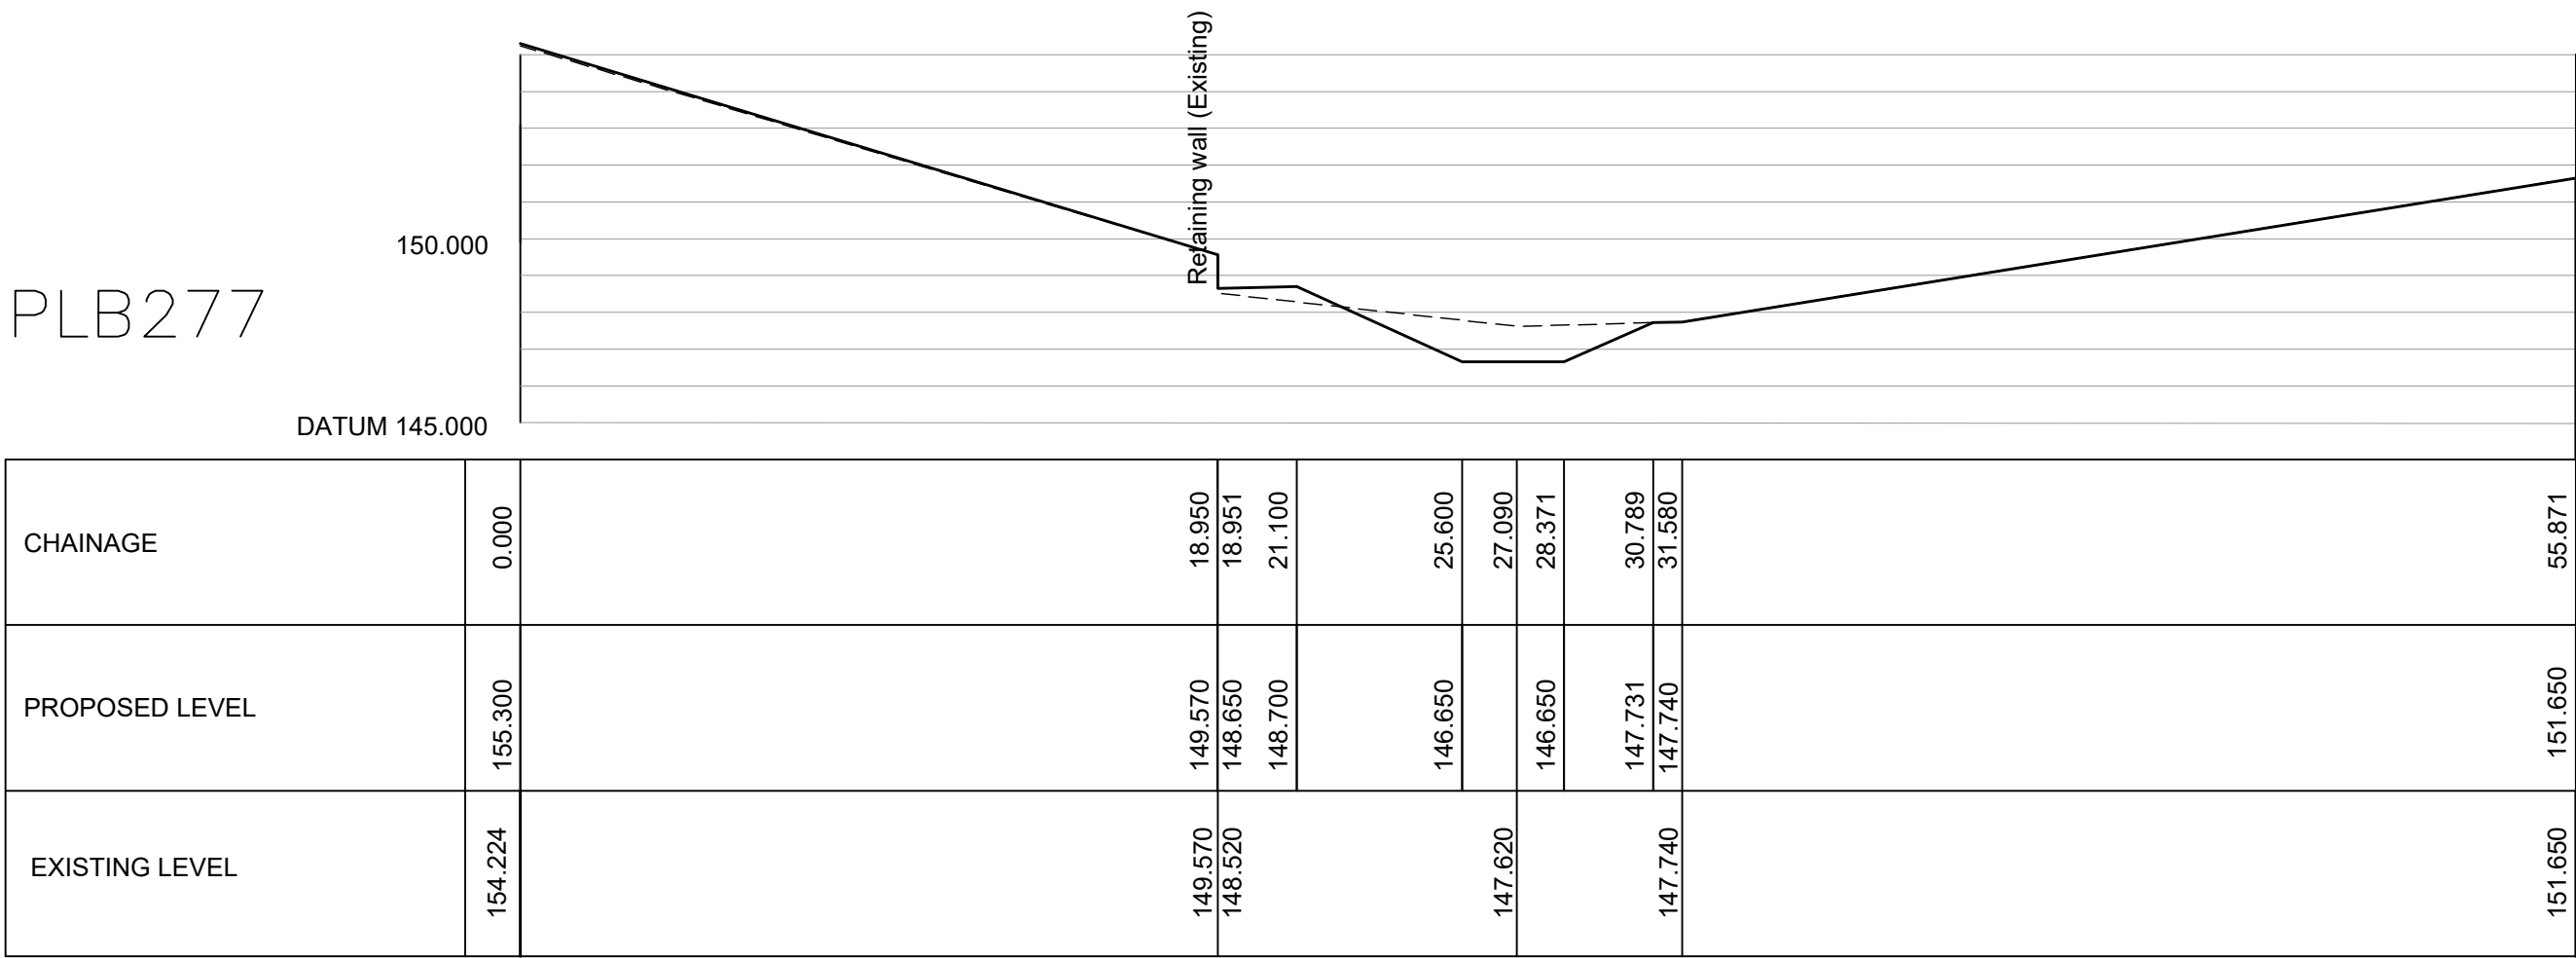


PLB387

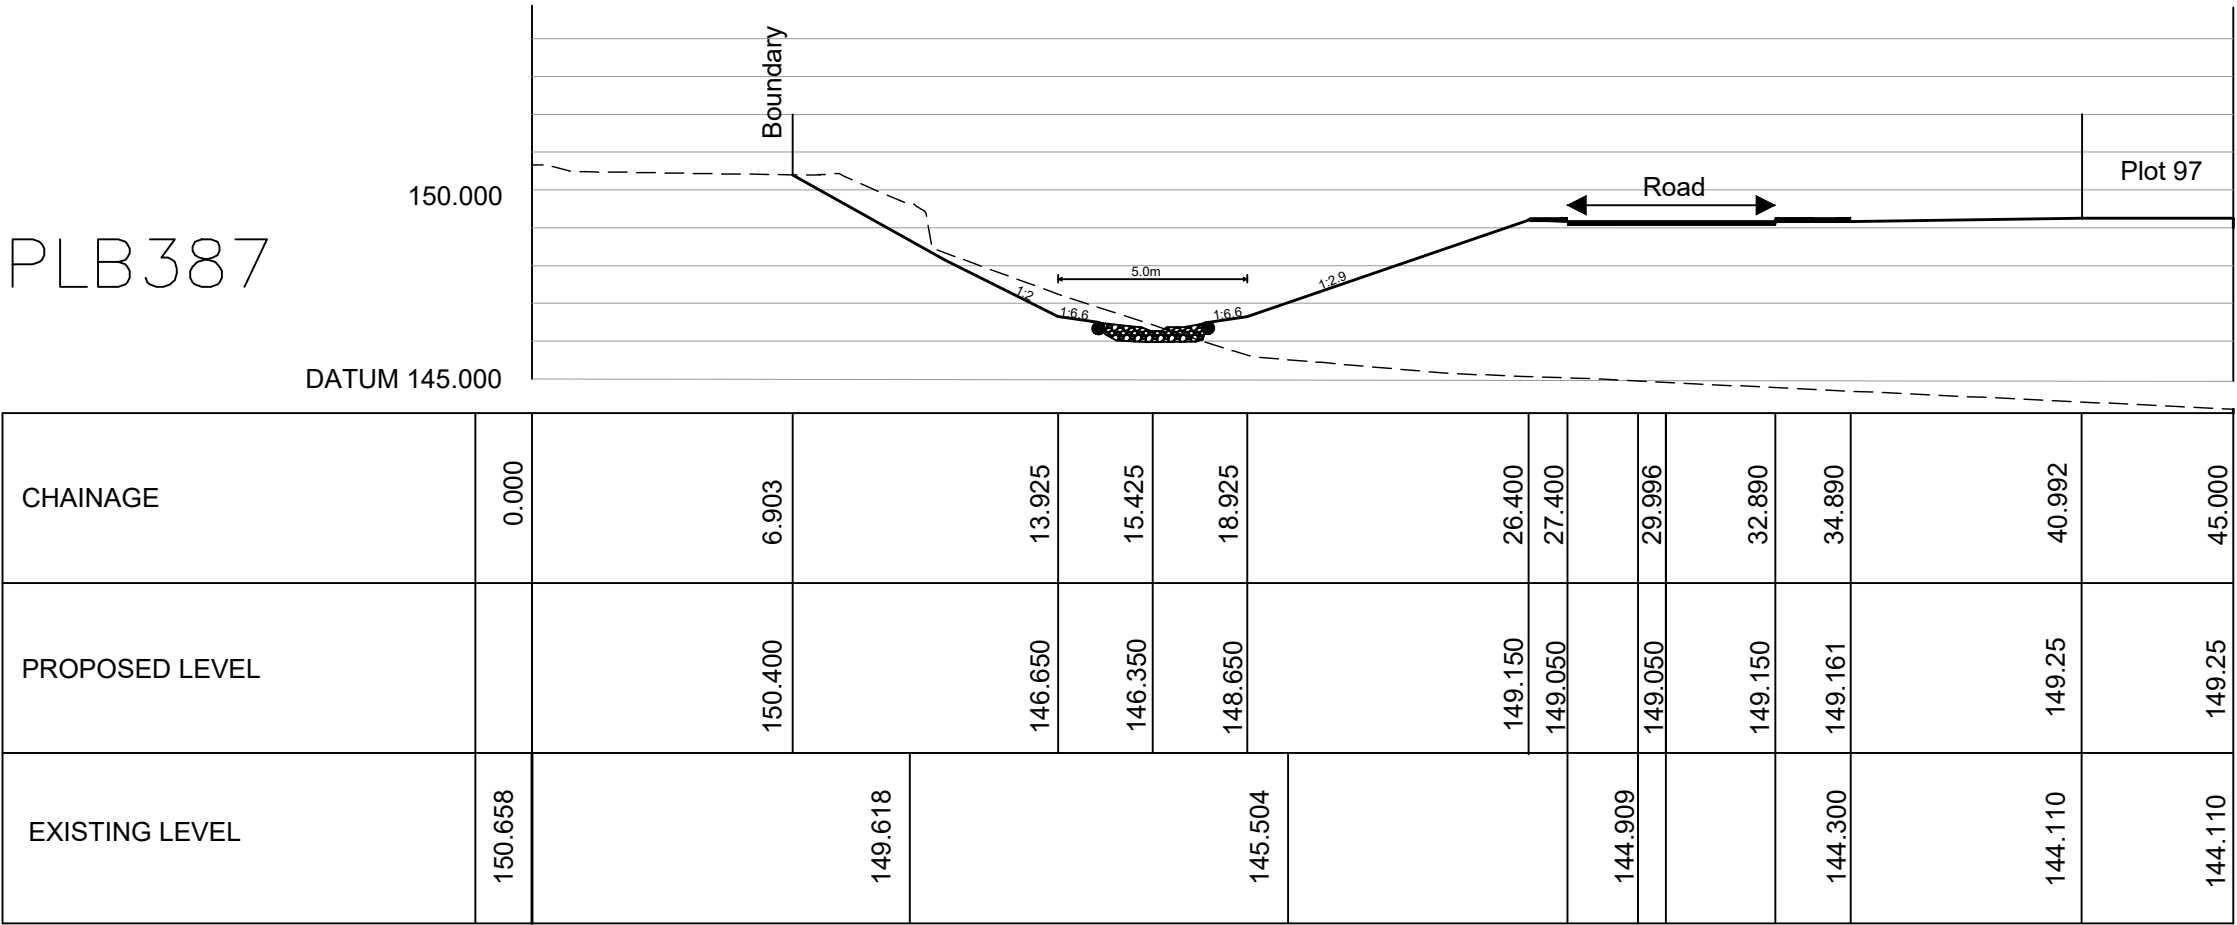


PLB308

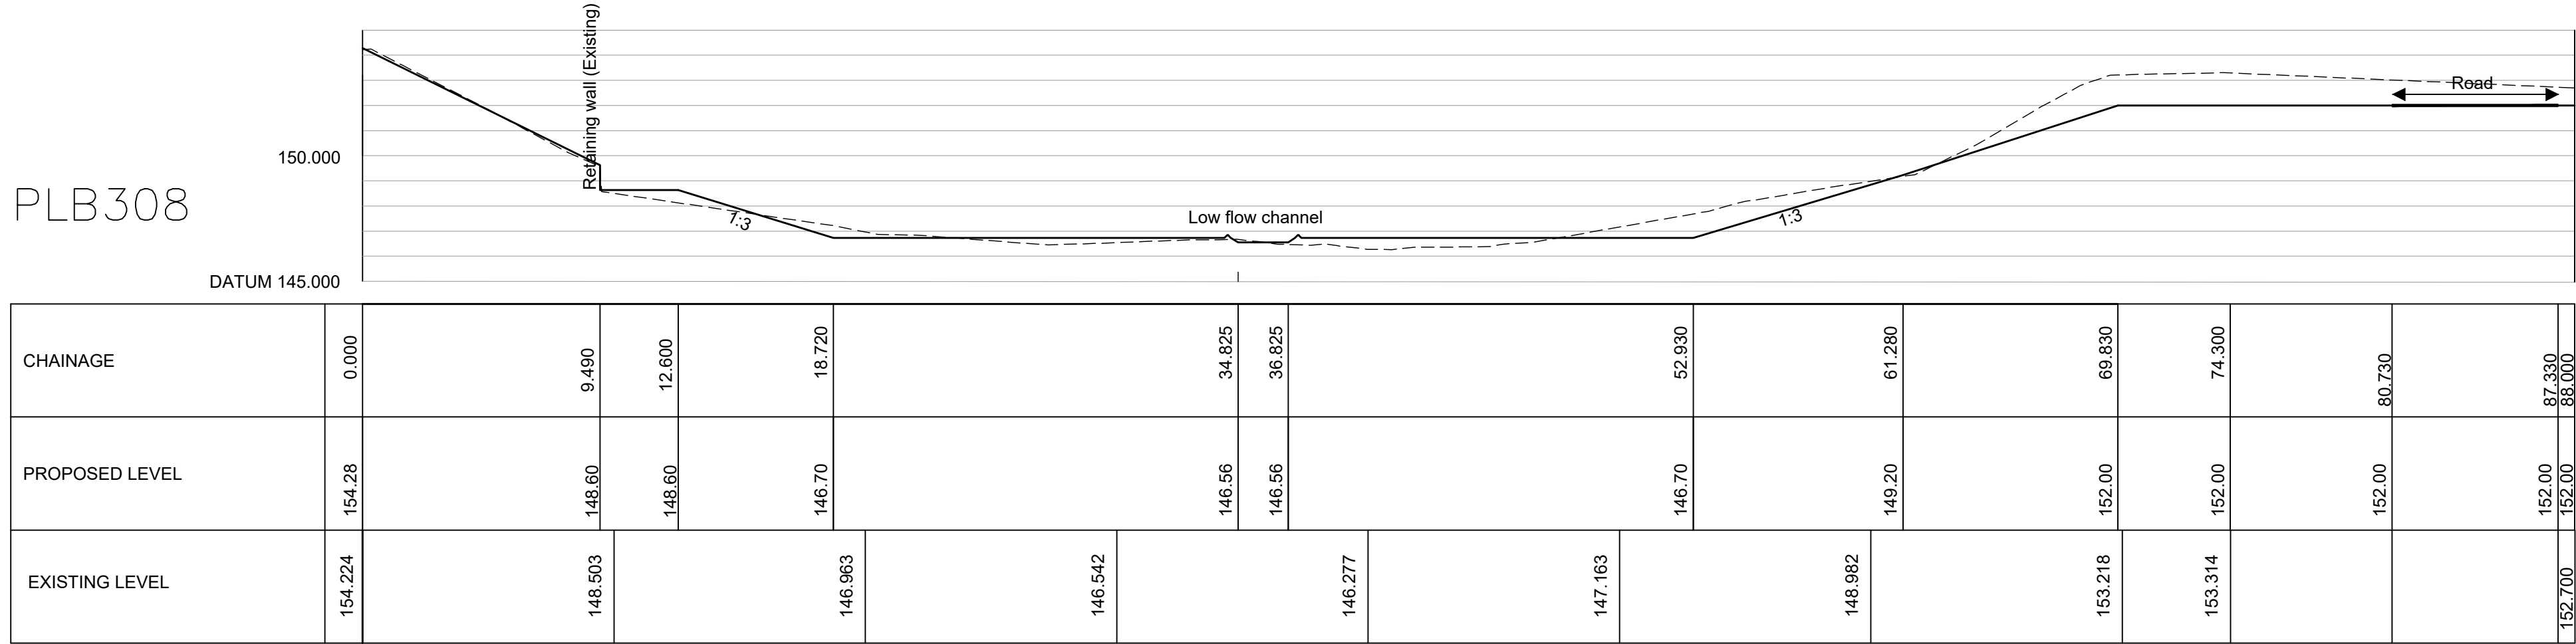


PLB337

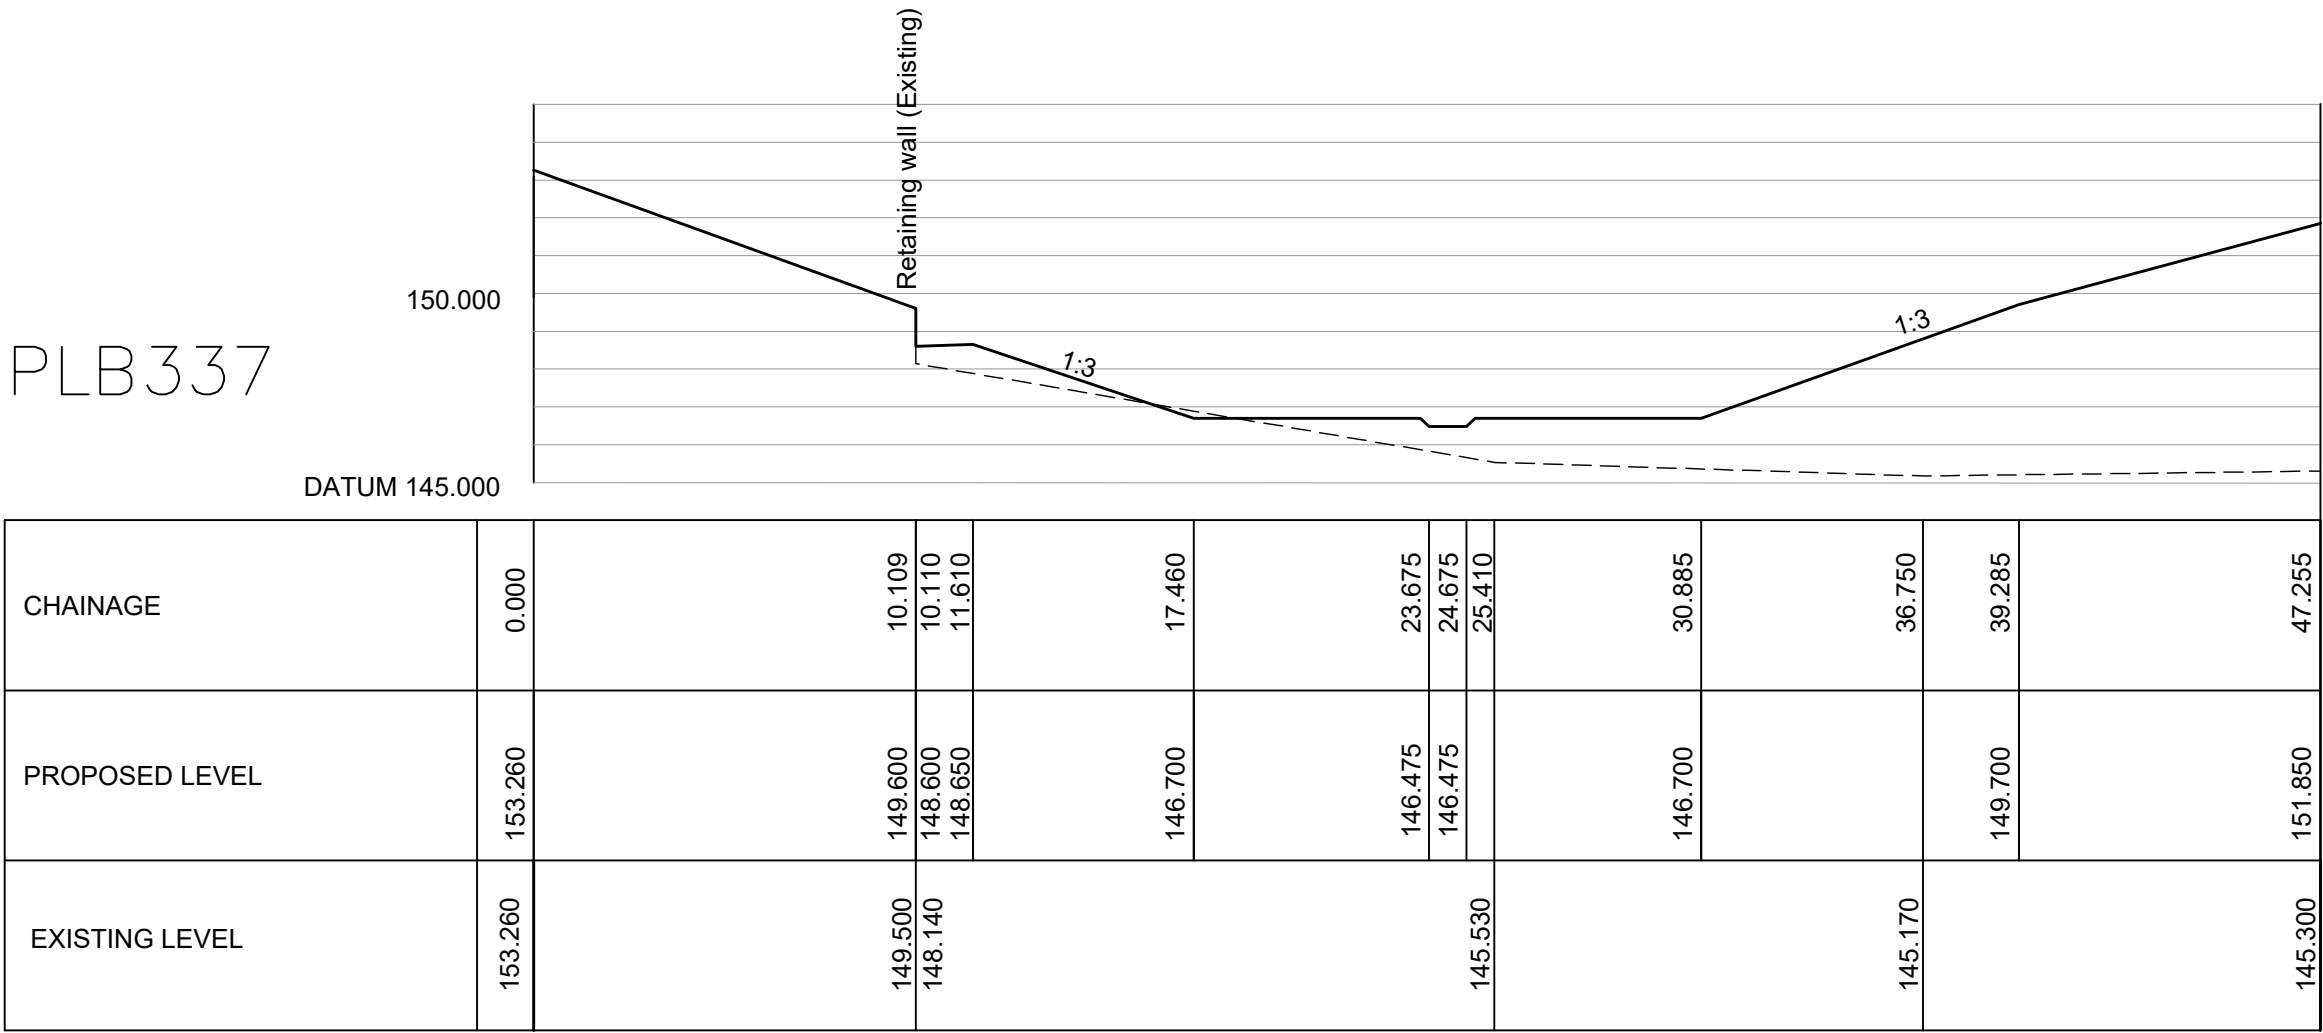


PLB427

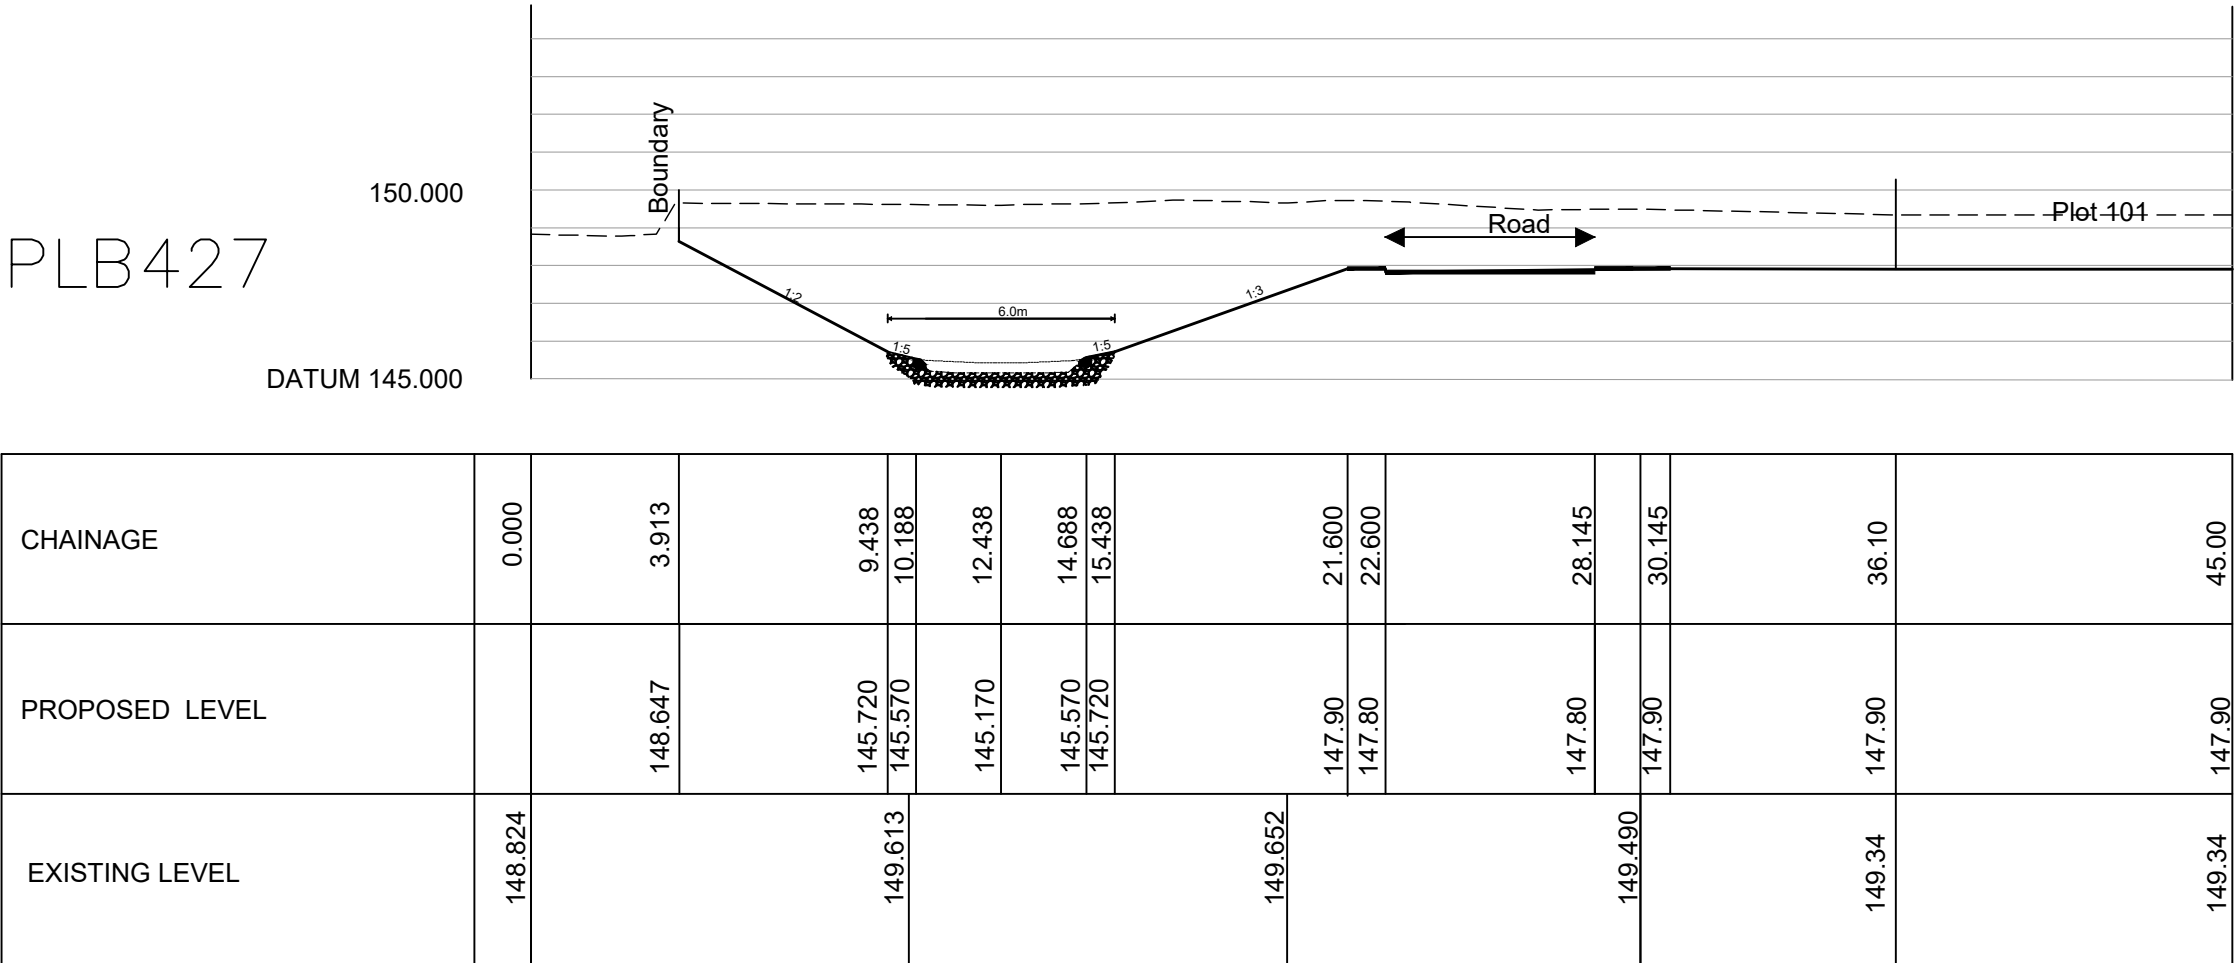

PLB352

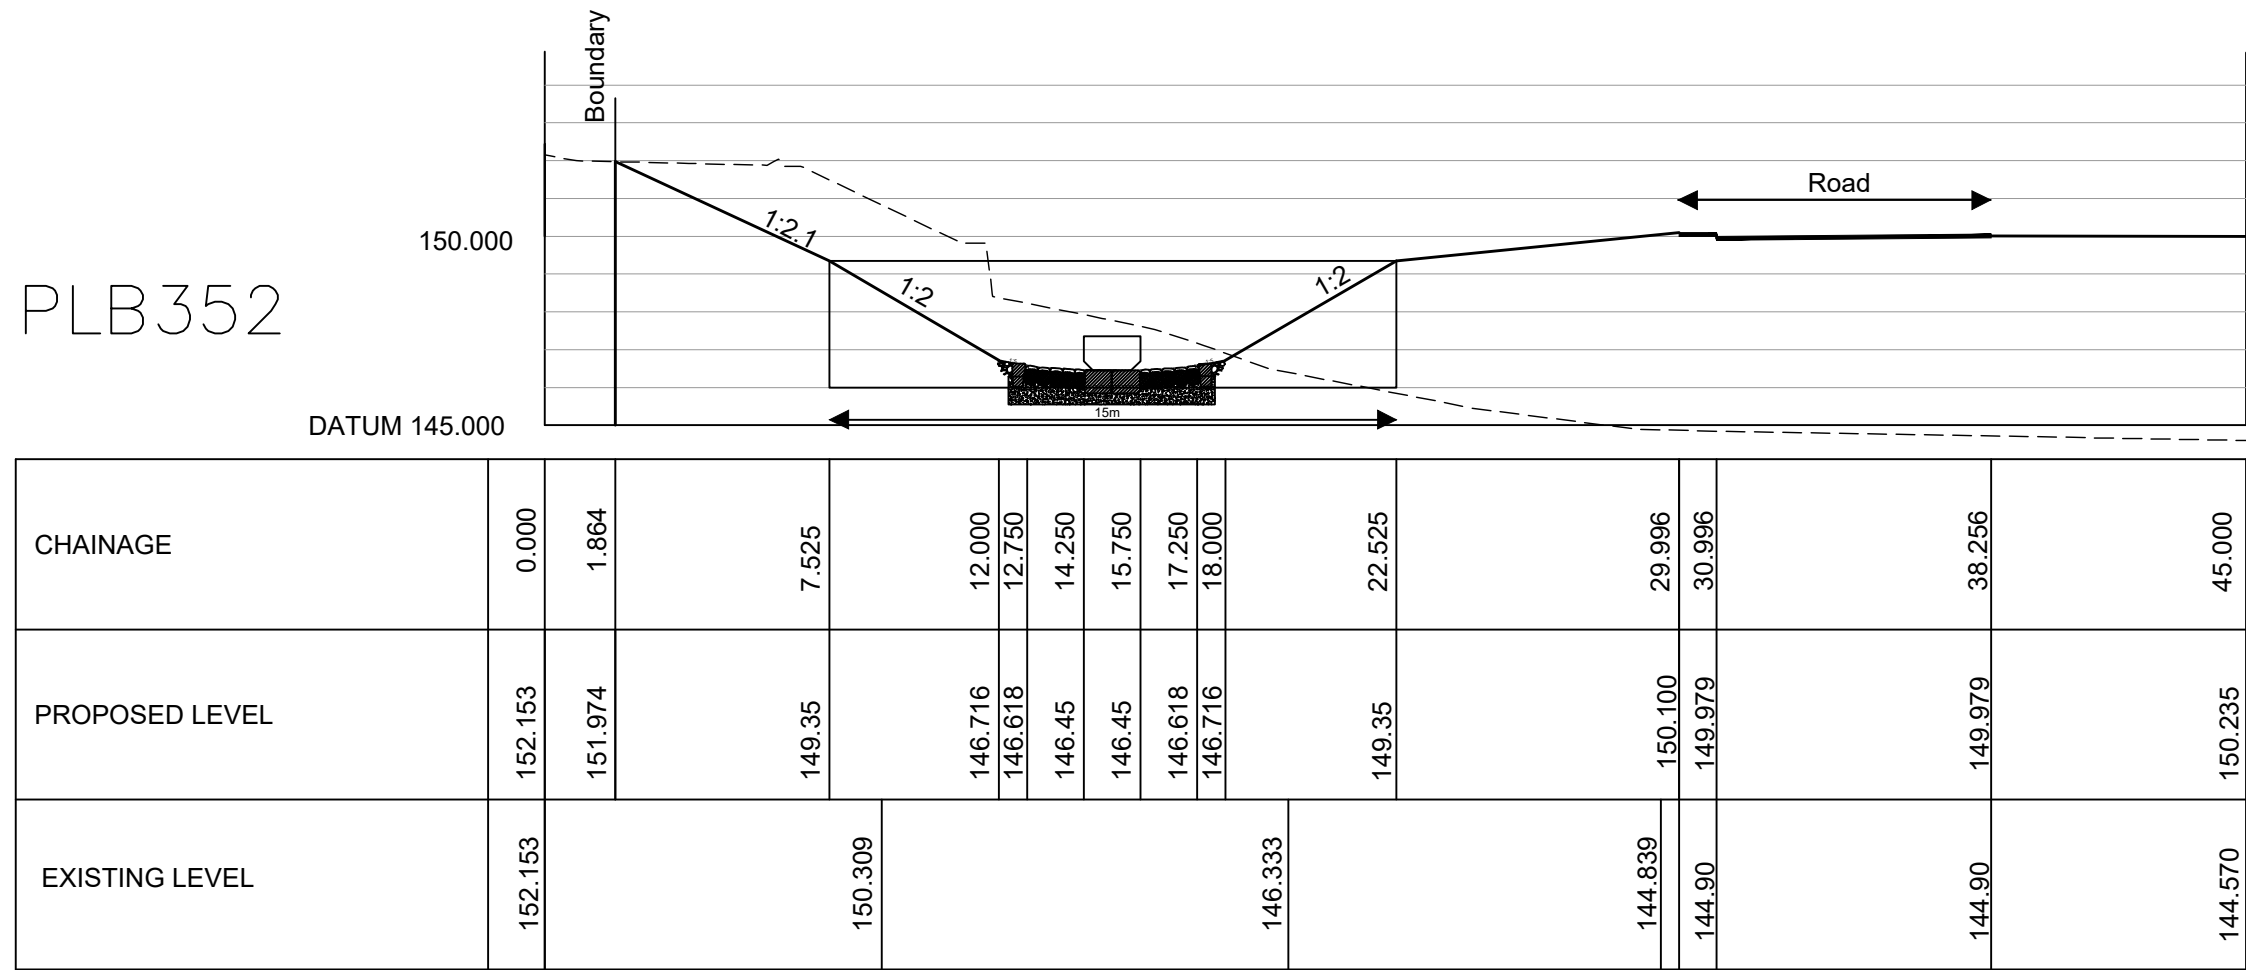

PLB468

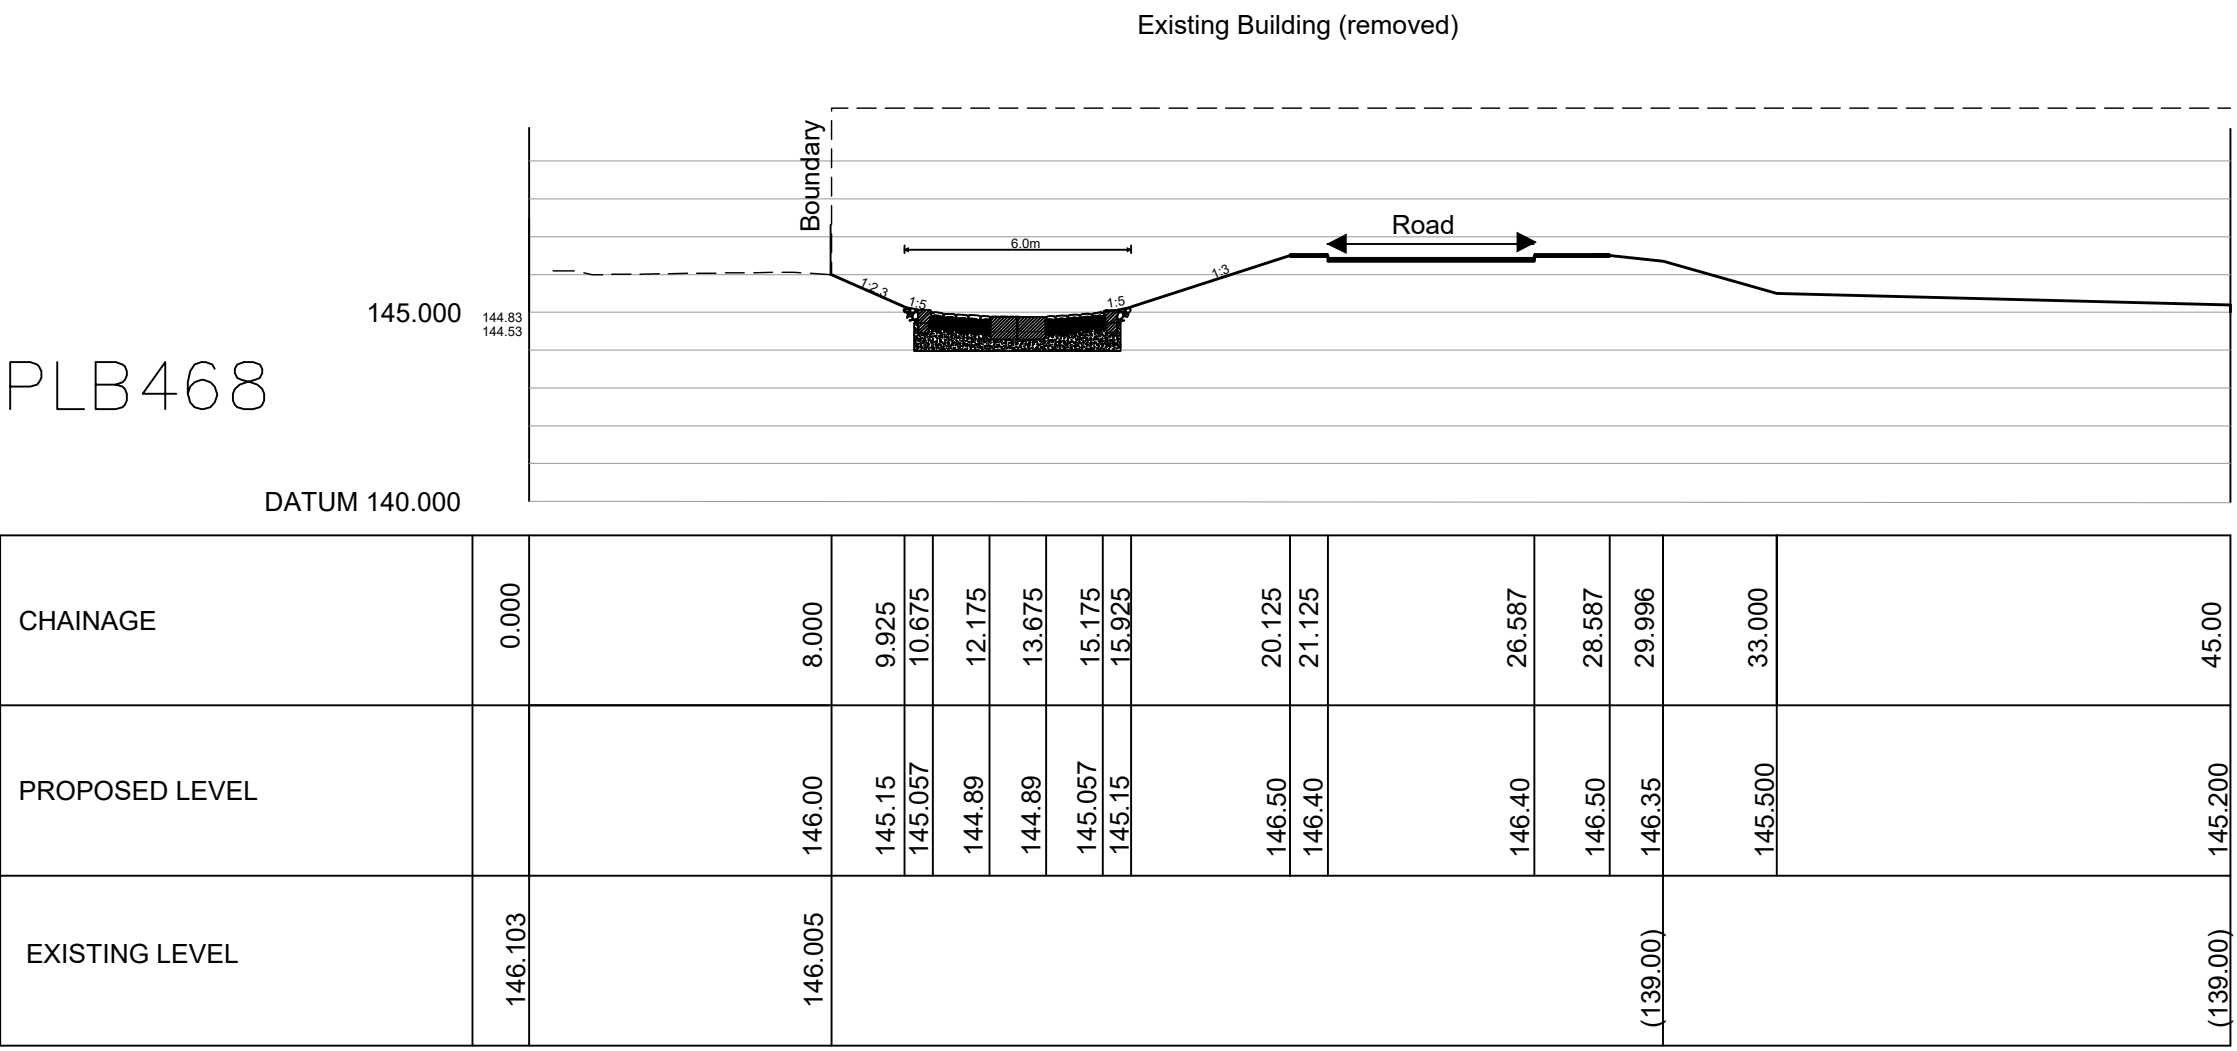

Notes

1. All levels in meters above ordnance datum.
2. All sections are viewed downstream.
3. Refer to Drawing 6155/502 for section locations
4. Channel to be clay lined where necessary

Key

- Proposed ground profile
 - - - Existing ground profile
- Refer to sheet 2 for cross section location insert

F NJ 03.09.21 Sections Updated to Show Channel Detail

E NJ 03.08.21 Sections Updated to Show Step Pools

D NJ 02.02.21 PLB628 updated


C NJ 15.12.20 Retaining Wall Added

B NJ 09.10.20 Low flow channels added

A SS 30.09.19 Existing ground profile added

No. By Date Revision Details

Copyright

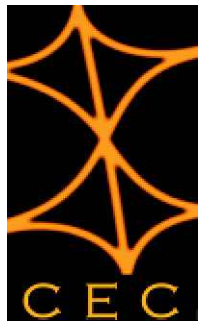

COLE EASDON CONSULTANTS

YORK HOUSE
EDISON PARK
DORCAN WAY
SWINDON
WILTSHIRE
SN3 3RB
Tel : 01793 619965

Web Site www.ColeEasdon.com
E-mail cec@ColeEasdon.com

Client

Barratt Homes (Manchester)

Job Title

Proposed Development
Tetrosyl Site
Walmersley Old Road
Bury

Drawing Title

Deculverted Watercourse
Proposed Cross-sections
Page 1 of 2

Drawing Status:

FOR COMMENT FOR PLANNING FOR TENDER FOR APPROVAL FOR CONSTRUCTION AS BUILT

CONSTRUCTION AT CLIENT / CONTRACTOR RISK

Designed by: DF Drawn by: ZB Checked by: DF

Date: April 2019 Scale: 1:200@A1

Dwg. No. 6155/507/01 Rev. F