



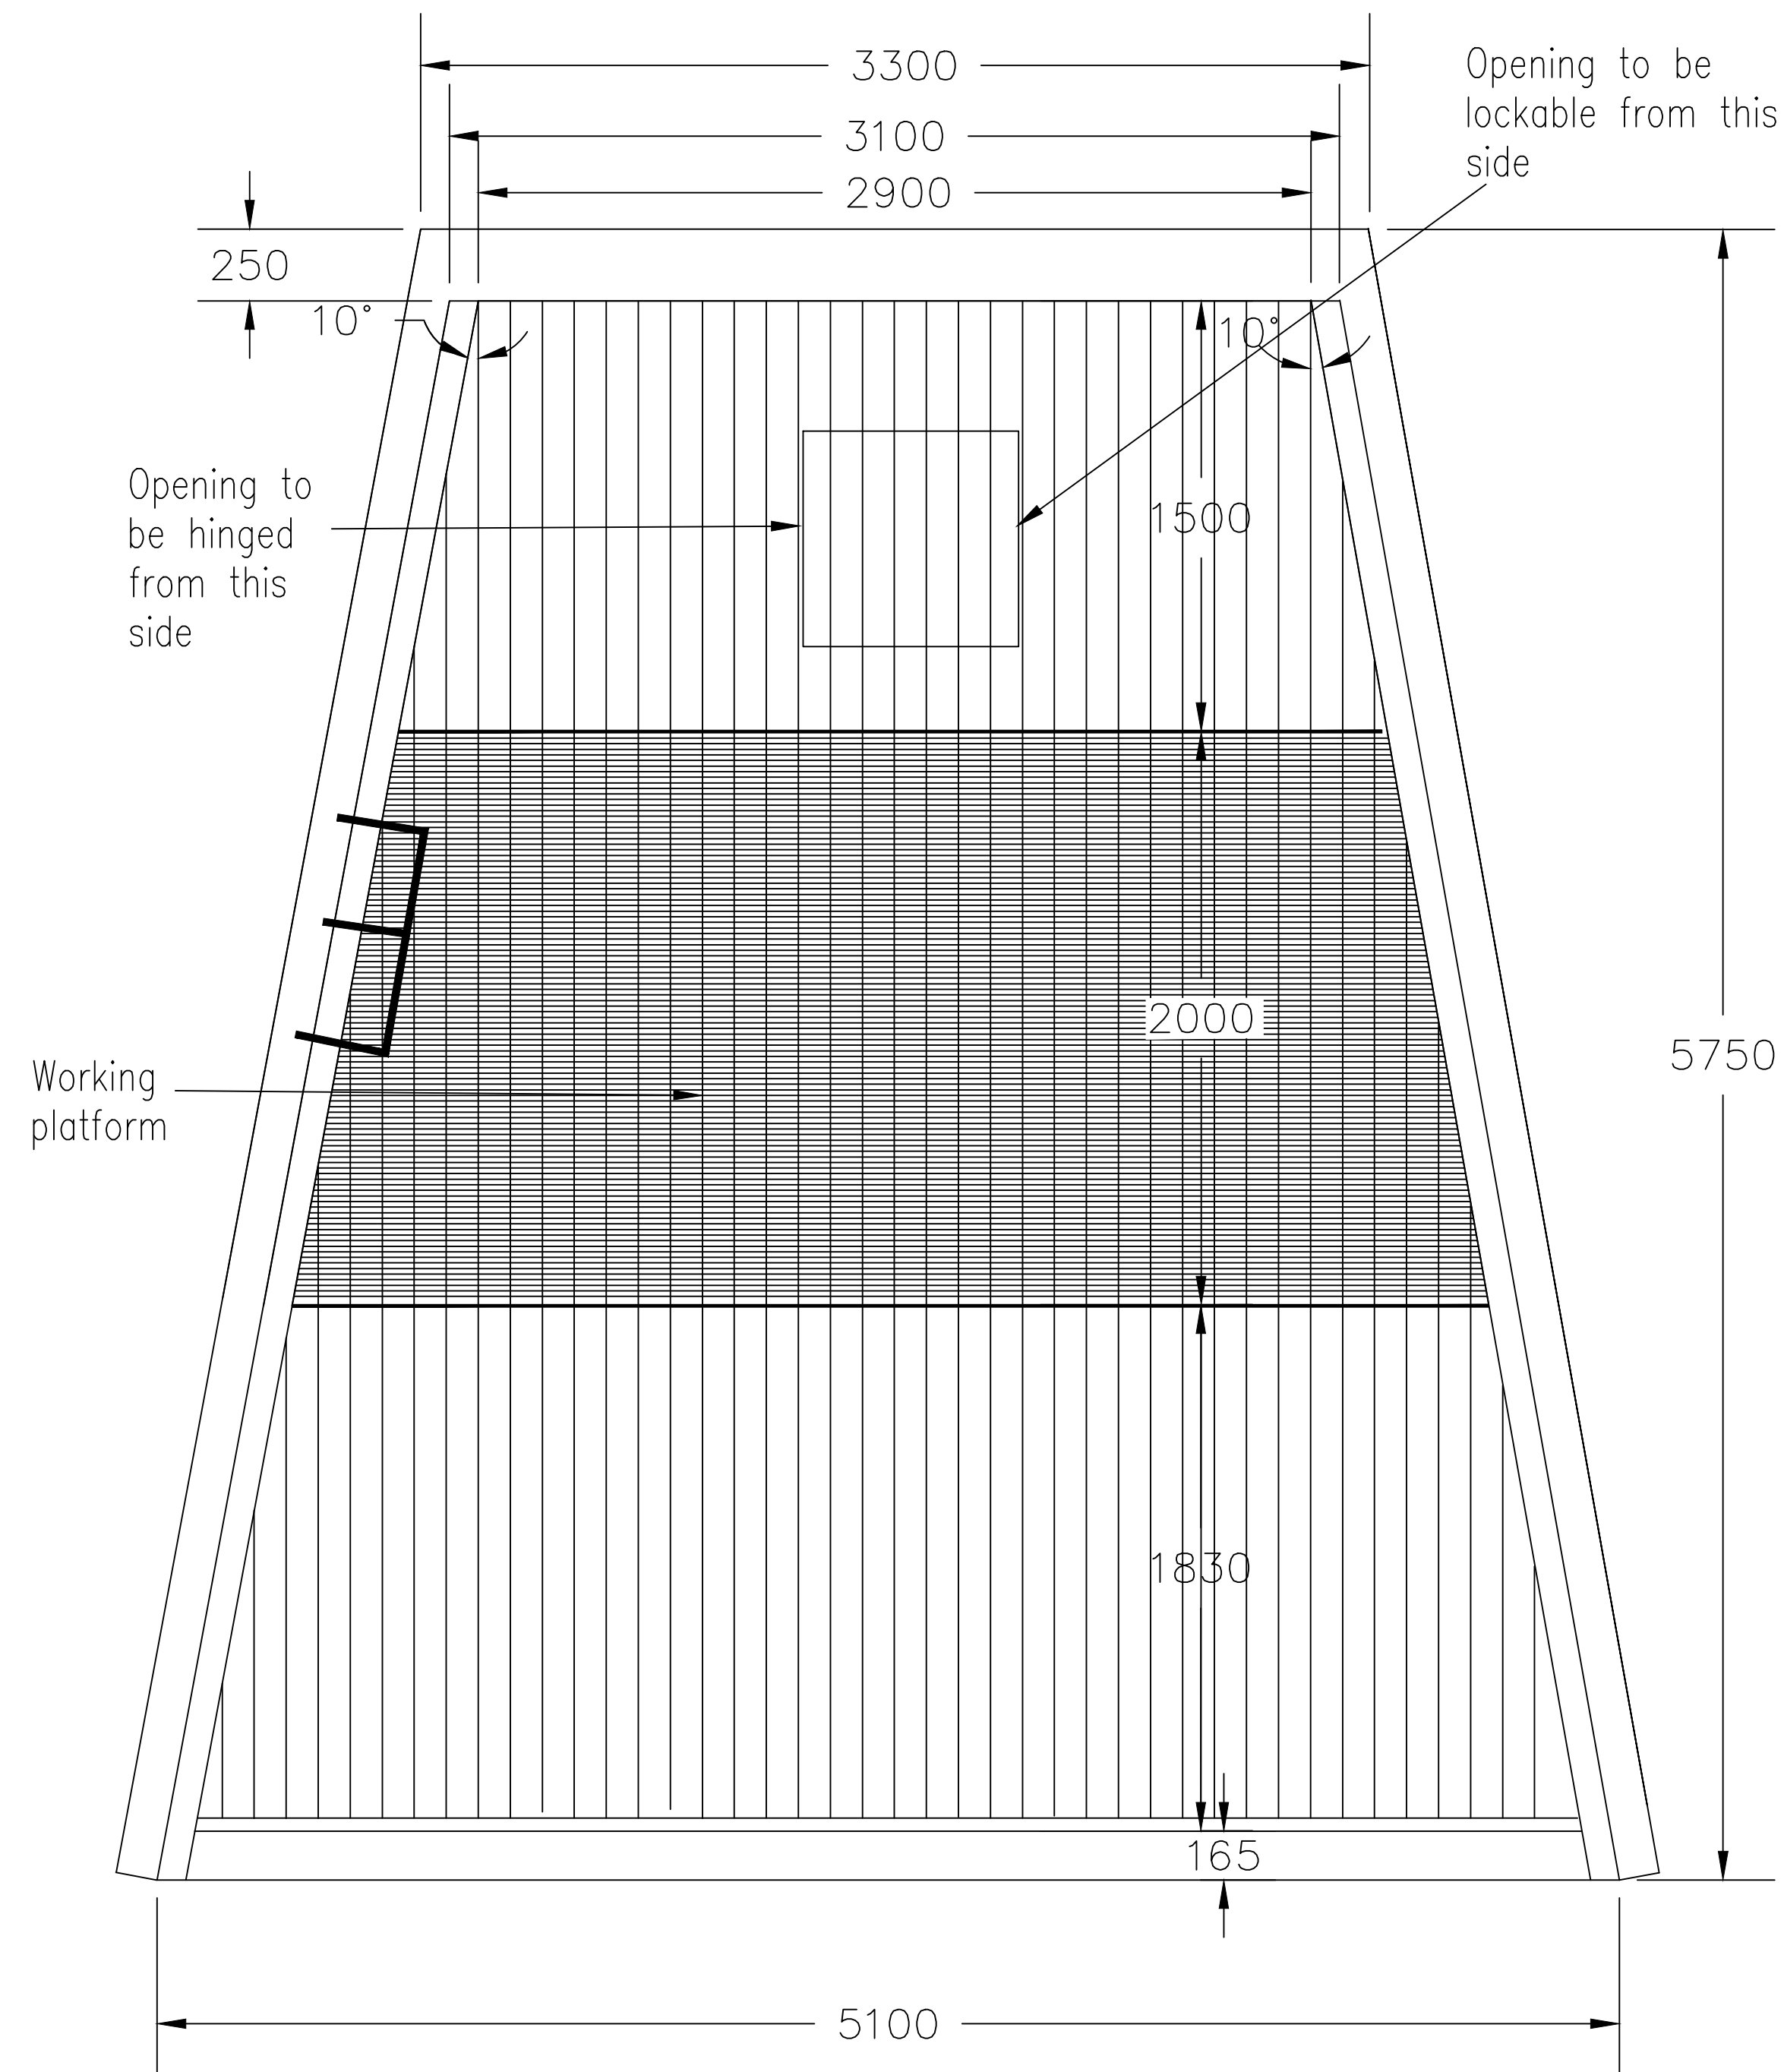

1100mm high galvanized steel tubular kee klamp handrail or similar approved

12mm thick x 75mm GMS bars at 150mm centre to centre spacings

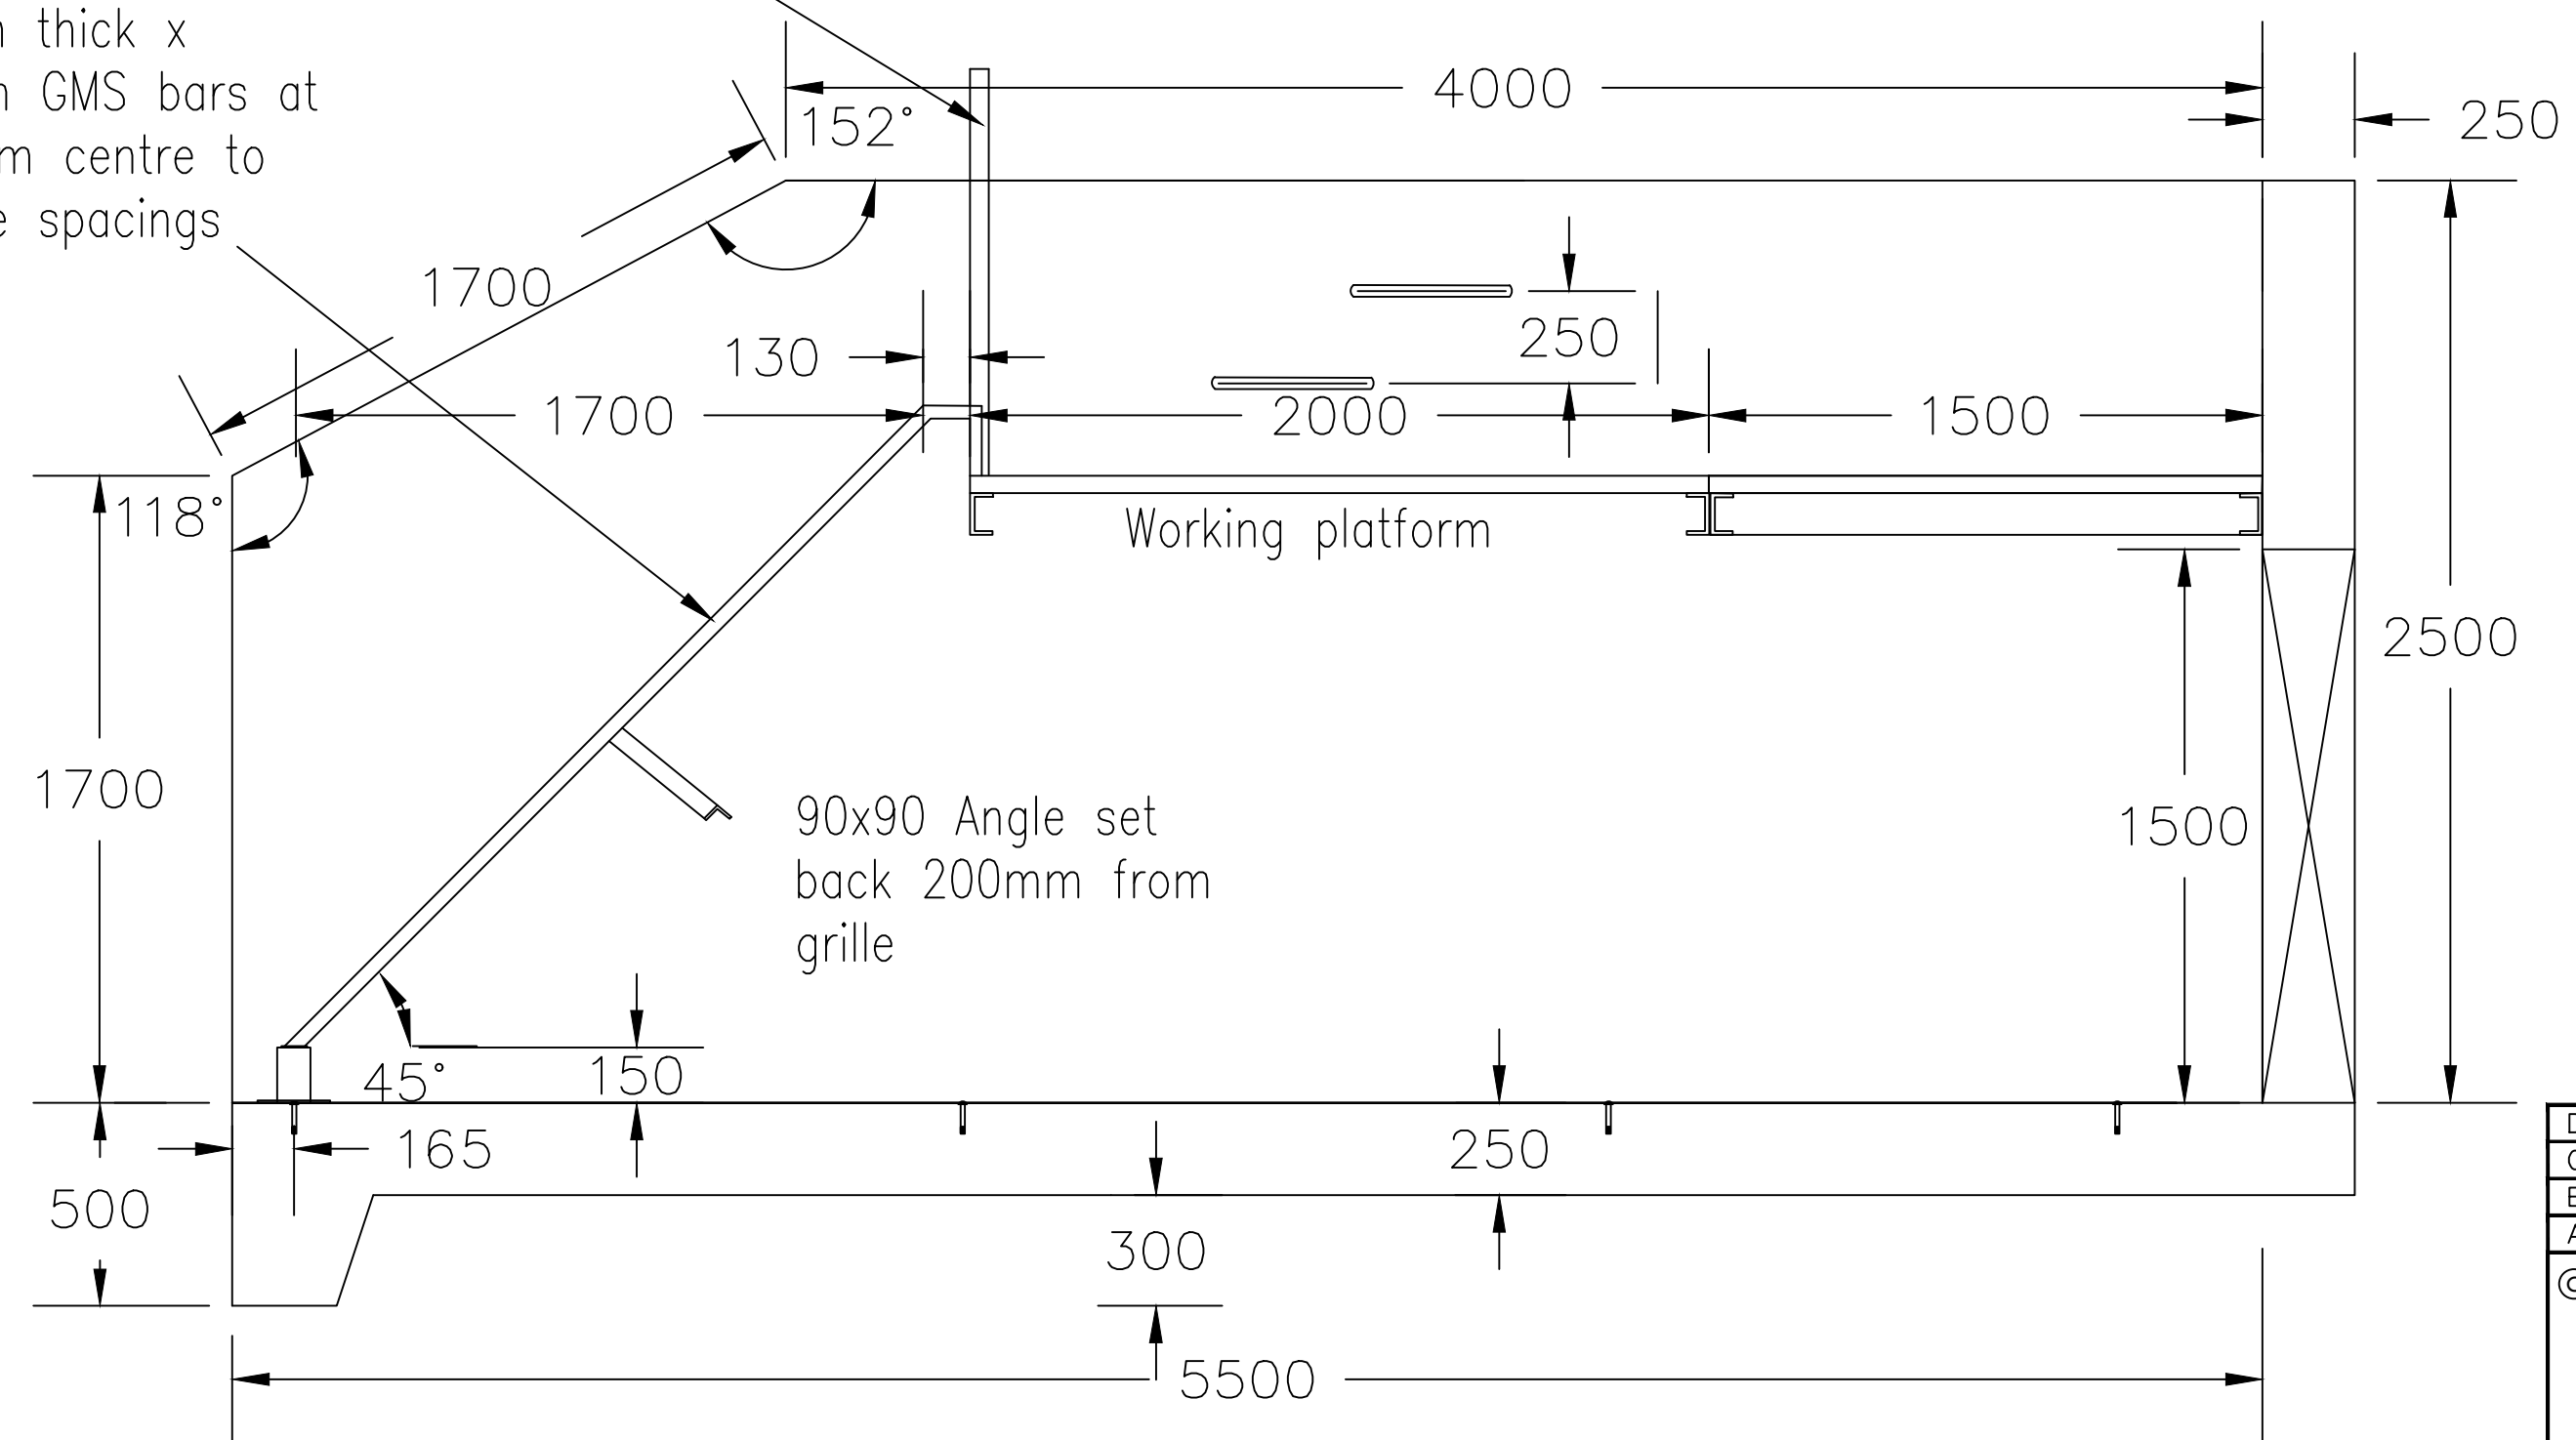

D	NJ	11.06.21	Handrail added to drawing
C	NJ	13.05.21	Plan View Amended
B	NJ	23.04.21	Step irons moved. Rollover added
A	NJ	25.01.21	Screen design updated

© Copyright



160 AZTEC
AZTEC WEST
ALMONDSBURY
BRISTOL
BS32 4TU
Tel : 01454 800474

COLE EASDON
CONSULTANTS

Web Site : www.ColeEasdon.com
E-mail : br@ColeEasdon.com

Client
Barratt Homes (Manchester) Ltd

Job Title
**Proposed Residential Development
Former Tetrosyl Site
Walmersley Old Road
Bury**

Drawing Title
Headwall Detail

Drawing Status:					
FOR COMMENT	FOR PLANNING	FOR TENDER	FOR APPROVAL	FOR CONSTRUCTION	AS BUILT
CONSTRUCTION AT CLIENT / CONTRACTOR RISK					

Designed by:	DF	Drawn by:	NJ	Checked by:	DF
--------------	----	-----------	----	-------------	----

Date	January 2021	Scale	1:20 @ A1
------	--------------	-------	-----------

Dwg. No.	6155/517	Rev.	D
----------	----------	------	---