



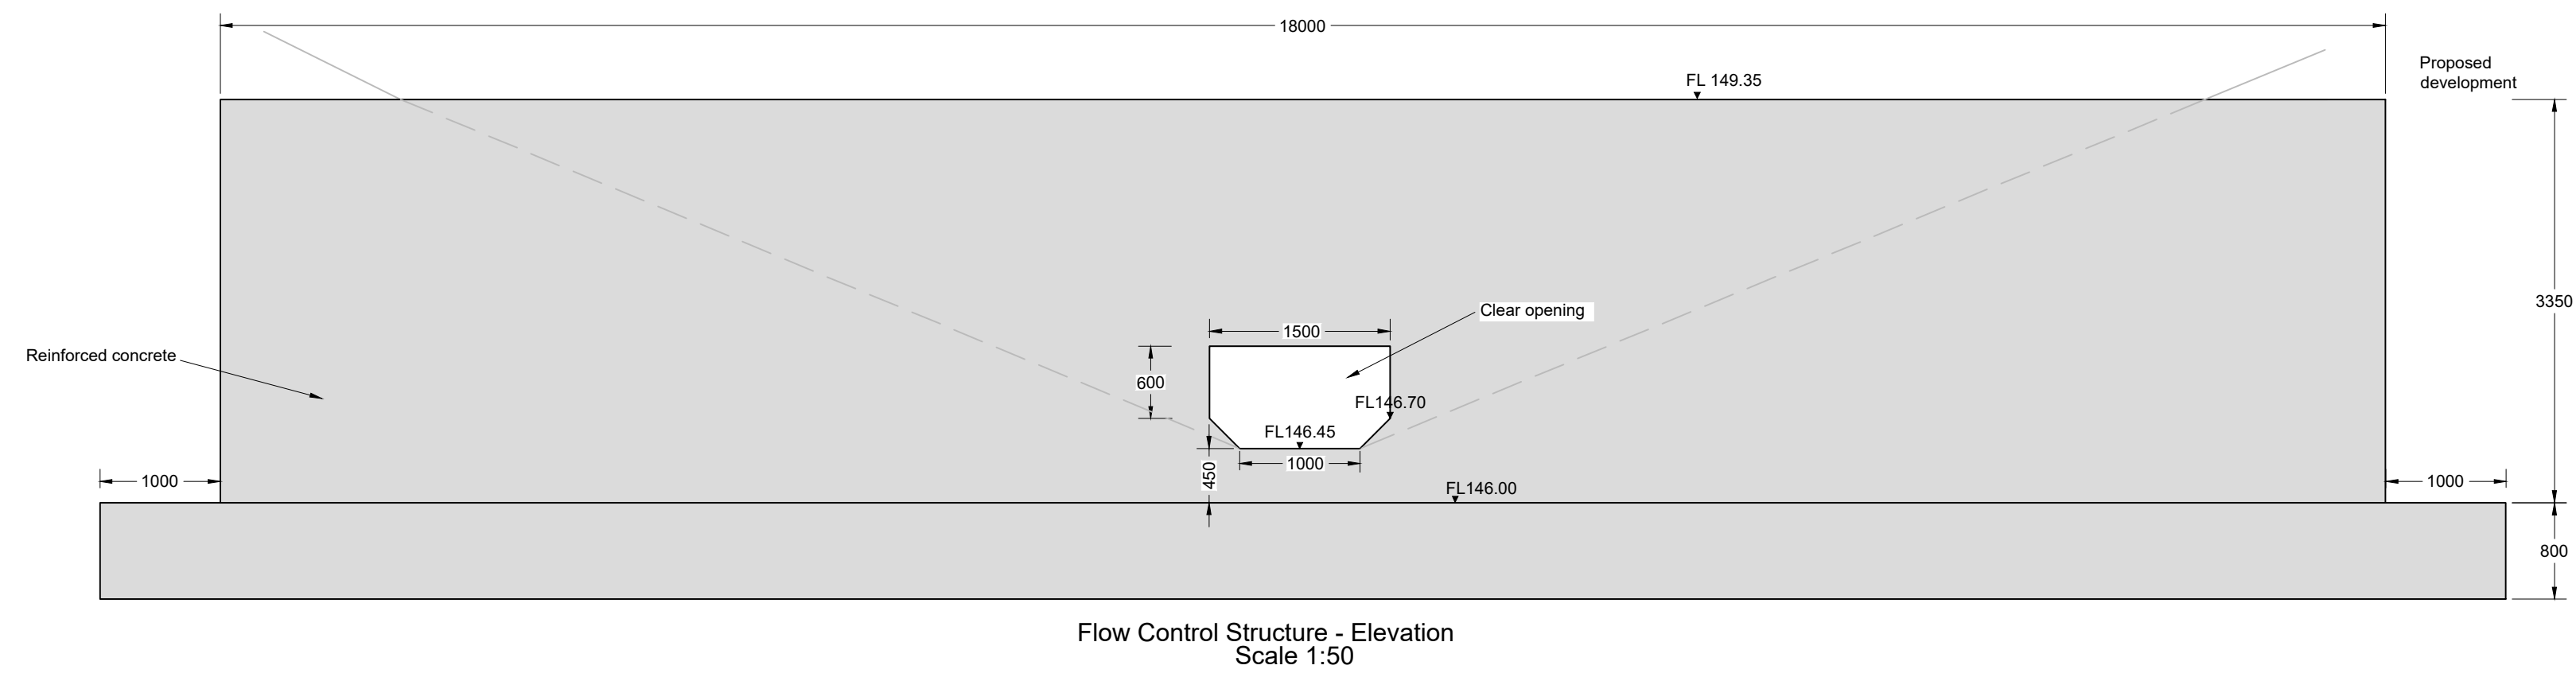

Flow Control Structure - Elevation
Scale 1:50

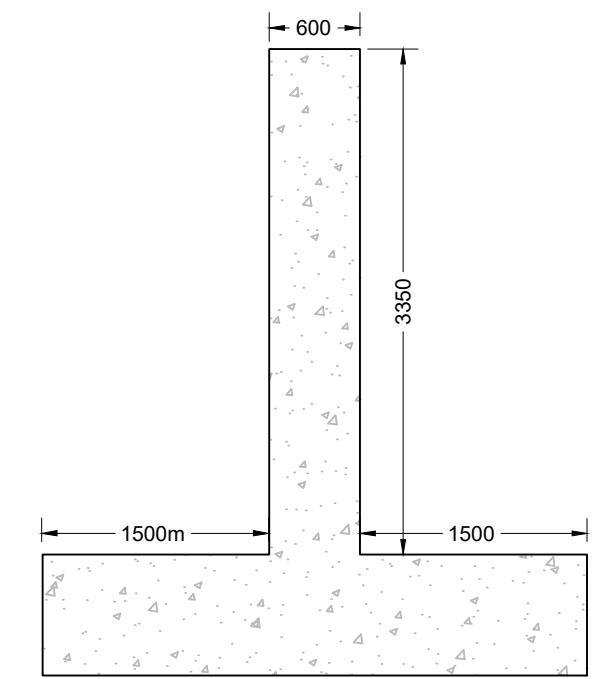

Flow Control Structure -Section A-A
Scale 1:50

NOTES

1. Fill below structure to be specified by geotechnical engineer
2. Structure to be designed by structural engineer
3. All dimensions are in millimeters unless stated otherwise
4. All levels are related to Ordnance Datum
5. Do not scale from this drawing. Work only from stated dimensions or setting out details

C	NJ	23.04.21	Note amended
B	SS	08.02.21	Structure lengthened. Erosion protection detail added
A	NJ	03.02.21	Design amendments. Section B-B added

No.	By	Date	Revision Details
Copyright			
			
YORK HOUSE EDISON PARK DORCAN WAY SWINDON WILTSHIRE SN3 3RB Tel : 01793 619965			
COLE EASDON CONSULTANTS			
Web Site : www.ColeEasdon.com E-mail : cec@ColeEasdon.com			

Client
Barratt Homes (Manchester)

Job Title
Proposed Residential Development Former Tetrosyl Site Walmersley Old Road Bury


Drawing Title
Flow Control Structure General Arrangement Sheet 1 of 2

Drawing Status:				
FOR COMMENT	FOR PLANNING	FOR TENDER	FOR APPROVAL	FOR CONSTRUCTION
				AS BUILT
CONSTRUCTION AT CLIENT / CONTRACTOR RISK				


Designed by:	Drawn by:	Checked by:
NJ	NJ	DF

Date:	Scale:
February 2021	As shown @ A1

Dwg. No.	Rev.
6155/515/01	C

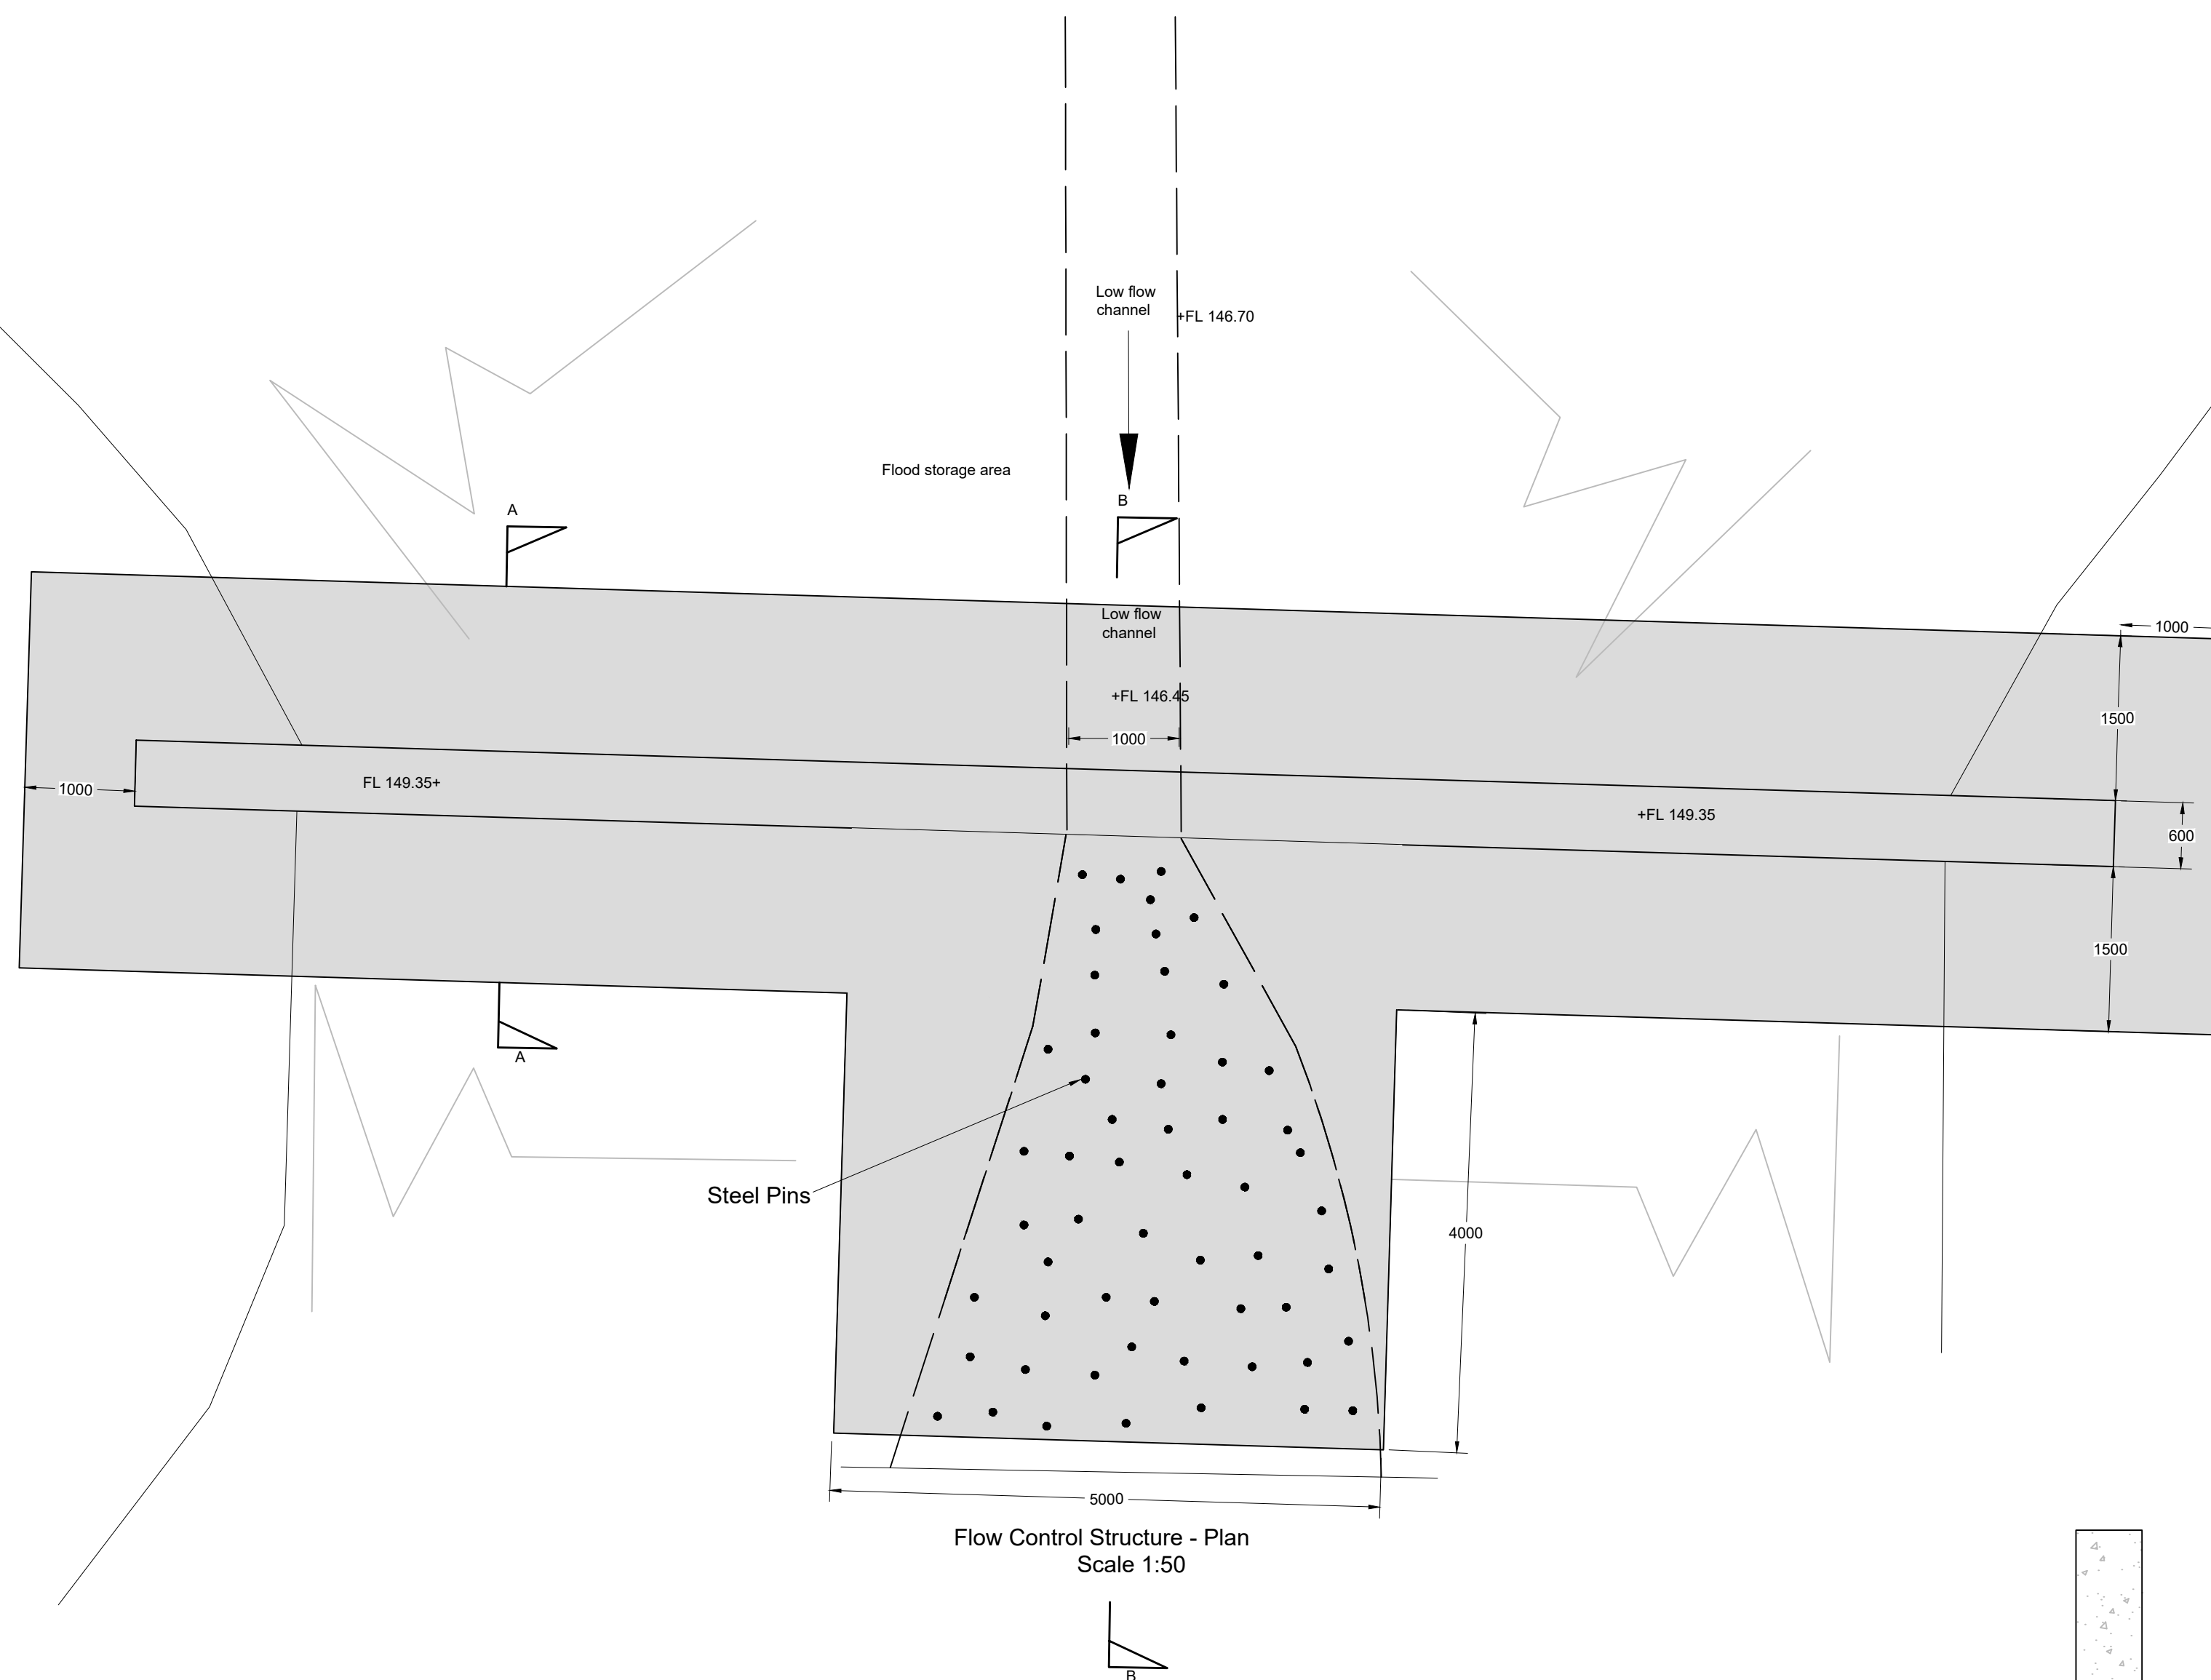

Flow Control Structure - Plan
Scale 1:50

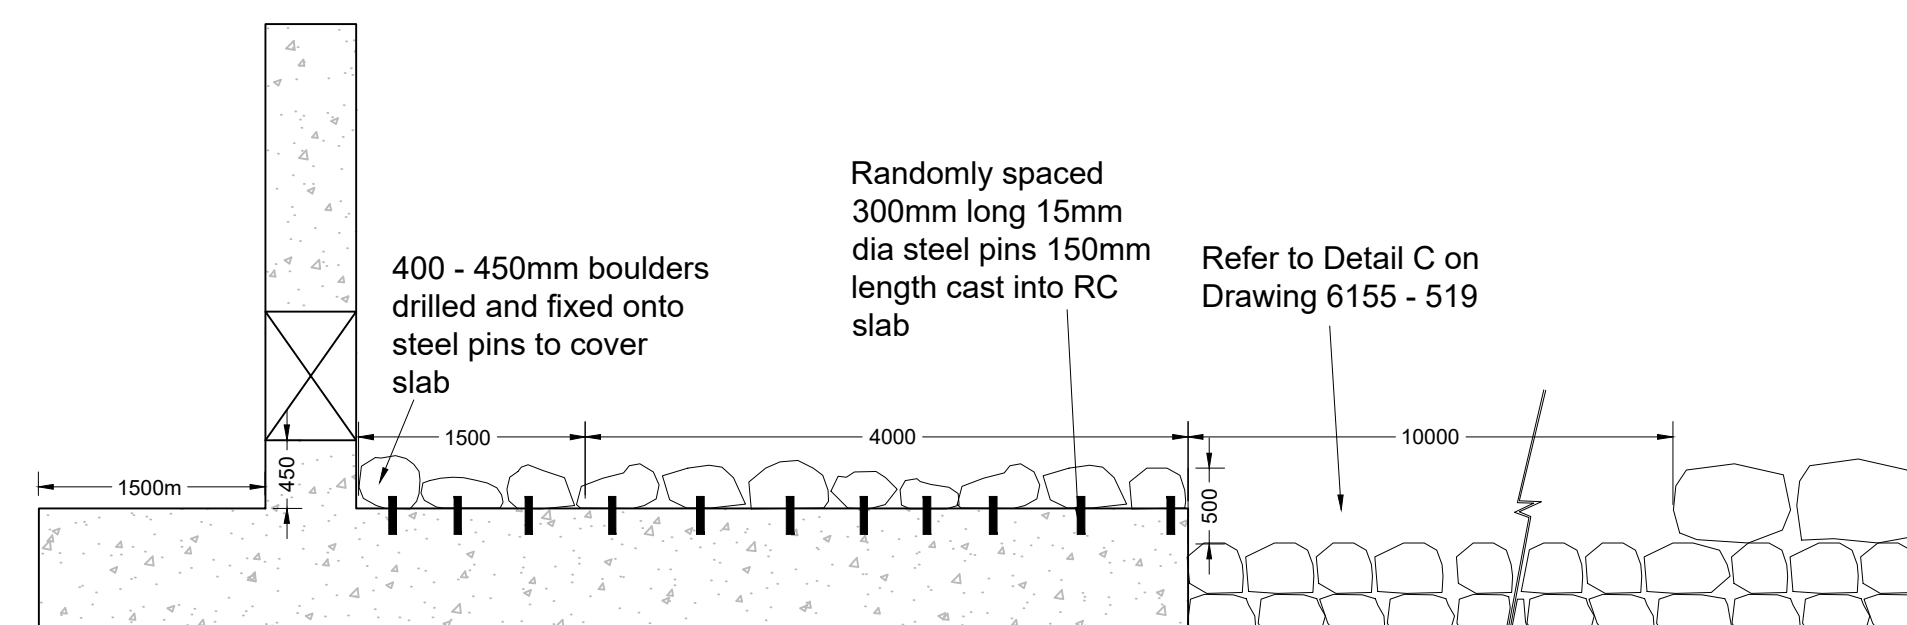

Flow Control Structure - Section B-B
Scale 1:50