

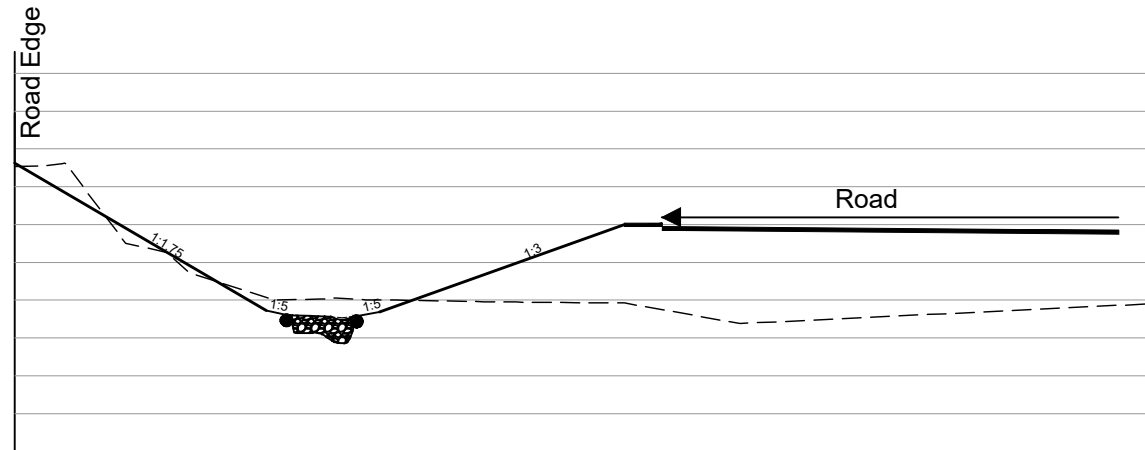
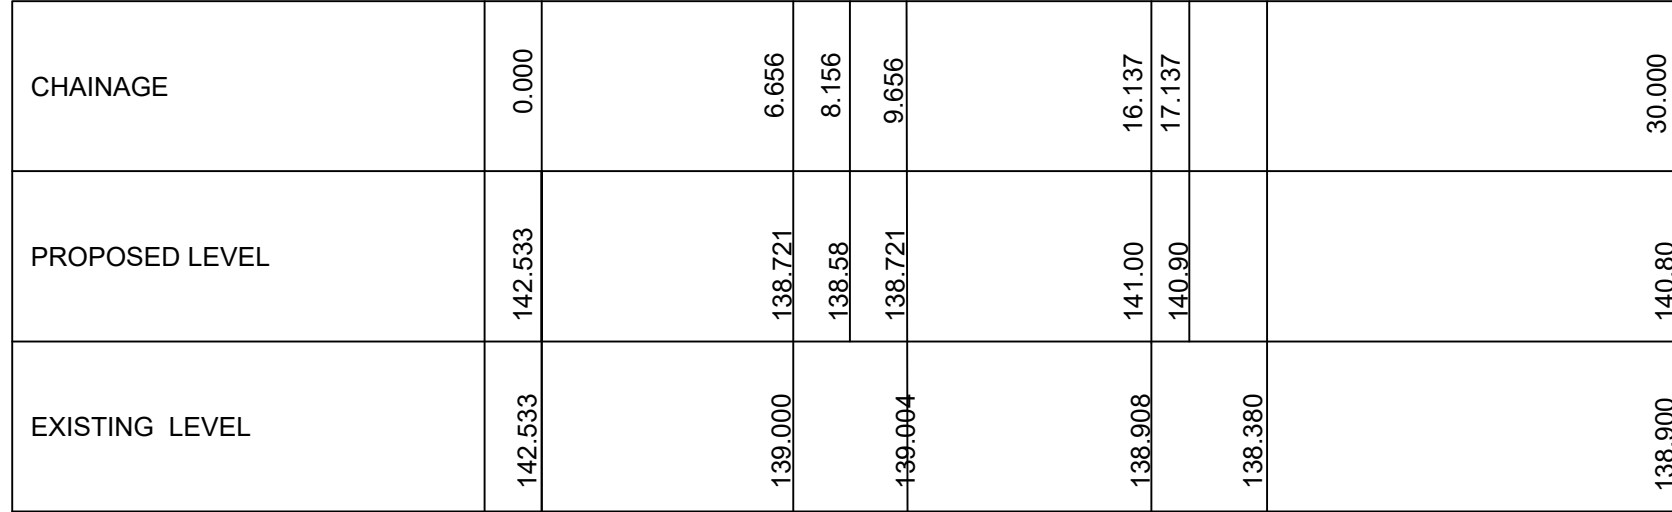
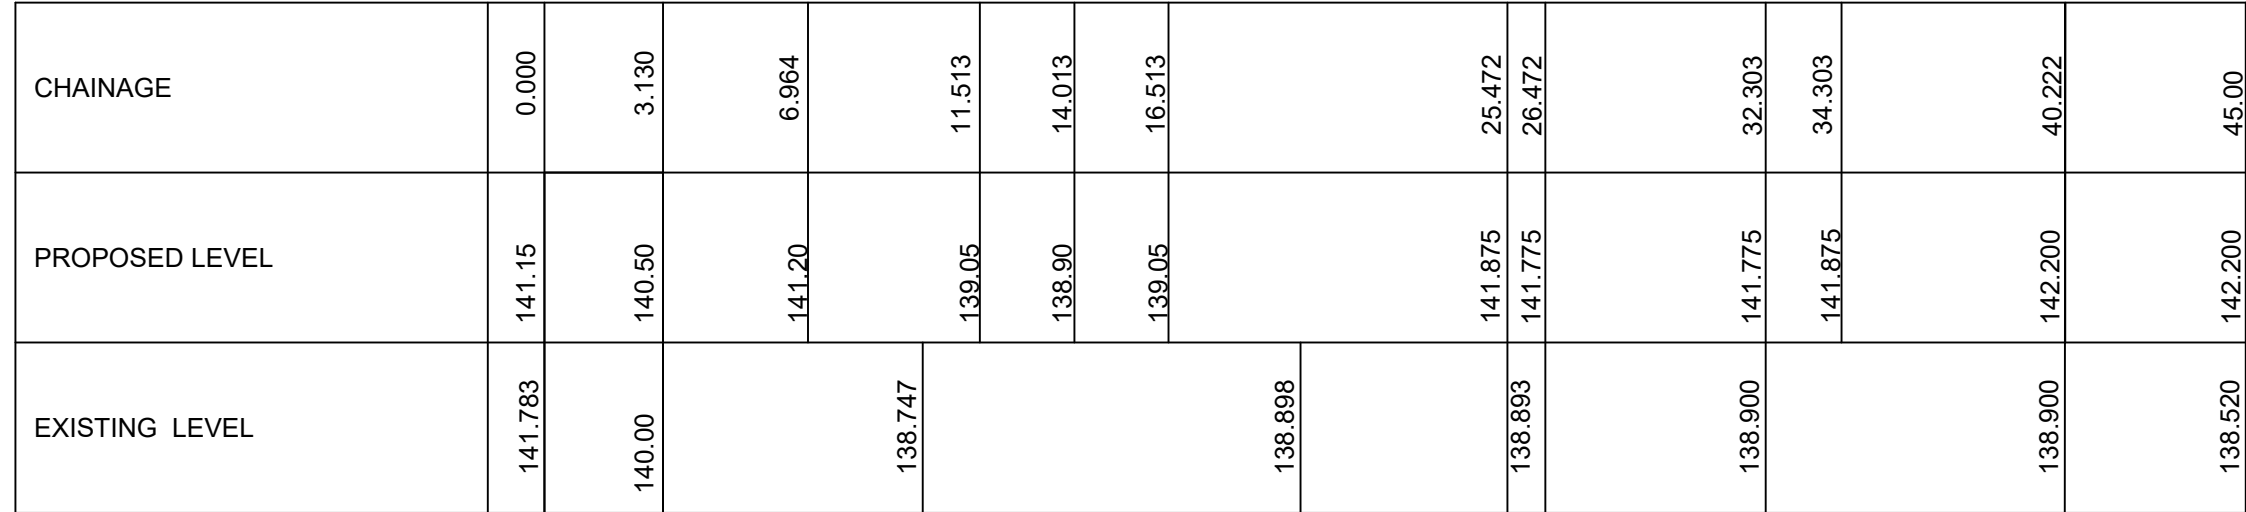
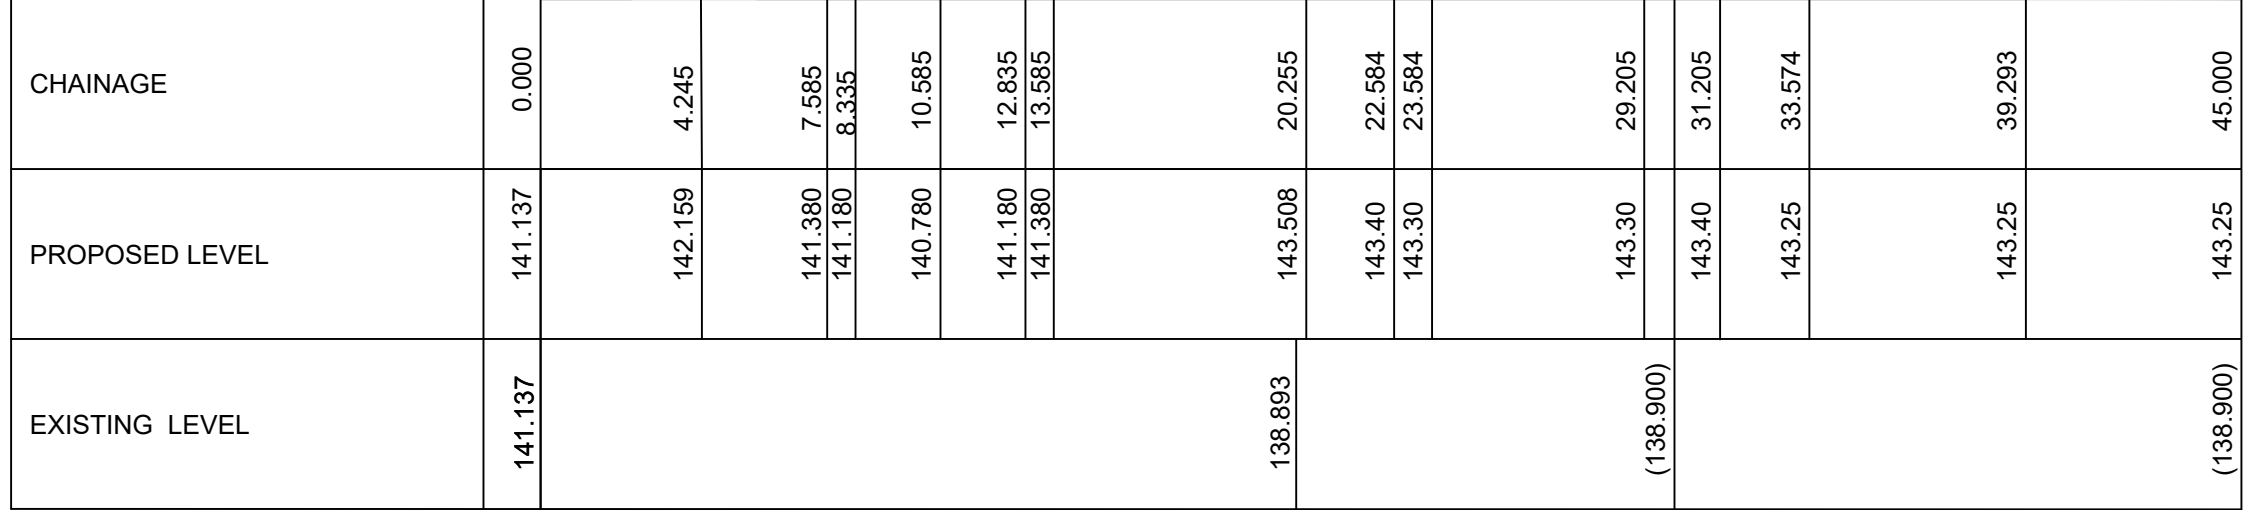


	EXISTING LEVEL	PROPOSED LEVEL	CHAINAGE
	145.184		0.000
	144.263	144.269	7.037
		144.267	7.358
		143.270	9.400
		143.122	10.150
		142.717	12.400
		143.122	14.650
		143.270	15.400
		145.00	20.685
		145.00	21.541
		144.90	22.541
		144.90	28.081
		145.00	29.996
	(138.94)	145.20	31.568
		145.20	42.211
	(139.00)	145.20	45.000

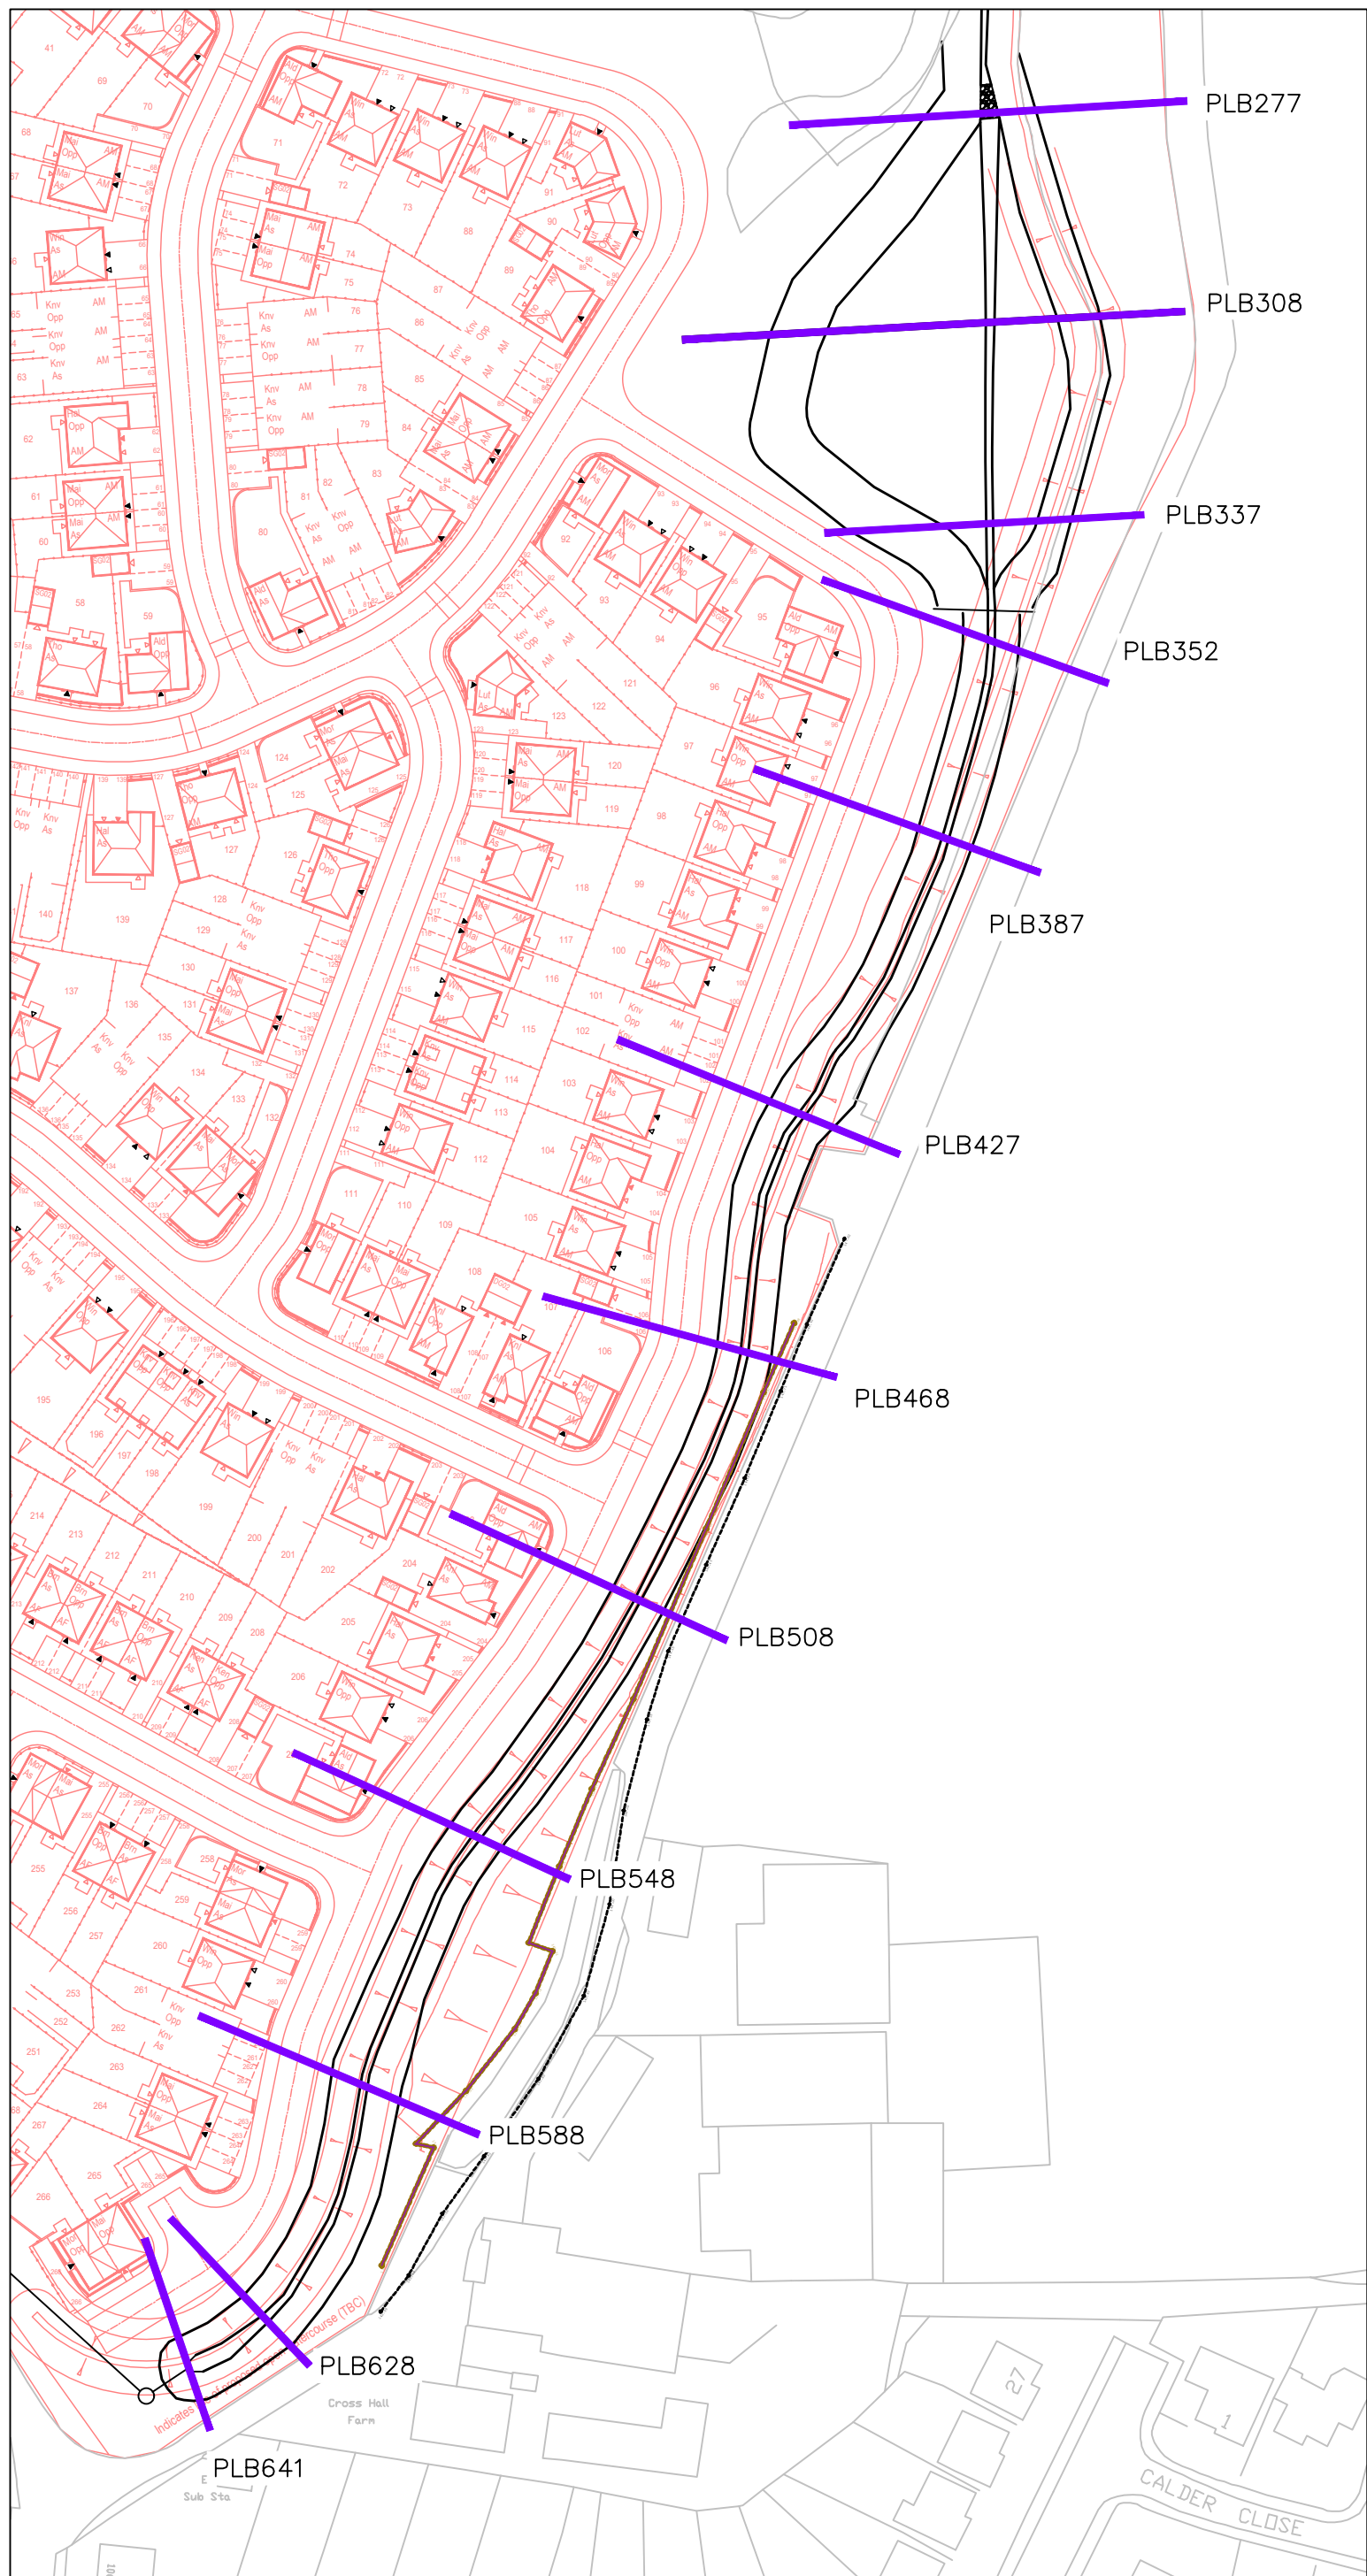

CHAINAGE	0.000	2.000		8.831	10.488		16.744	17.109	18.100			24.040	26.040	27.600	30.000
PROPOSED LEVEL		141.913		138.500	138.500		141.000	140.900	140.800			140.800	140.900	140.850	140.850
EXISTING LEVEL	141.890	141.910			139.173			138.885							138.900

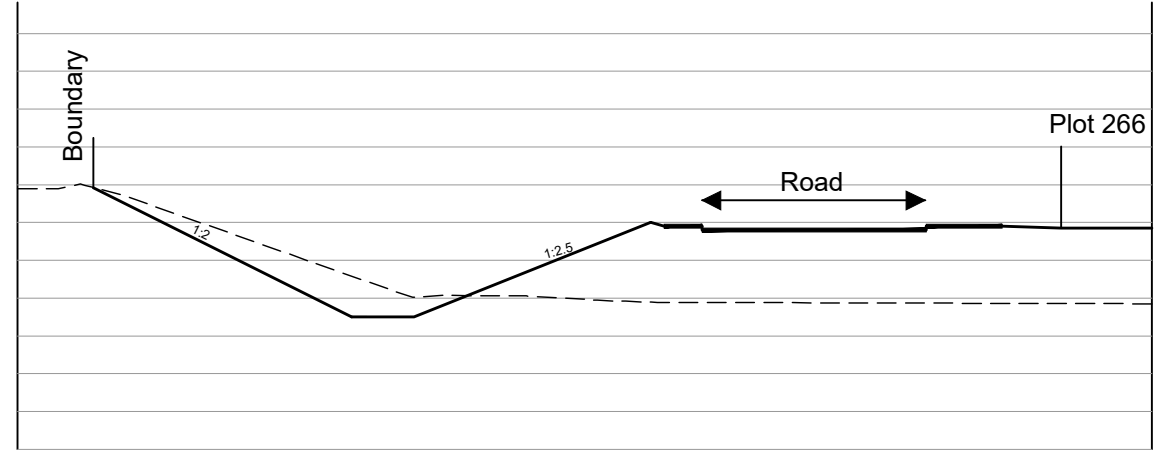

- Proposed ground profile
 - - - - Existing ground profile
 Refer to sheet 2 for cross
 section location insert

F	NJ	03.09.21	Sections Updated to Show Channel Details
E	NJ	03.08.21	Sections Updated to Show Step Pools
D	NJ	02.02.21	PLB628 updated
C	NJ	15.12.20	Retaining Wall Added
B	NJ	09.10.20	Low flow channels added
A	SS	30.09.19	Existing ground profile added

No.	By	Date	Revision Details
-----	----	------	------------------



COLE EASDON
CONSULTANTS

YORK HOUSE
EDISON PARK
DORCAN WAY
SWINDON
WILTSHIRE
SN3 3RB
Tel : 01793 619965

Web Site www.ColeEasdon.com
E-mail cec@ColeEasdon.com

Client	
--------	--

Barratt Homes (Manchester)

Job Title

Proposed Development
Tetrosyl Site
Walmersley Old Road
Bury

Drawing Title

Deculverted Watercourse
Proposed Cross-sections
Page 2 of 2

Drawing Status:					
FOR COMMENT	FOR PLANNING	FOR TENDER	FOR APPROVAL	FOR CONSTRUCTION	AS BUILT
					
CONSTRUCTION AT CLIENT / CONTRACTOR RISK					

Designed by: DF	Drawn by: ZB	Checked by: DF
--------------------	-----------------	-------------------

Date	Scale
April 2019	1:200@A1

Drg. No. 6155/507/02	Rev. F
-------------------------	-----------