
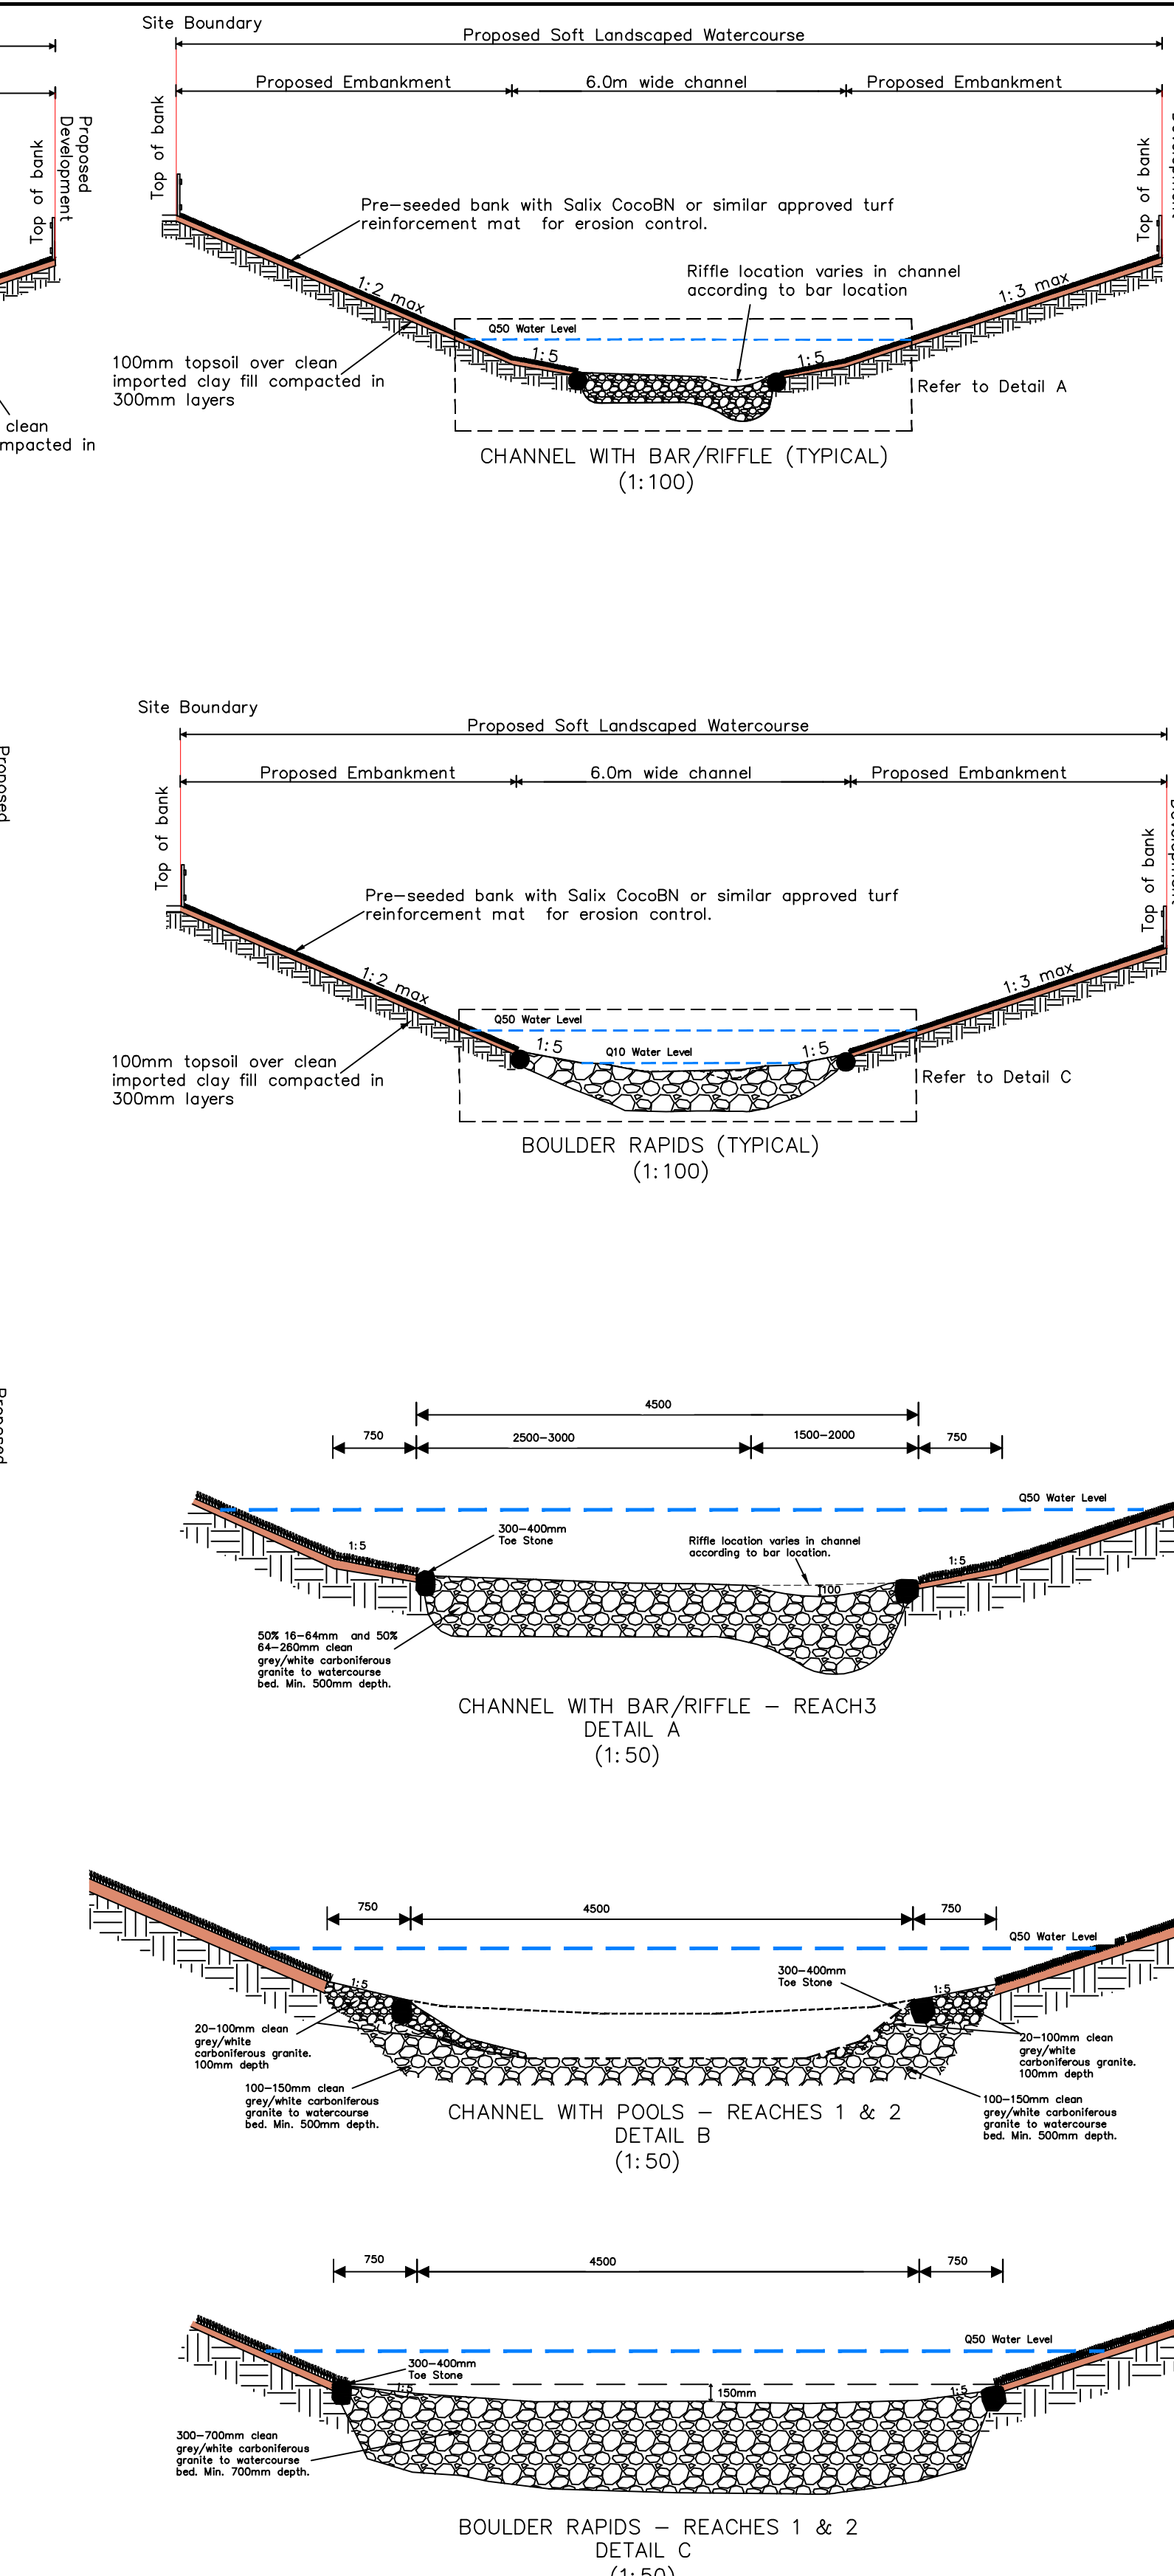
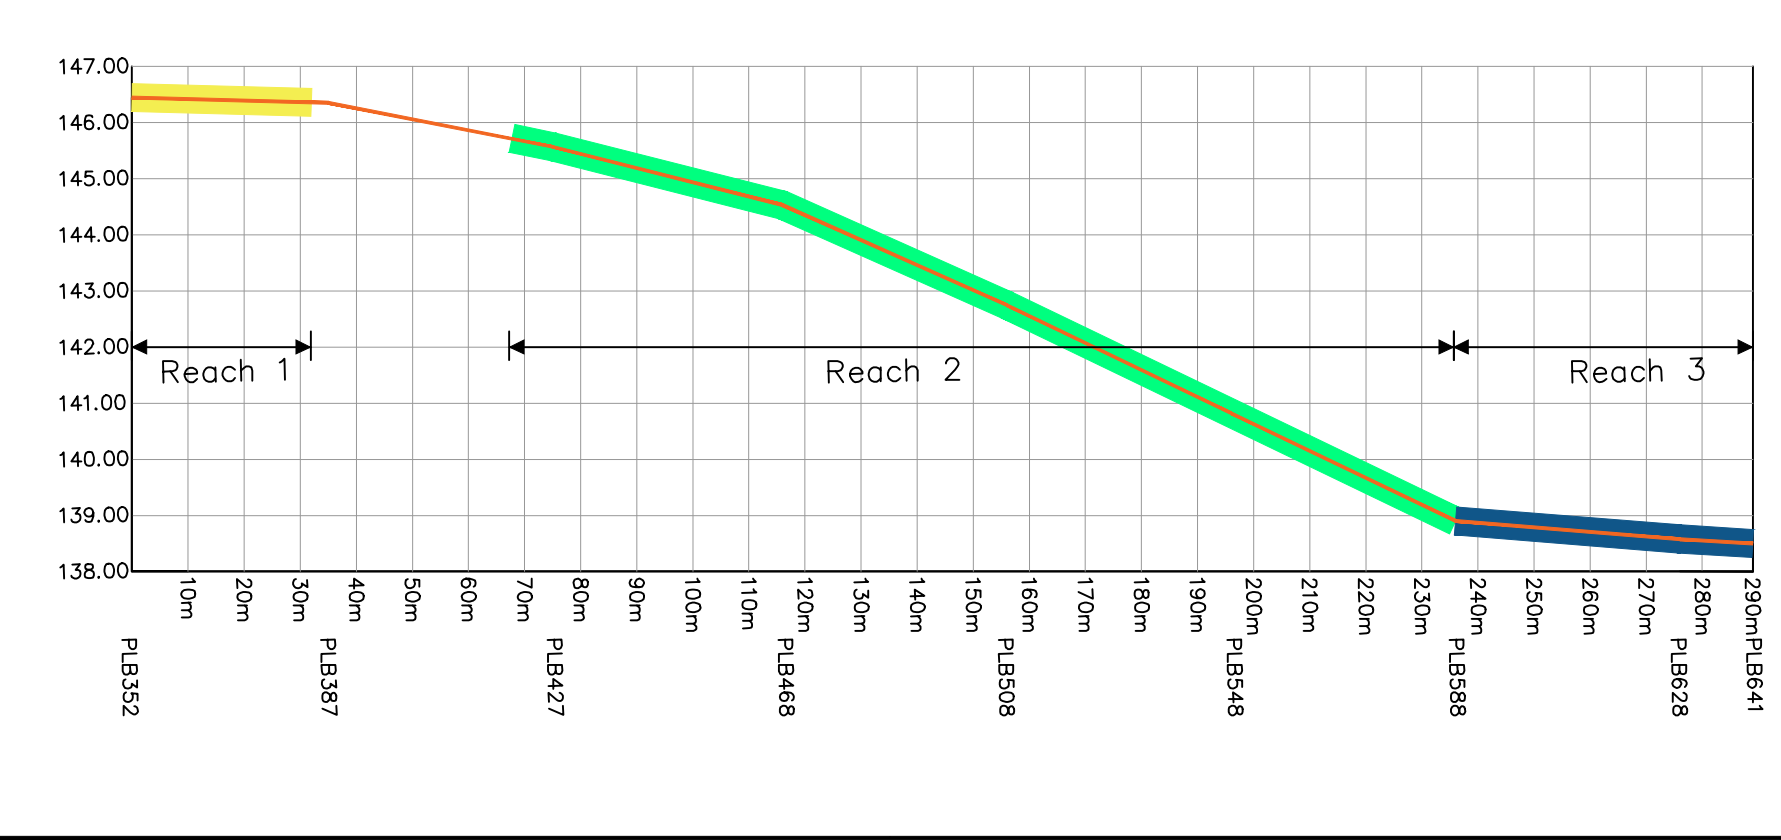
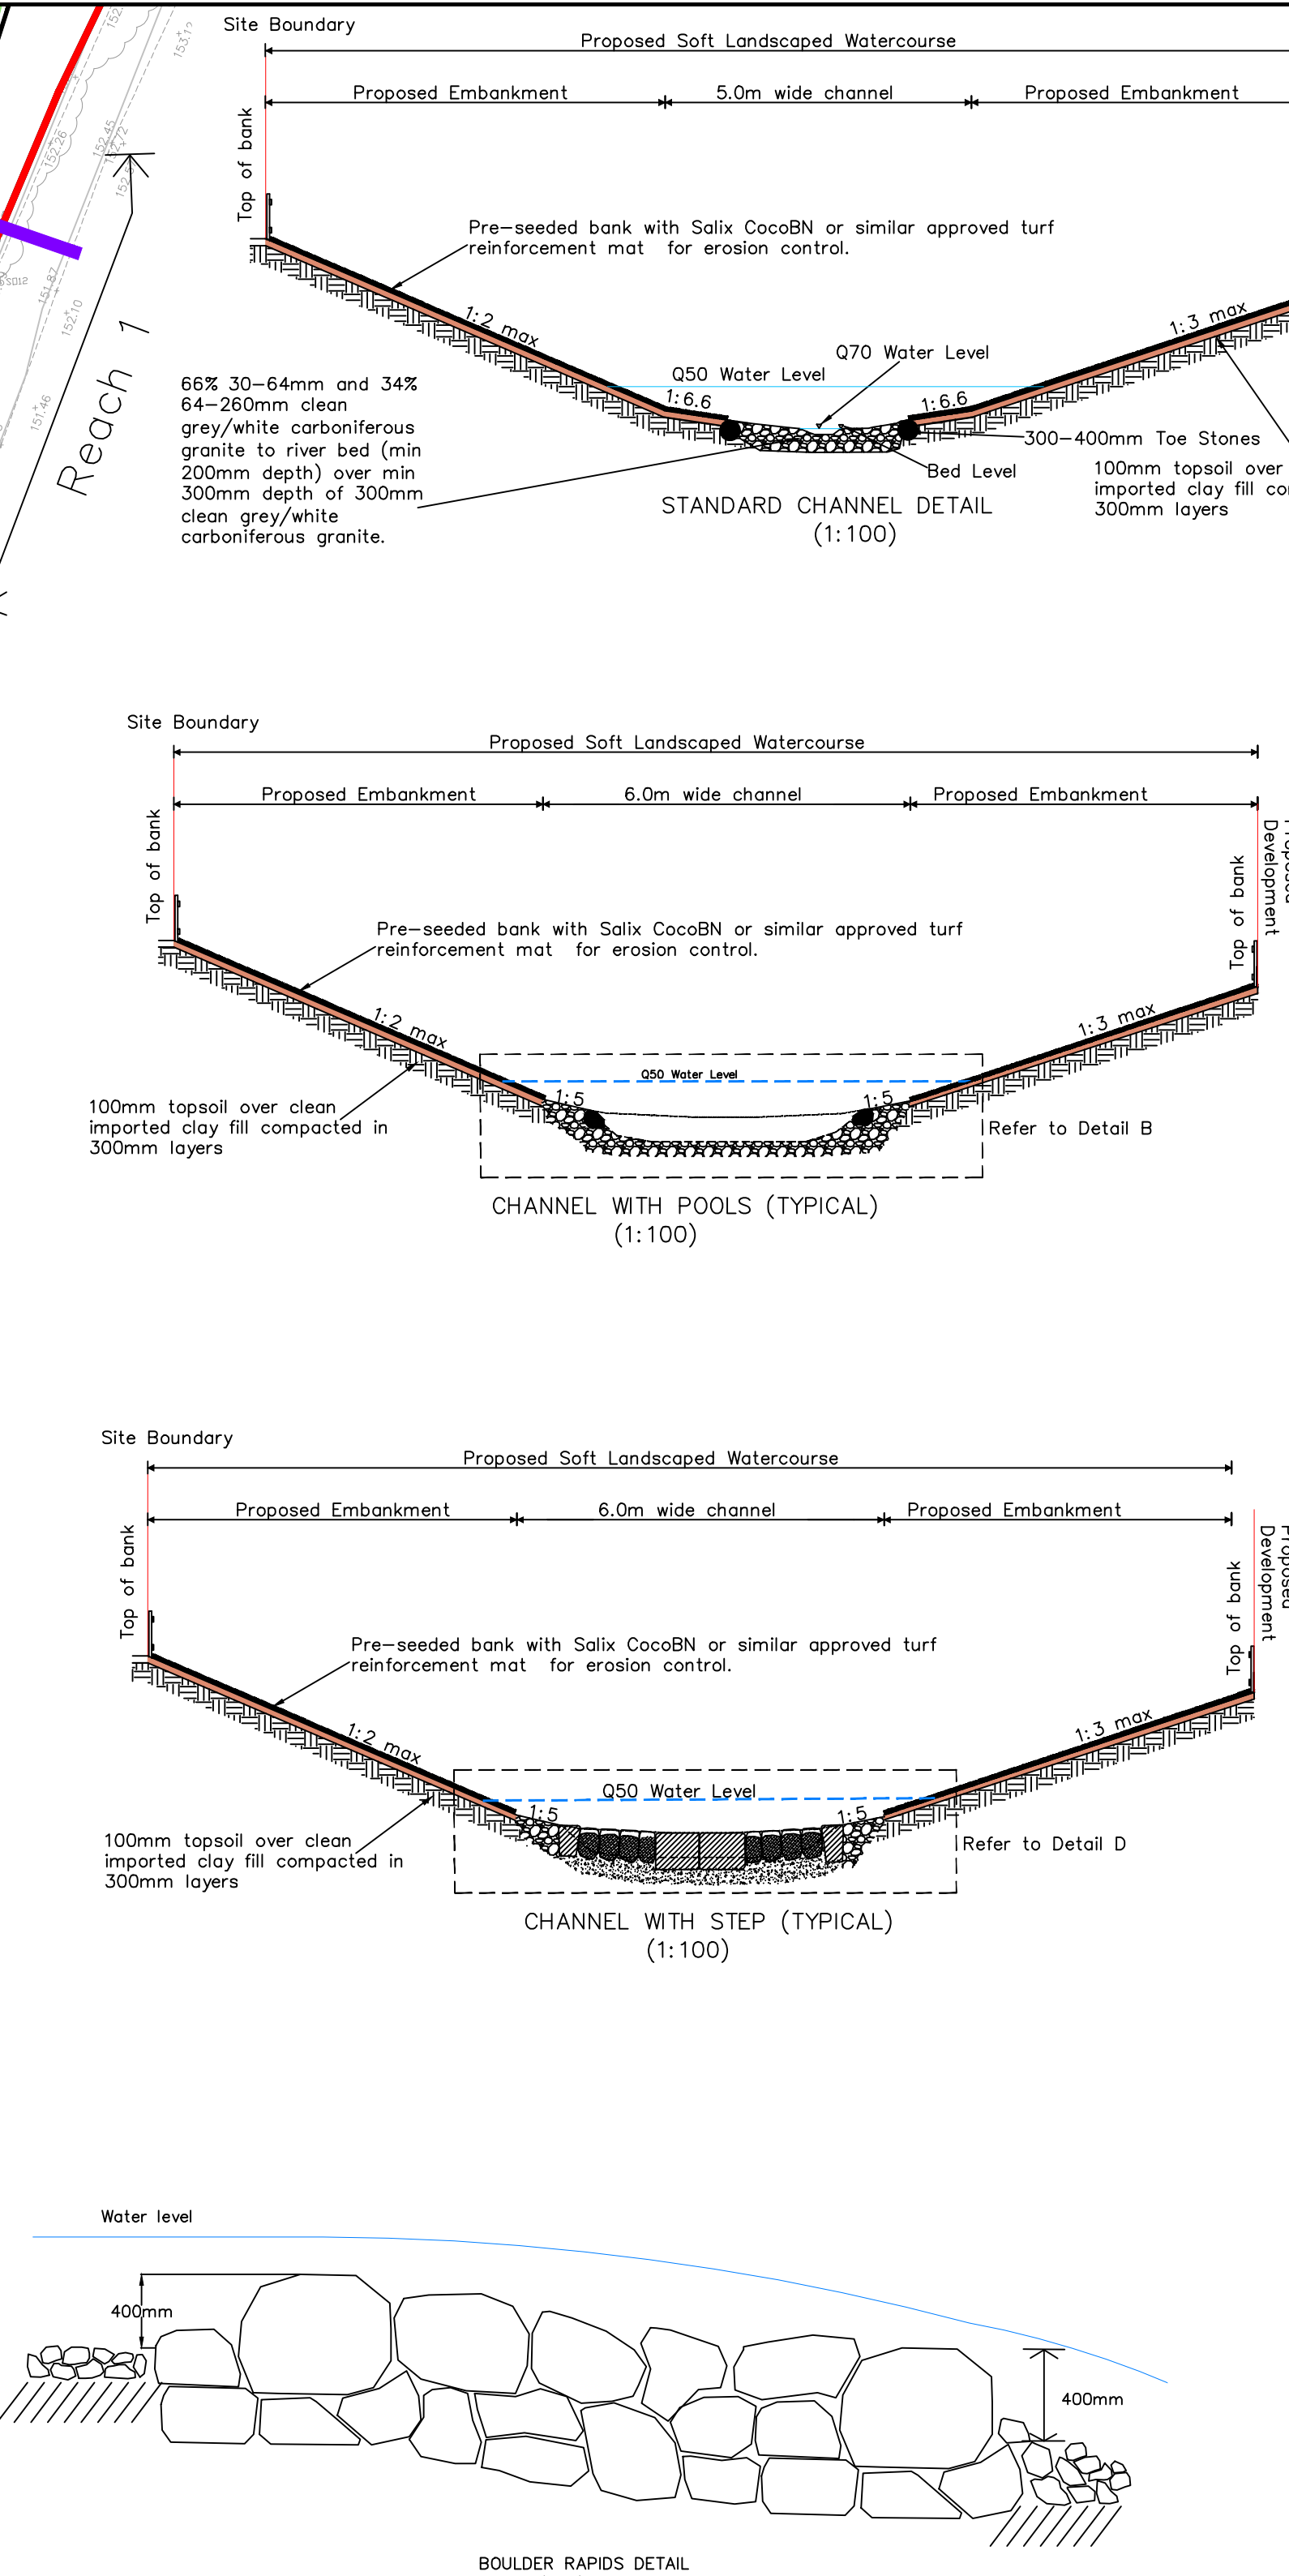


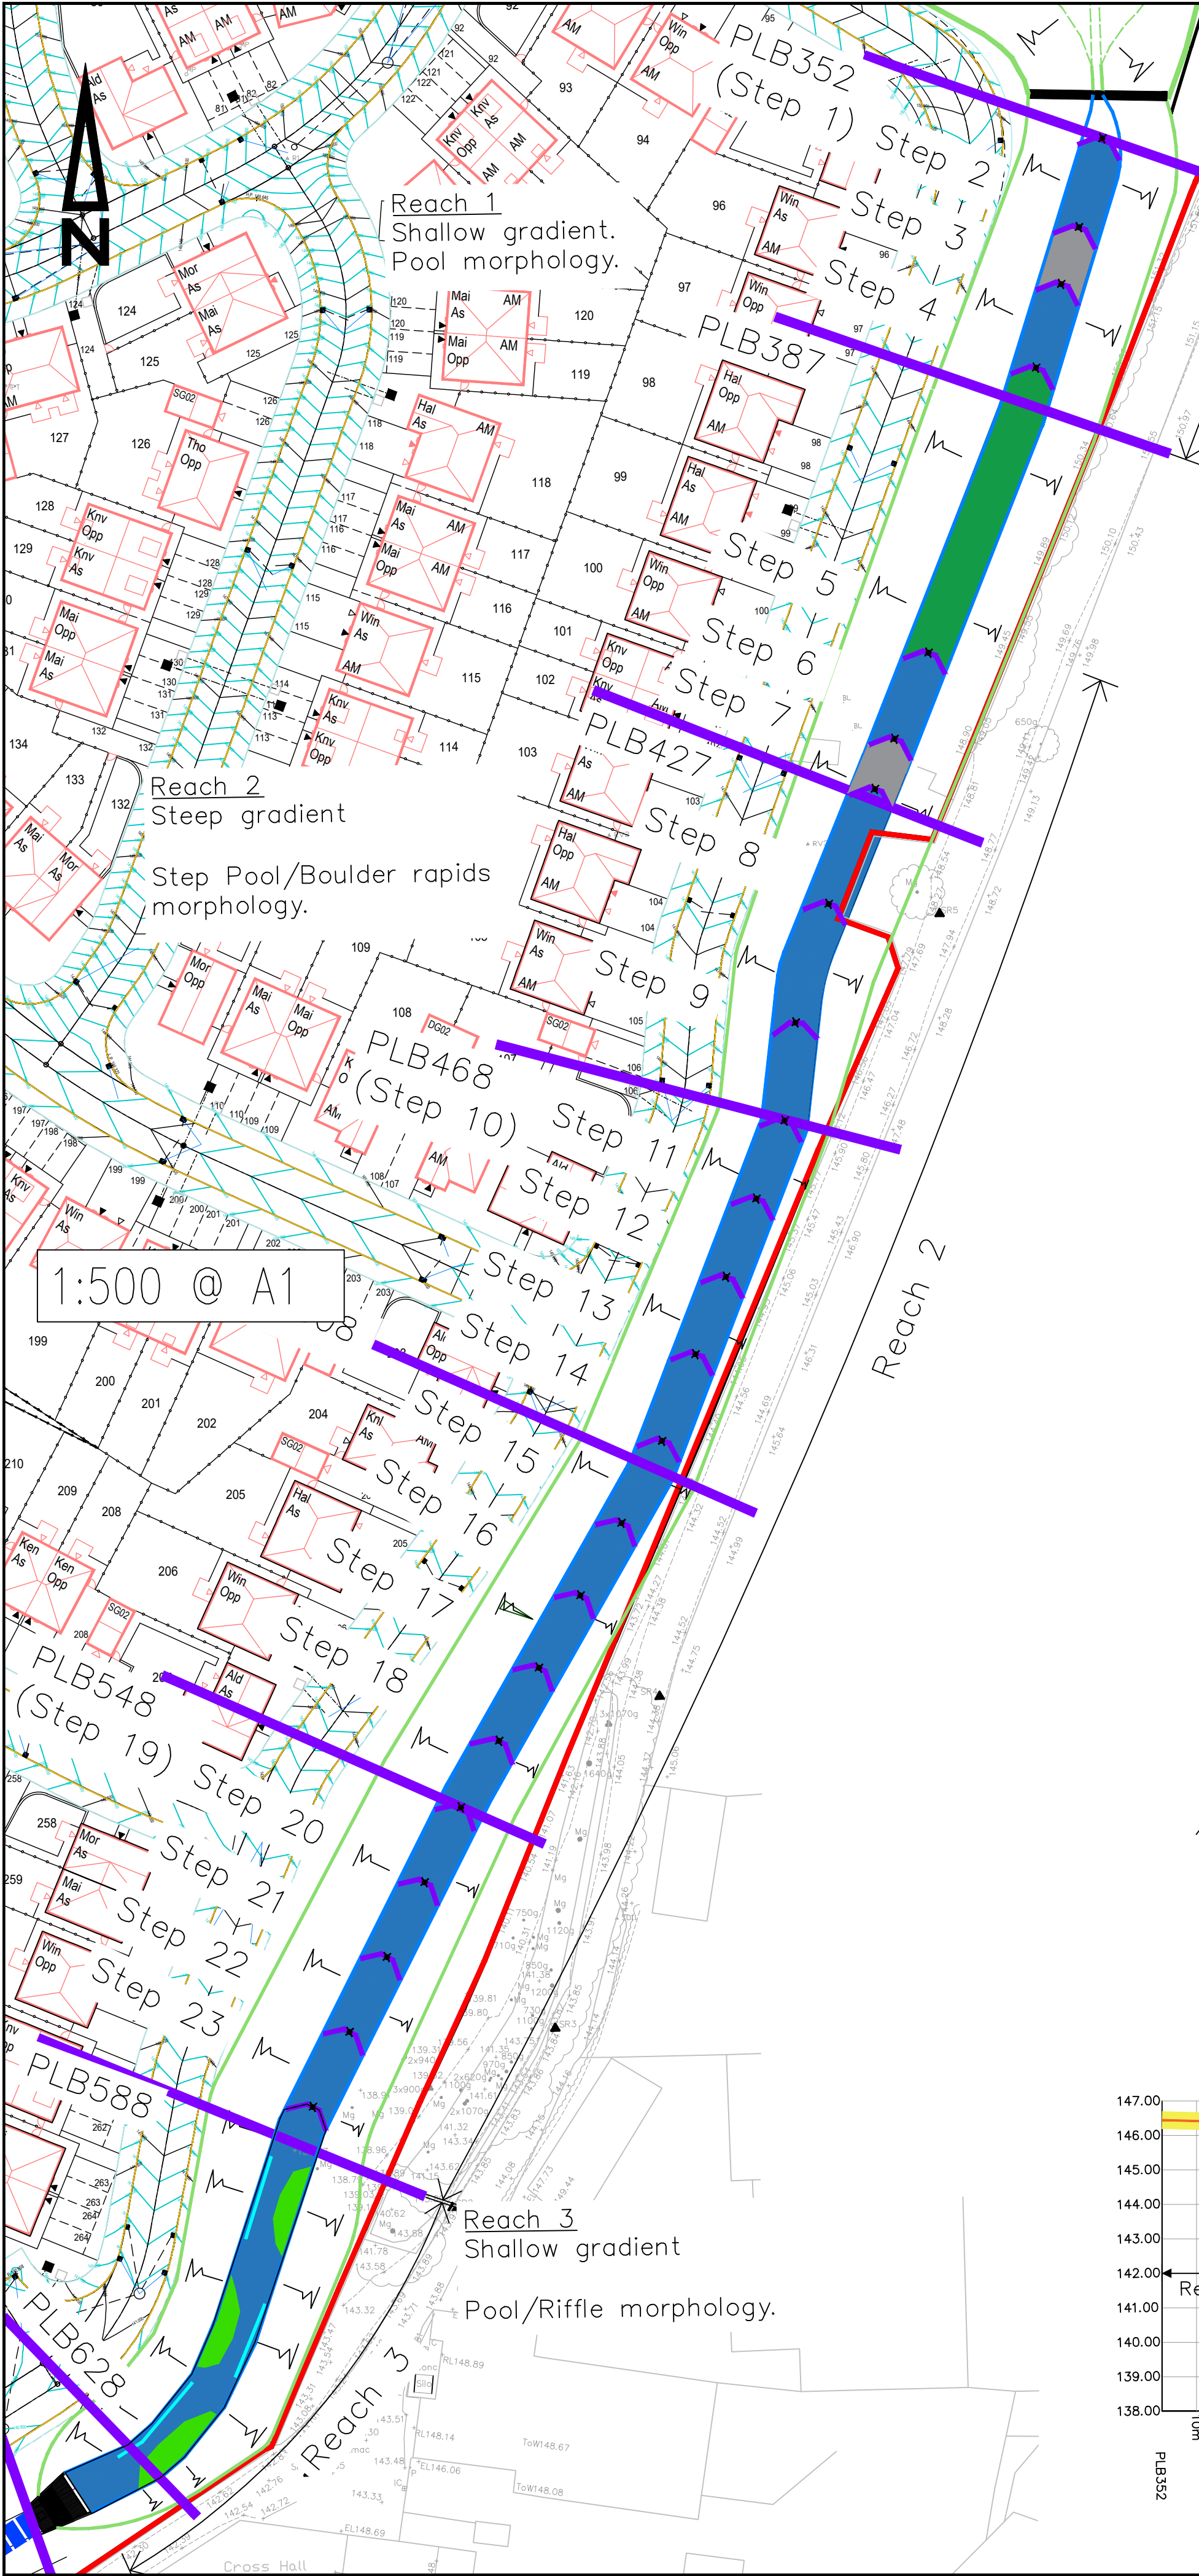

Key

- PLB468
- Watercourse Section Lines. Refer to Drawing 6155/507
- Proposed new top of bank line
- Proposed Headwall. Refer to Drawing 6155/517
- Proposed channel with bars
- Proposed standard channel
- Proposed channel with riffles
- Proposed channel with step and pool
- Proposed channel with boulder rapids
- Step Construction Point

Notes

- All sediment sizes and depths to be confirmed by a suitably qualified geomorphologist.
- Supervision of watercourse channel construction is to be undertaken by a suitably qualified geomorphologist.
- All dimensions are in millimeters unless specified otherwise.
- All specified stone to be naturally shaped clean grey/white carboniferous granite
- Channel to be clay lined where necessary

G	NJ	07.09.21	Design Amendments
F	NJ	02.09.21	Design Amendments
E	NJ	04.08.21	Topsoil Note Added
D	NJ	27.07.21	Complete Redesign
C	NJ	23.04.21	Sections and notes added
B	NJ	09.04.21	Design amendments
A	NJ	04.02.21	Design amendments

© Copyright

COLE EASDON CONSULTANTS

160 AZTEC
AZTEC WEST
ALMONDSBURY
BRISTOL
BS32 4TU
Tel : 01454 800474

Web Site : www.ColeEasdon.com
E-mail : br@ColeEasdon.com

Client
Barratt Homes (Machester)

Job Title
**Proposed Residential Development
Former Tetrosyl Site
Walmersley old Road
Bury**

Drawing Title
**Proposed Watercourse Geomorphology
Sheet 1 of 2**

FOR COMMENT	FOR PLANNING	FOR TENDER	FOR APPROVAL	FOR CONSTRUCTION	AS BUILT
CONSTRUCTION AT CLIENT / CONTRACTOR RISK					

Designed by: NJ	Drawn by: NJ	Checked by: DF
Date: January 2021	Scale: As Shown @ A1	

Dwg No: 6155/519	Rev. F
----------------------------	------------------