
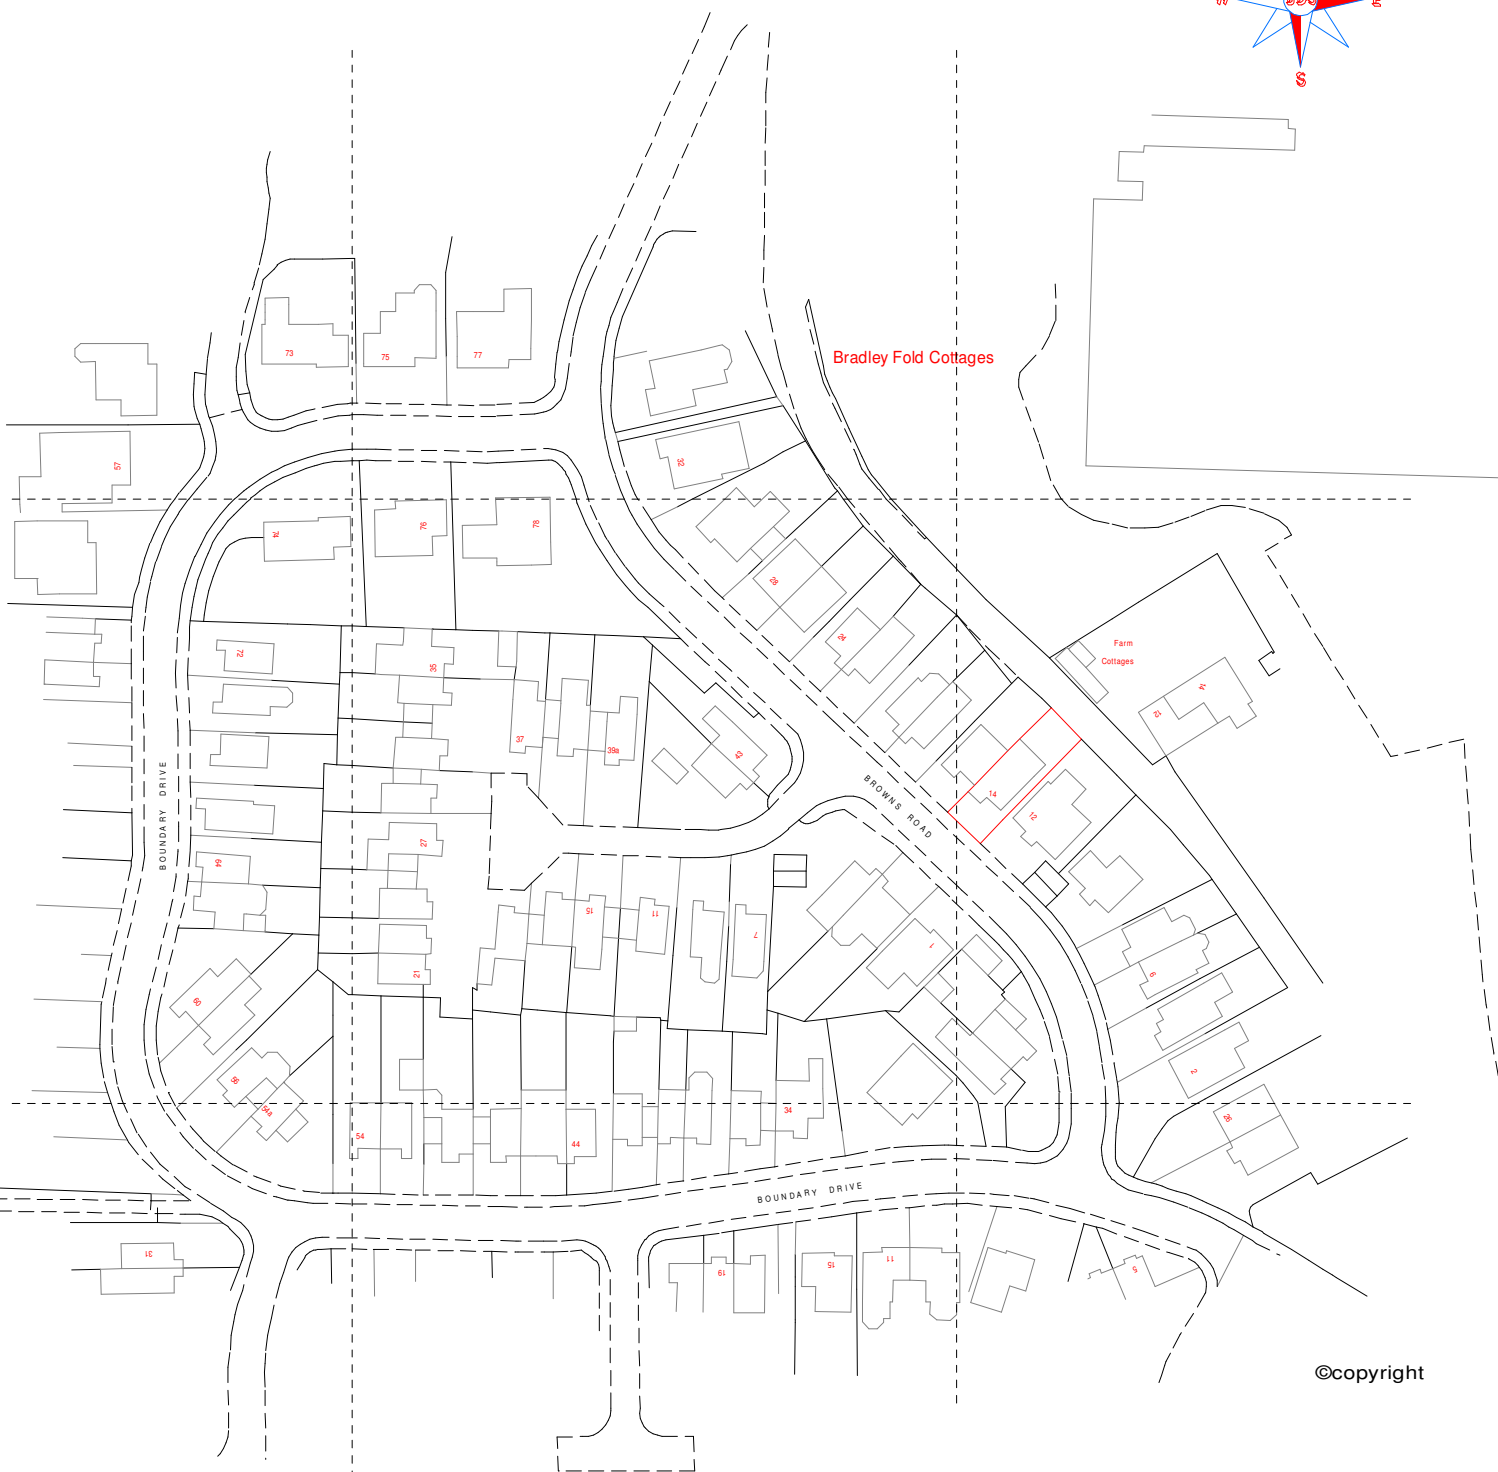


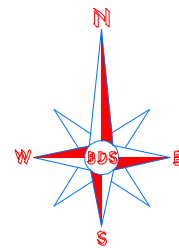

©copyright

Rev	Comment	Date	Initials
-----	---------	------	----------

BUILDING DESIGN SERVICES

Chartered Architectural Technologist

10 Harpford Close, Brightmet,
Bolton. BL2 6TN.
Tel : 01204 : 383793. Mob : 07966 : 211995.
jeff.bds93@hotmail.co.uk



Client : Ms Janet Hayes.

Project : 14 Browns Road, Bradley Fold, Bolton.

Drawing :
Location Plan.

Drawn : J. C.

Date : 12.08.2022.

Scale : 1:250 @ A4

Job Number : 53922

Drawing Number : 04 Rev :