



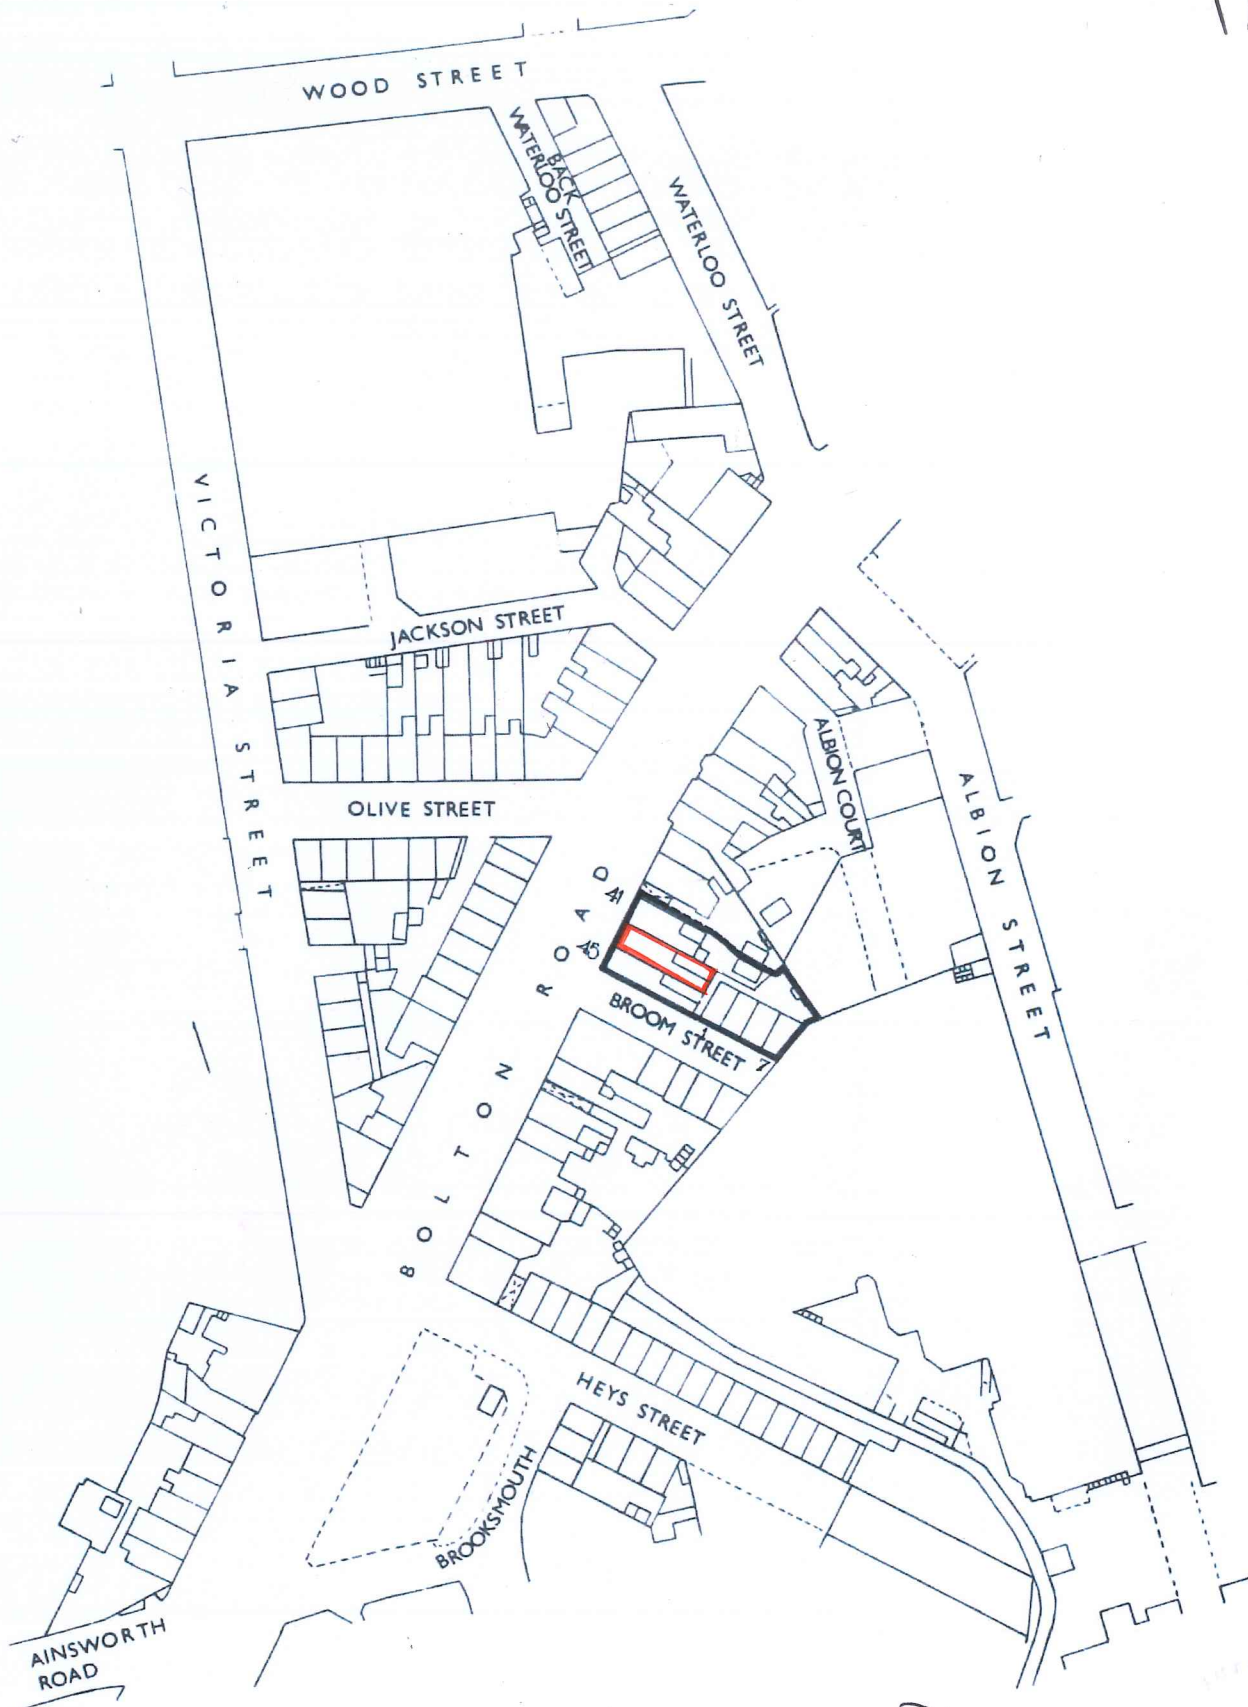

LOCATION PLAN
43 BOLTON ROAD
1:1250 SCALE.

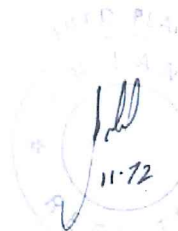

Made and printed by the Director
General of the Ordnance Survey,
Wessington, Surrey. 1970 for HMLR
© Crown Copyright 1970

TITLE No. LA3 24639