
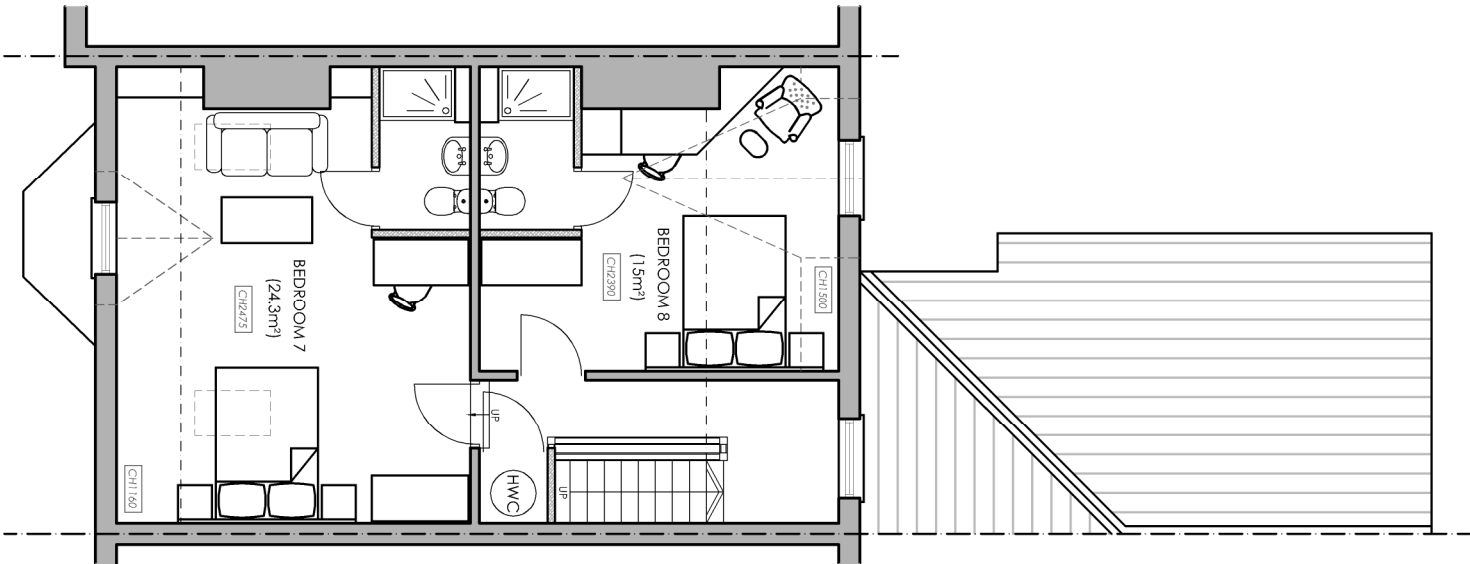
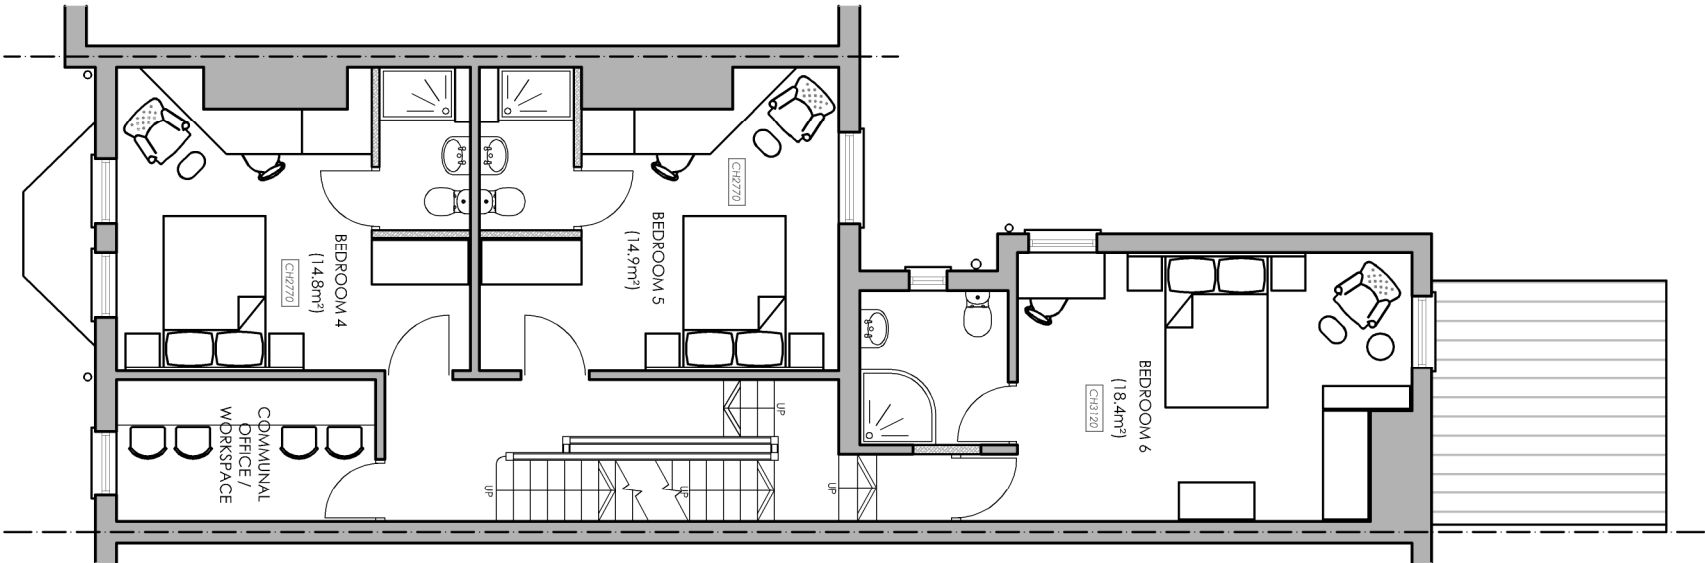
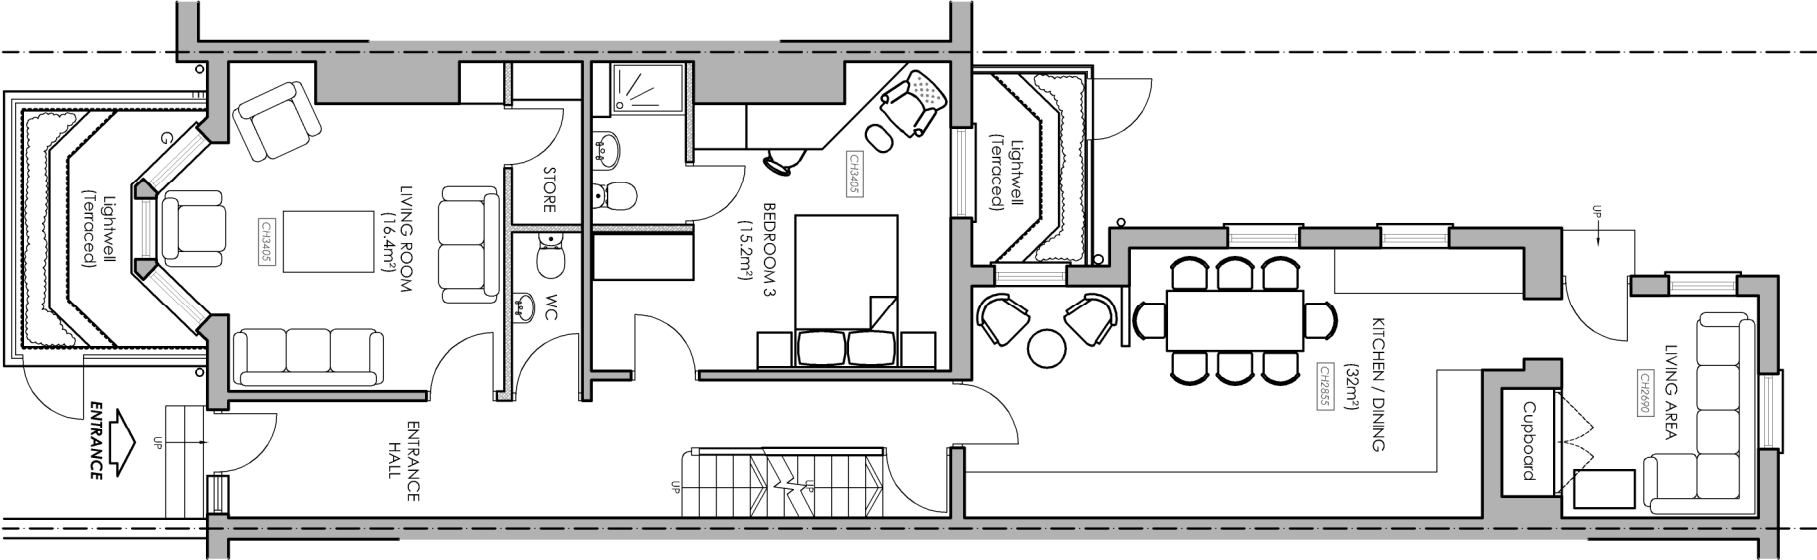
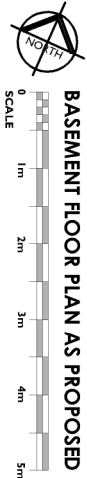


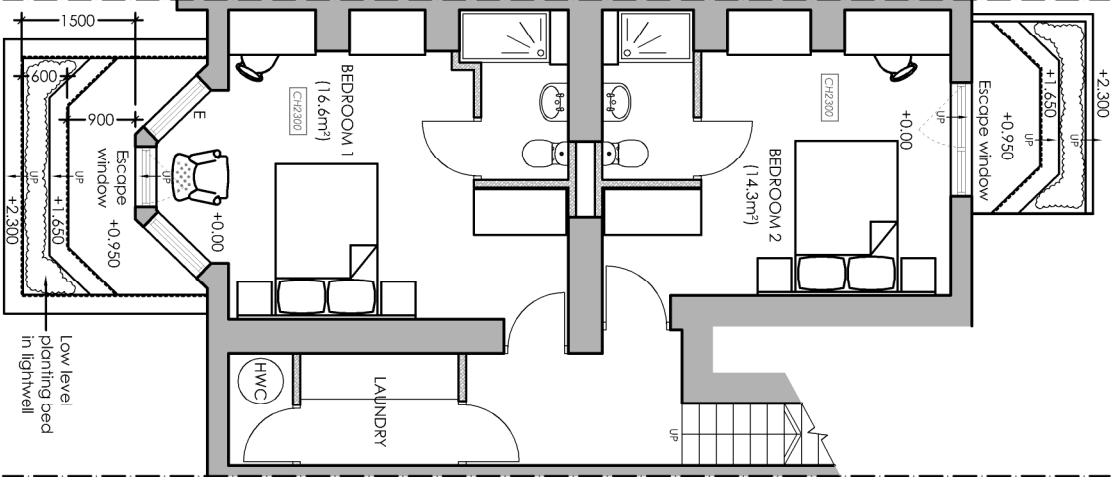

8	Bedroom 3 replaced with living and store room	LJS 13.10.122
A	Building Keys information added	LJS 18.01.122
Rev	Description	By Date
1	As above	AS
2	As above	AS
12 Mowley Close
Homes Chapel
Cheshire CW4 7UL
Tel: 01477 5419 254
E-mail: admin@timspencerassociates.co.uk

Project: 206 Walmerstley Road,
Bury, BL9 6LL

Plans as Proposed

Job no: TSA 0421
Scale: A3@1/100
Date: 3.11.21
Rev: B

Drawing not to be scaled. Dimensions indicated must be checked on site prior to commencement of works. Any discrepancies to be reported immediately.