

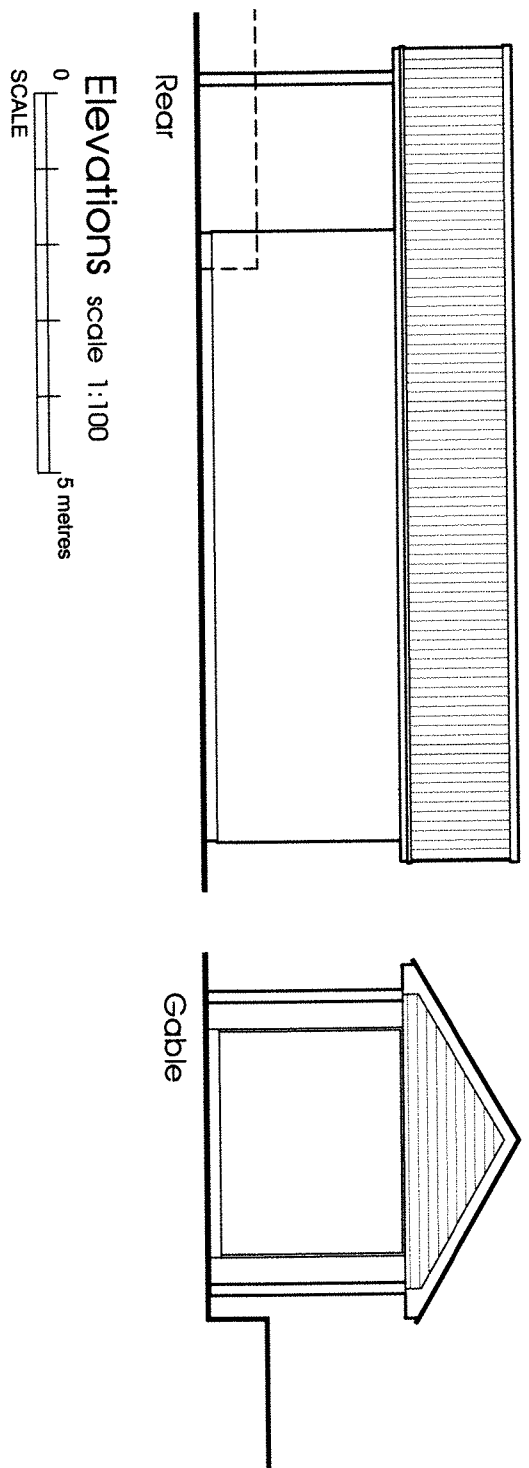
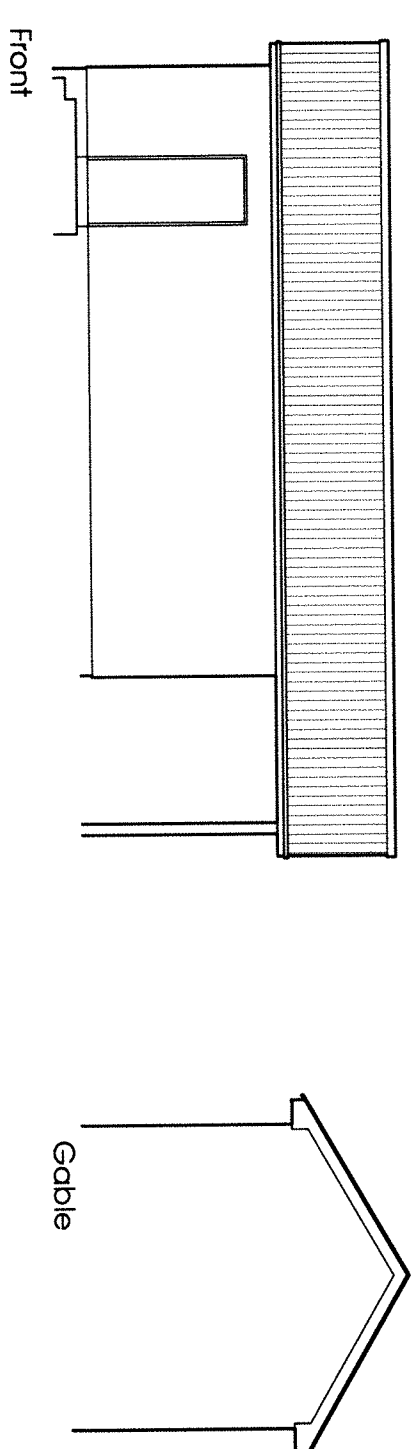


- do not scale dimensions from this drawing
- all dimensions to be checked on-site and discrepancies
to be reported to the architects

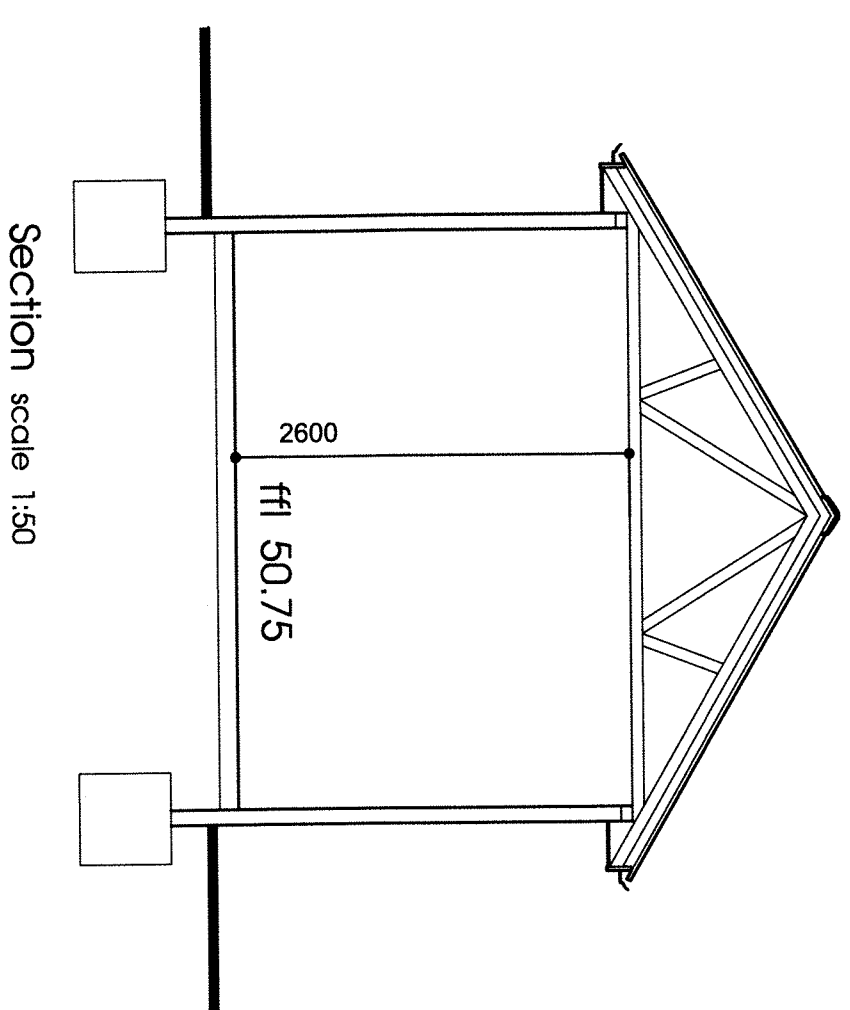


Elevations scale 1:100
0 5 metres
SCALE

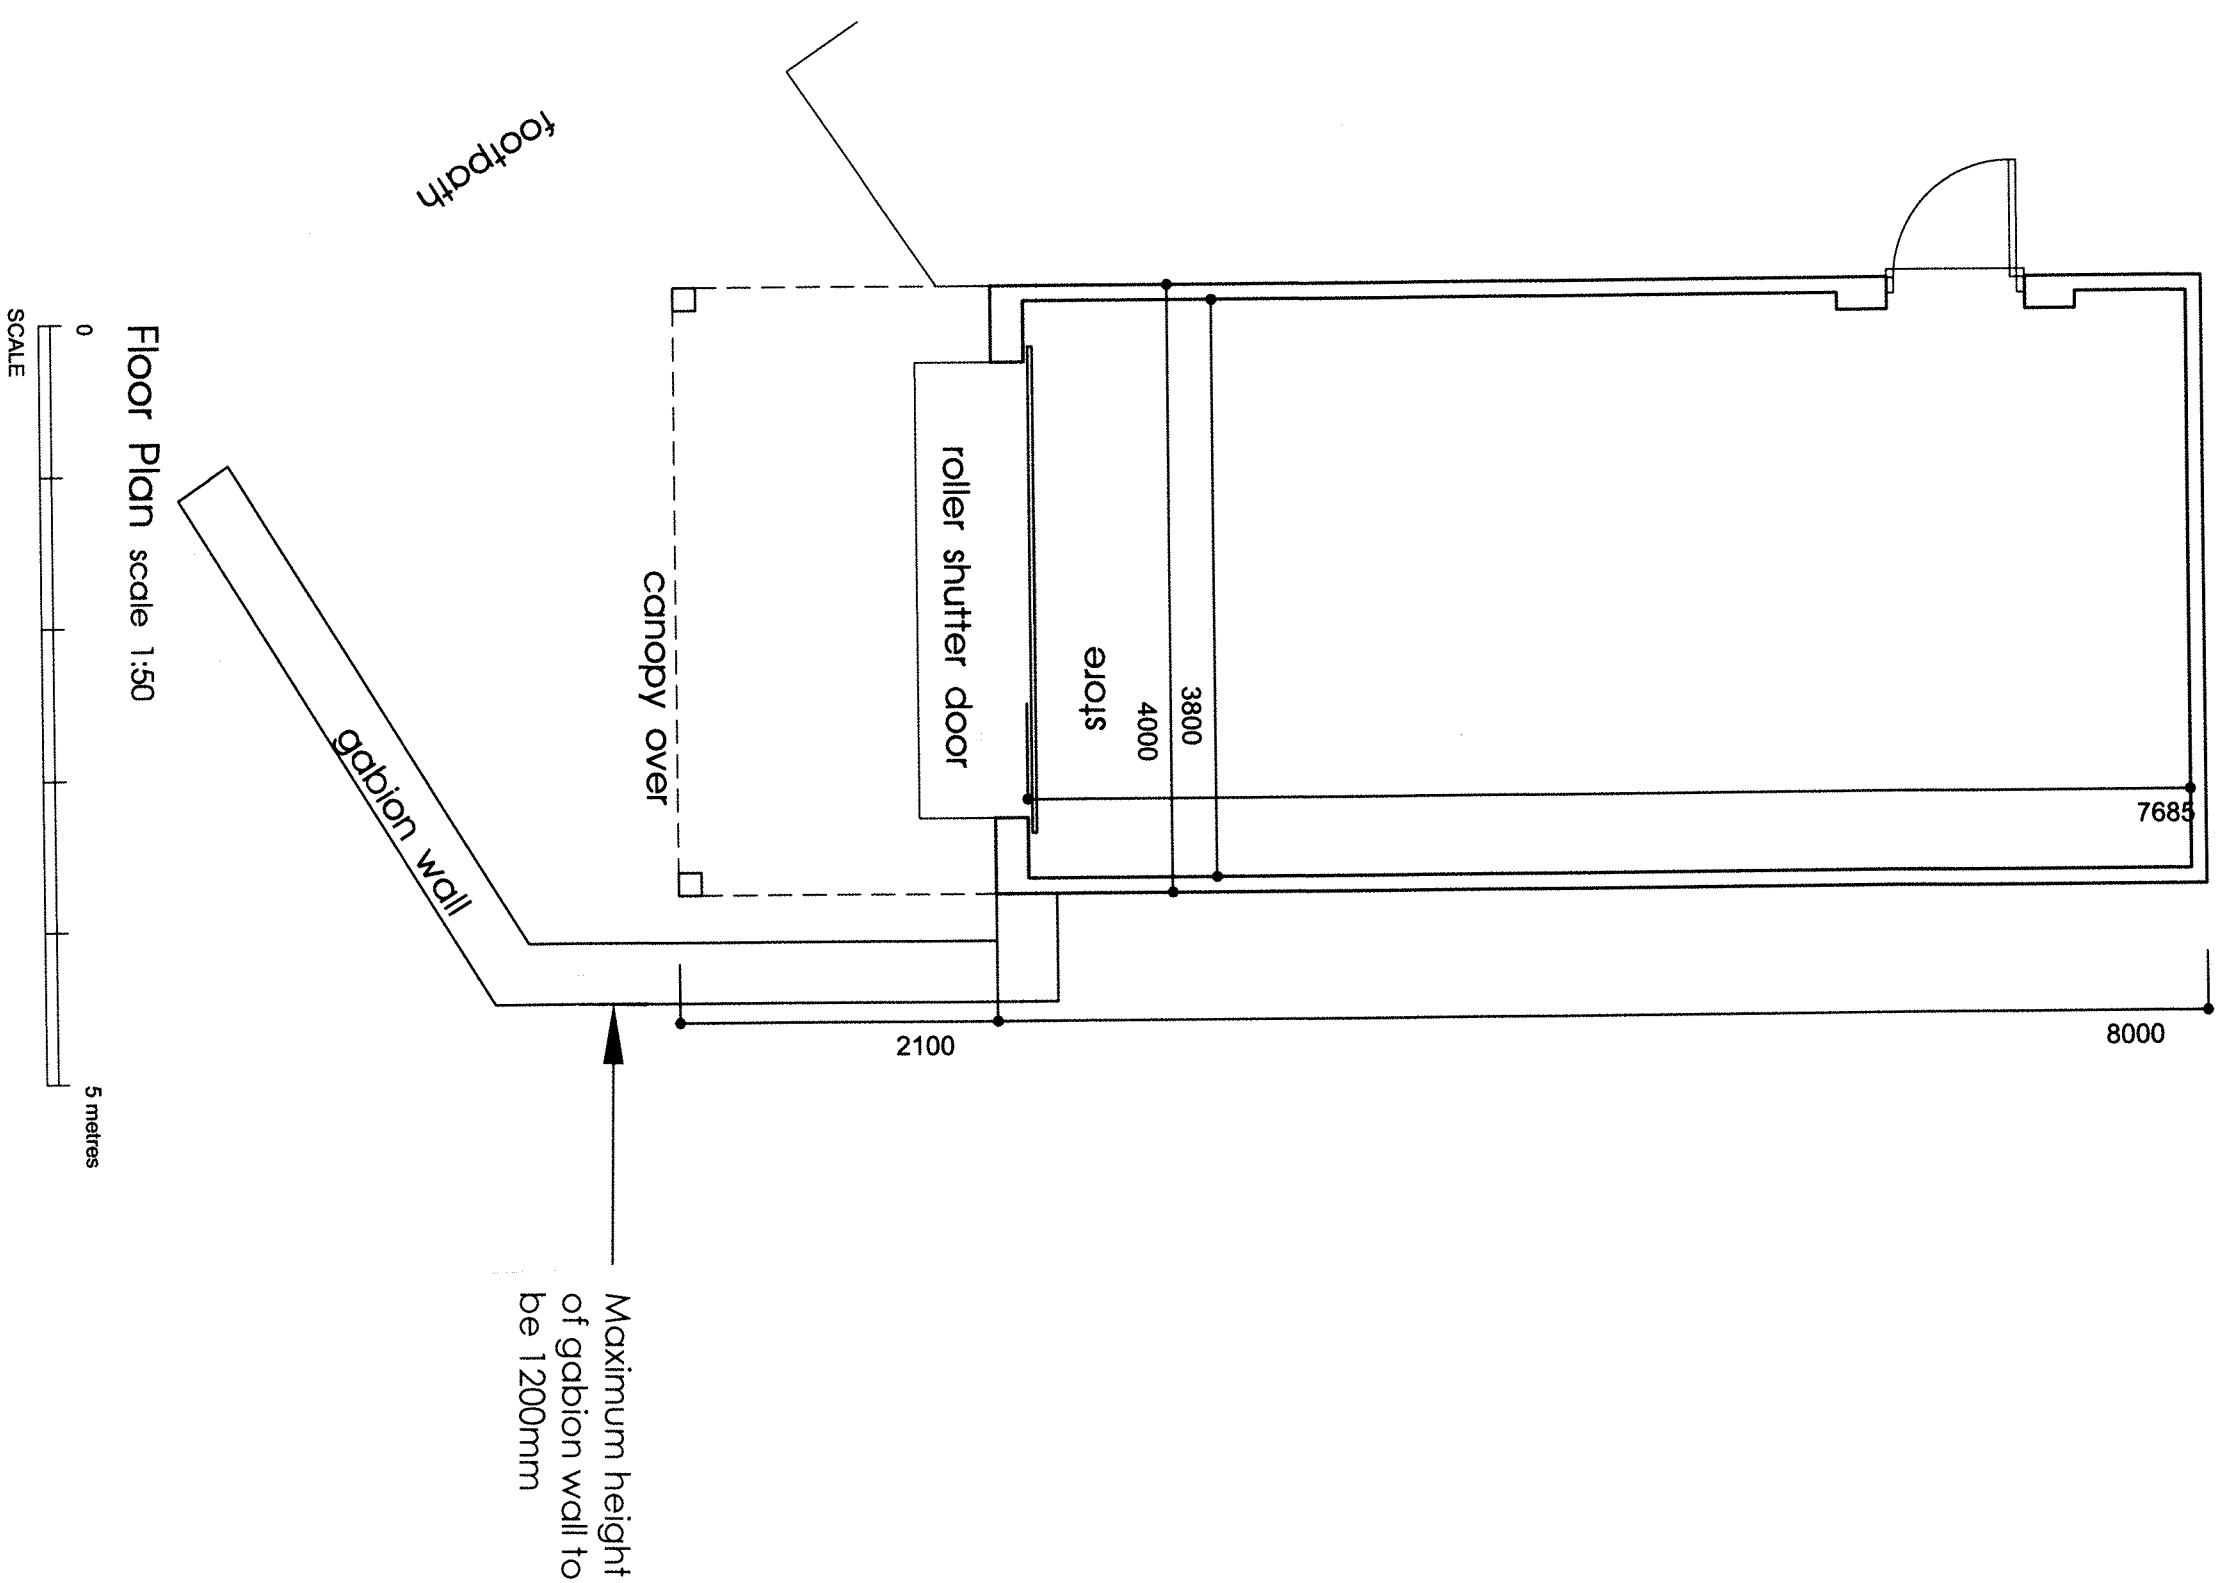

fisk
& associates
architects

20 chorley road, swinton, manchester, m27 5qj
t - 0161 793 5300 e - info@rnfisk.co.uk

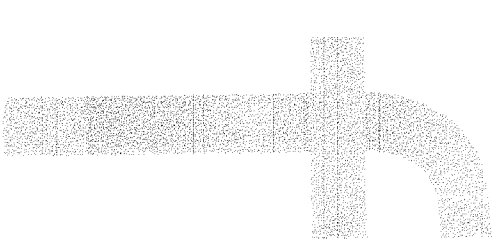

client	
project	Whitefield Golf Club Higher Lane, Whitefield, Bury, M45 7EZ
title	Proposed Storage Building
drawing number	3433:24
scale	As shown A2
drawn by	May 22
status	