



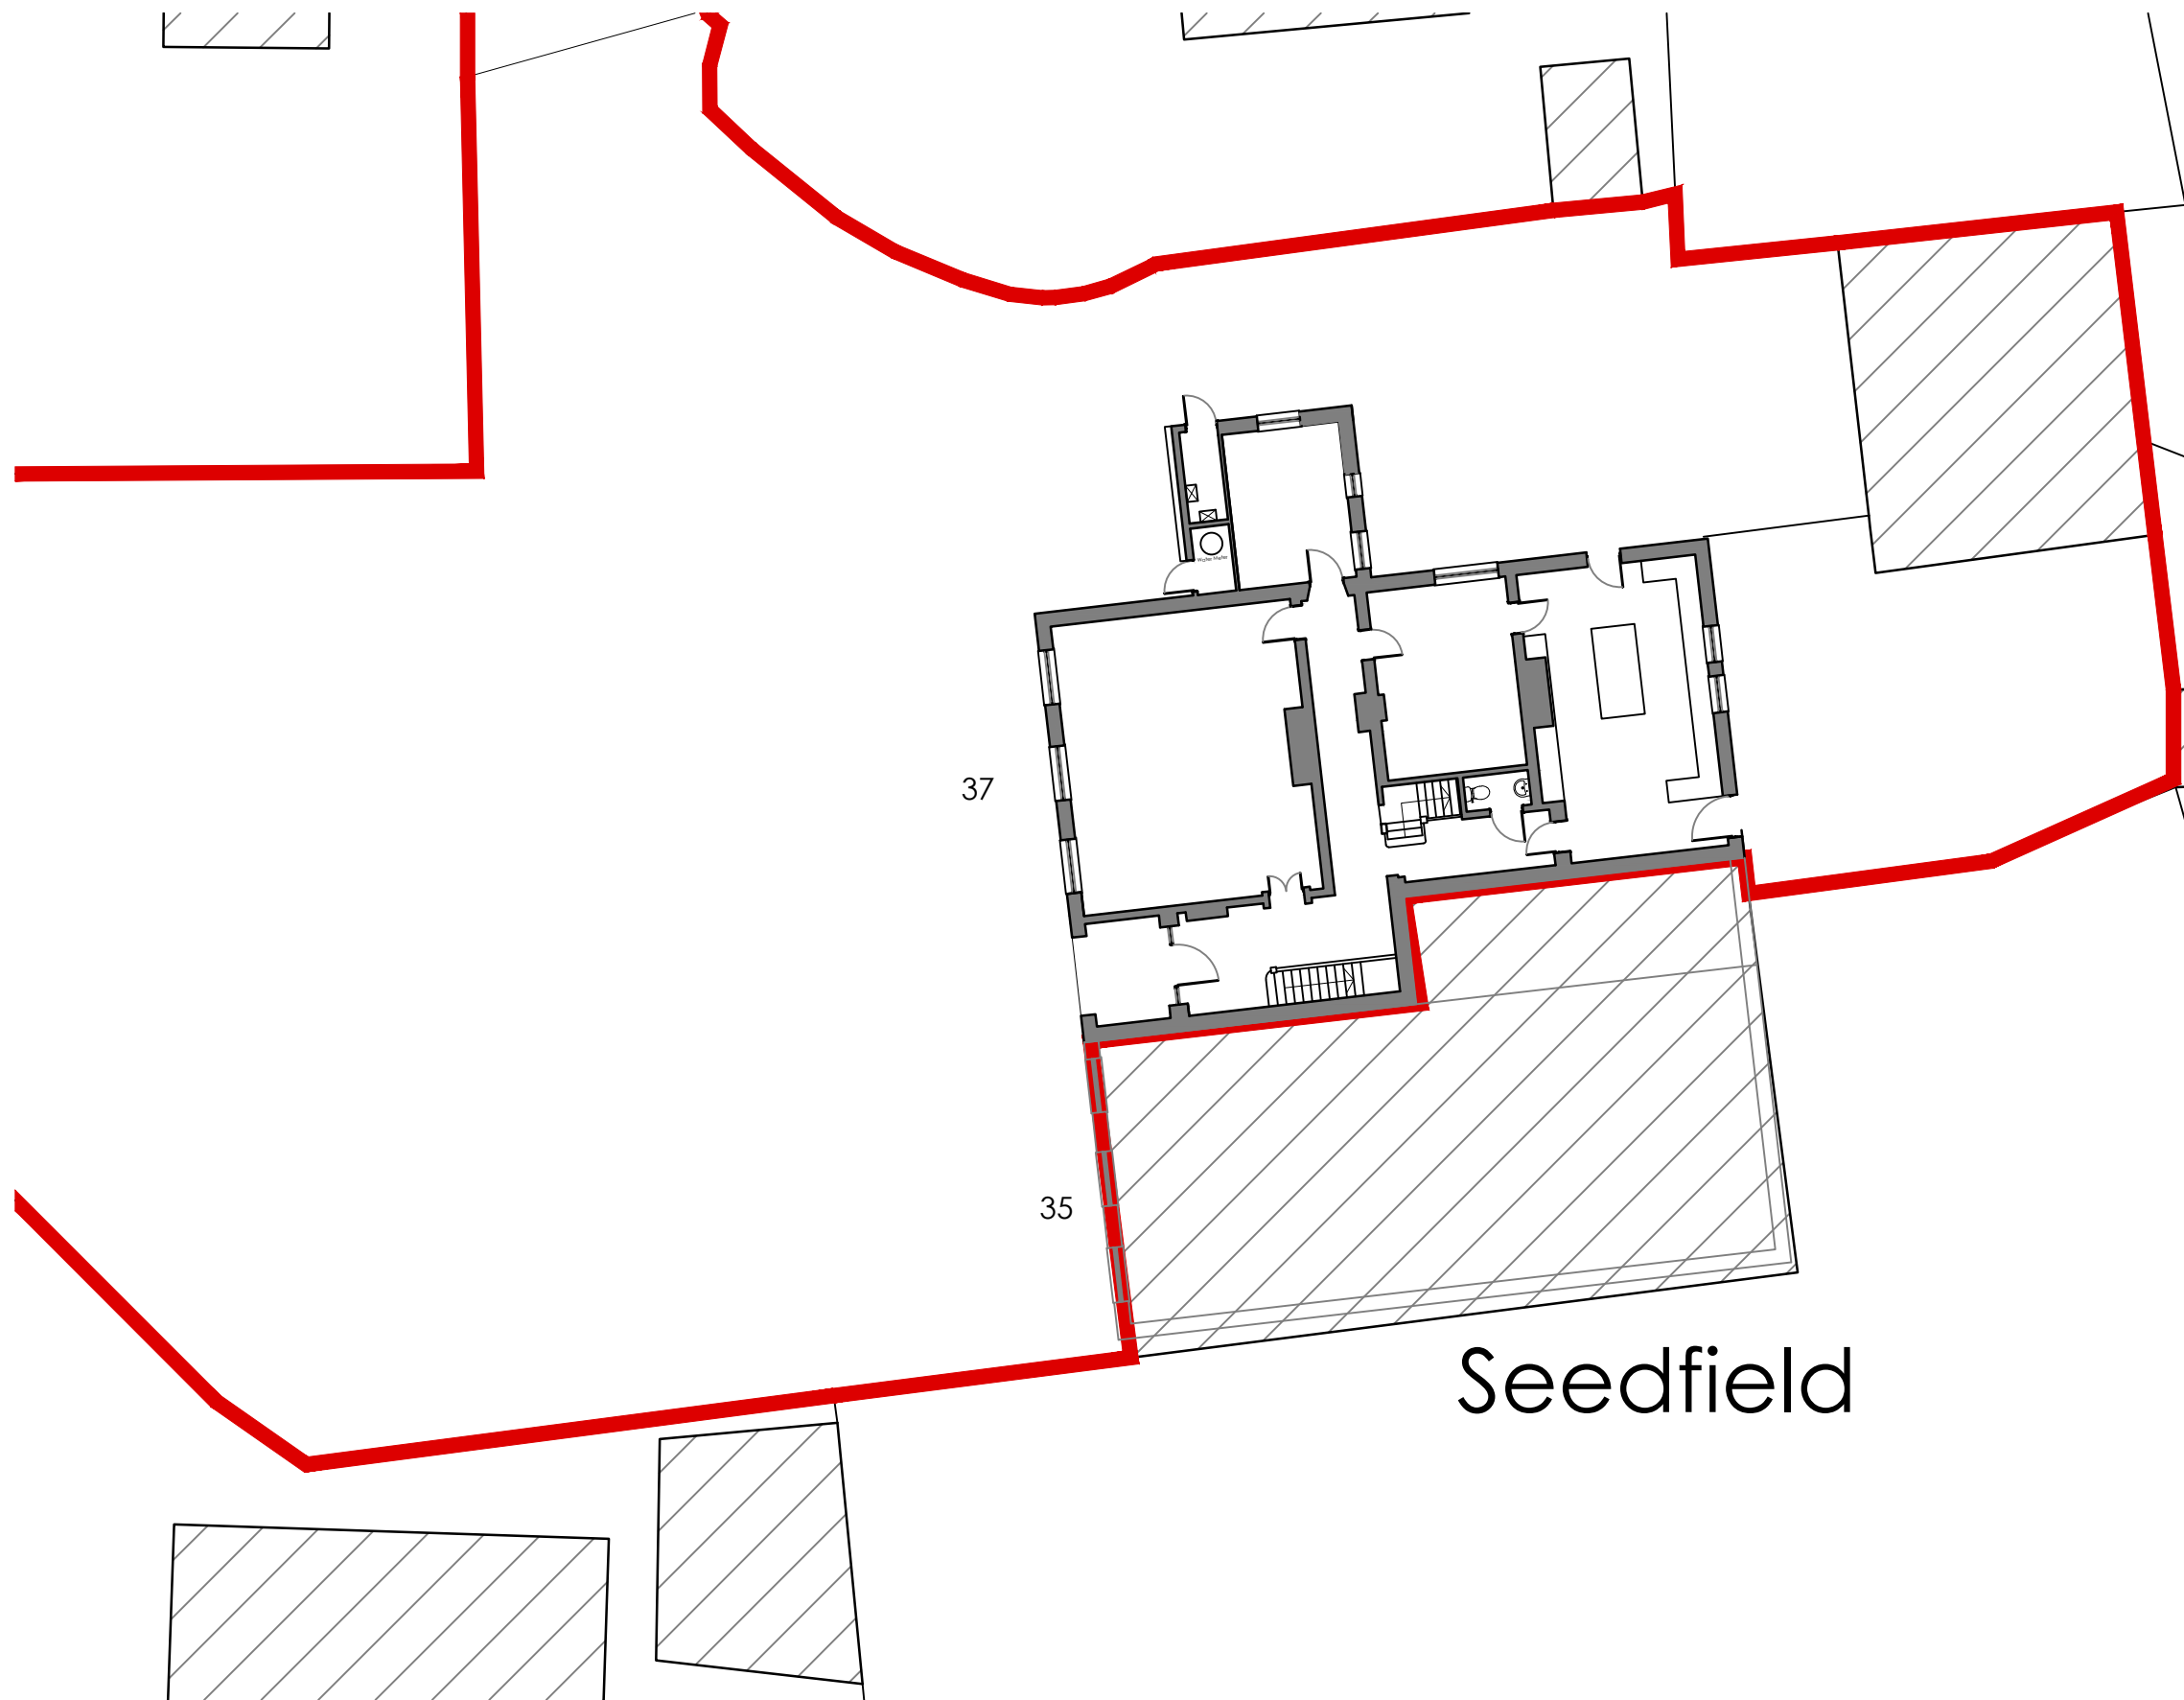

Existing Block Plan
Scale: 1:200

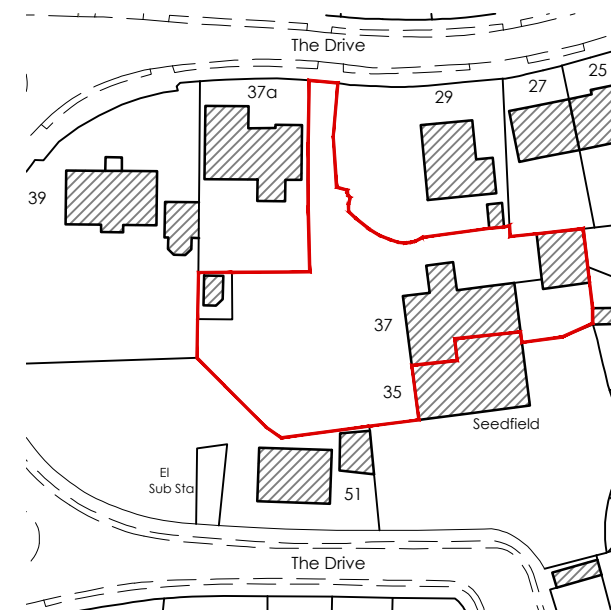

Site Location Plan

Scale: 1:1250

Key

Site Boundary

REV	Notes	Date	By

CRISP

architecture

Email: studio@crisparchitecture.co.uk

Chartered Institute of
Architectural Technologists
Chartered Practice

Project:		37 The Drive, Moorside Birtle, Bury, BL9 5DG	
Drawing Title: Existing Block Plan			

Project No:	2104	File Identifier:	2104_72_06
Drawing No:	72_06	Revision:	
Drawn By:	SMH	Checked By:	SMH
Scale:	1:200 @ A3	Date:	26/09/2022

Purpose of Issue: FEASIBILITY

Drawing Status: PLANNING