



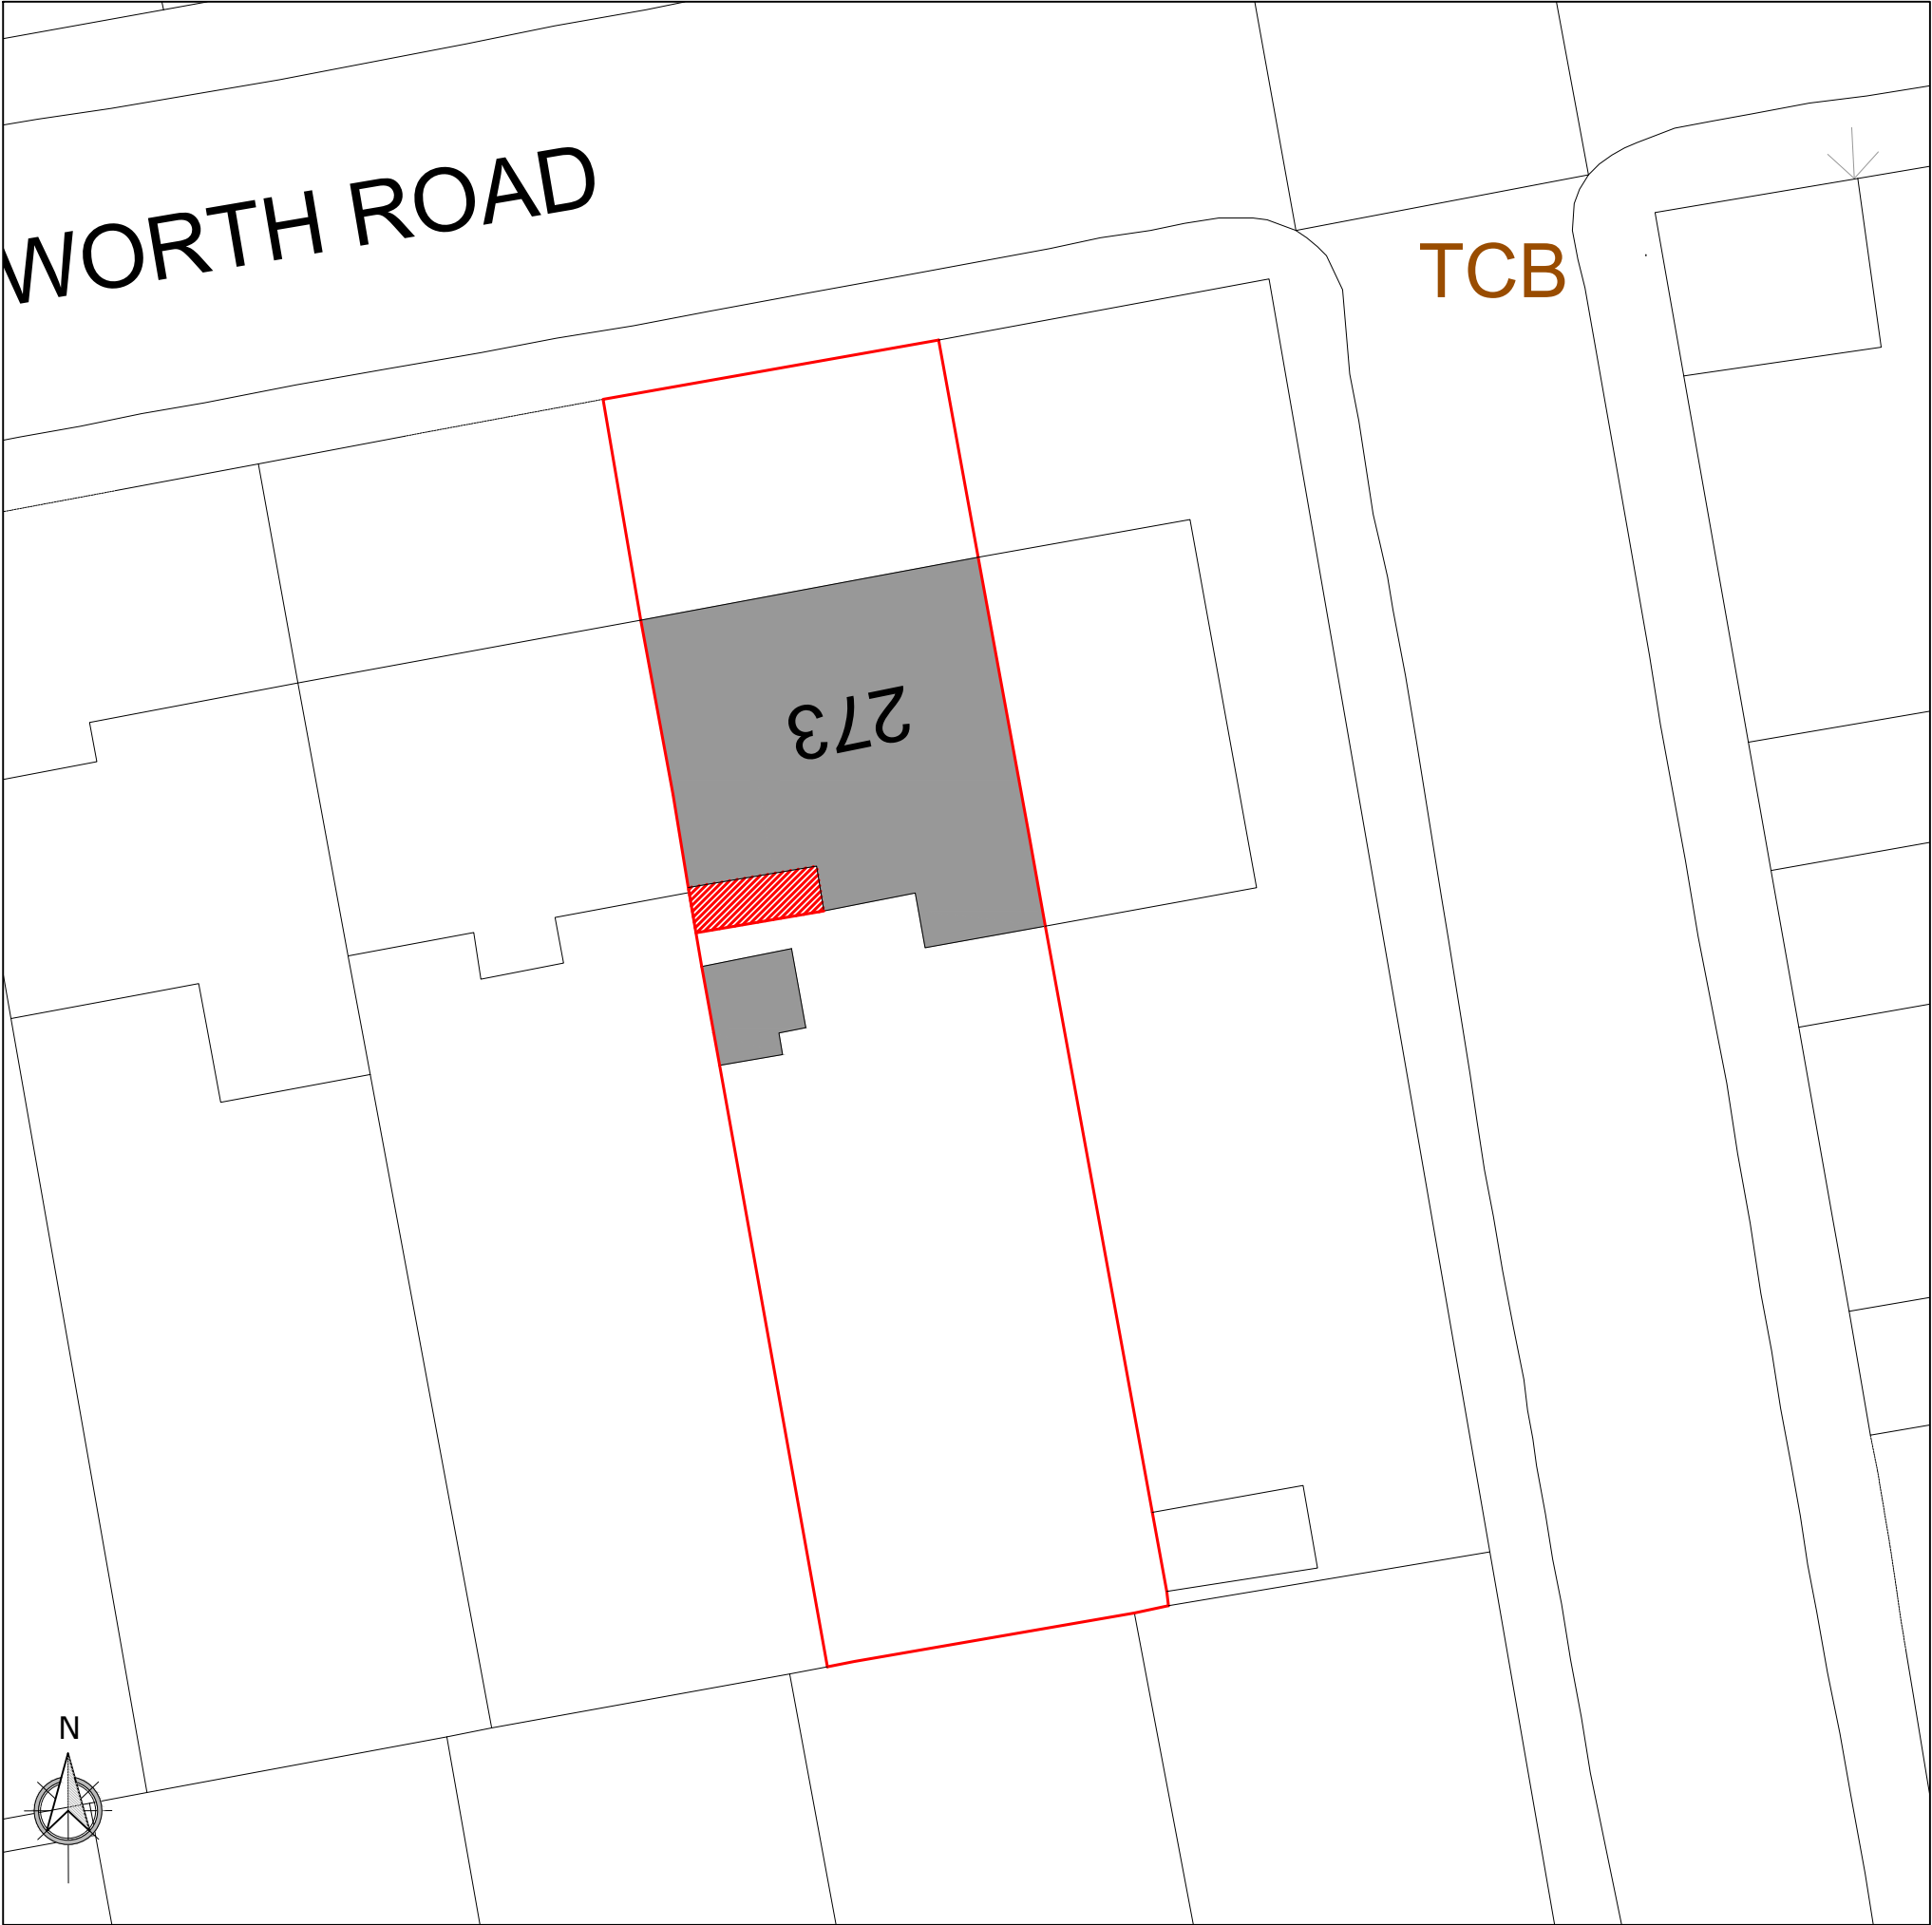

Block Plan 1:200

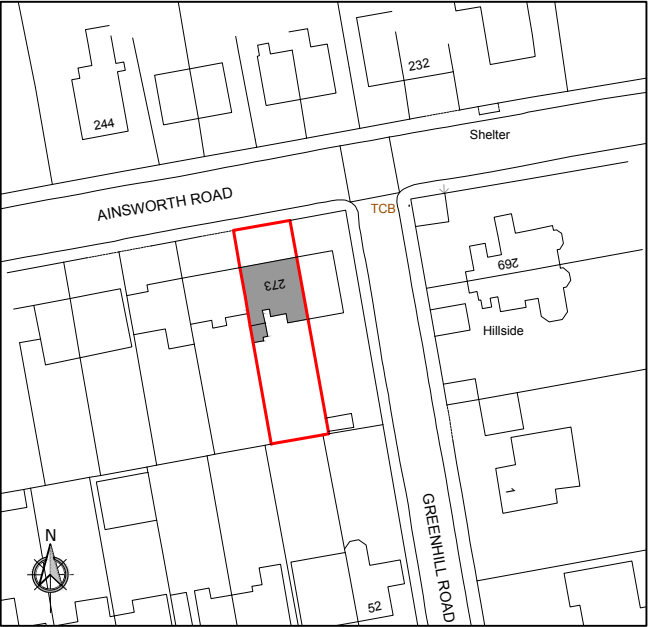

Location Plan 1:1250

LHG PROJECTS LTD
Architectural Design & Surveying
M: 07941 889 509
E: lhgprojects@gmail.com

PROJECT
273 Ainsworth Road, Bury

DRAWING TITLE
Location & Block Plan

DATE
20/06/24
SCALE
As indicated at A3
DRAWING NUMBER
1134.000
REVISION NO.