
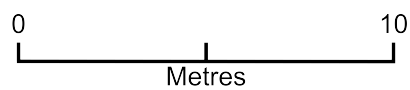


AHSP - 7 Pimlott Grove

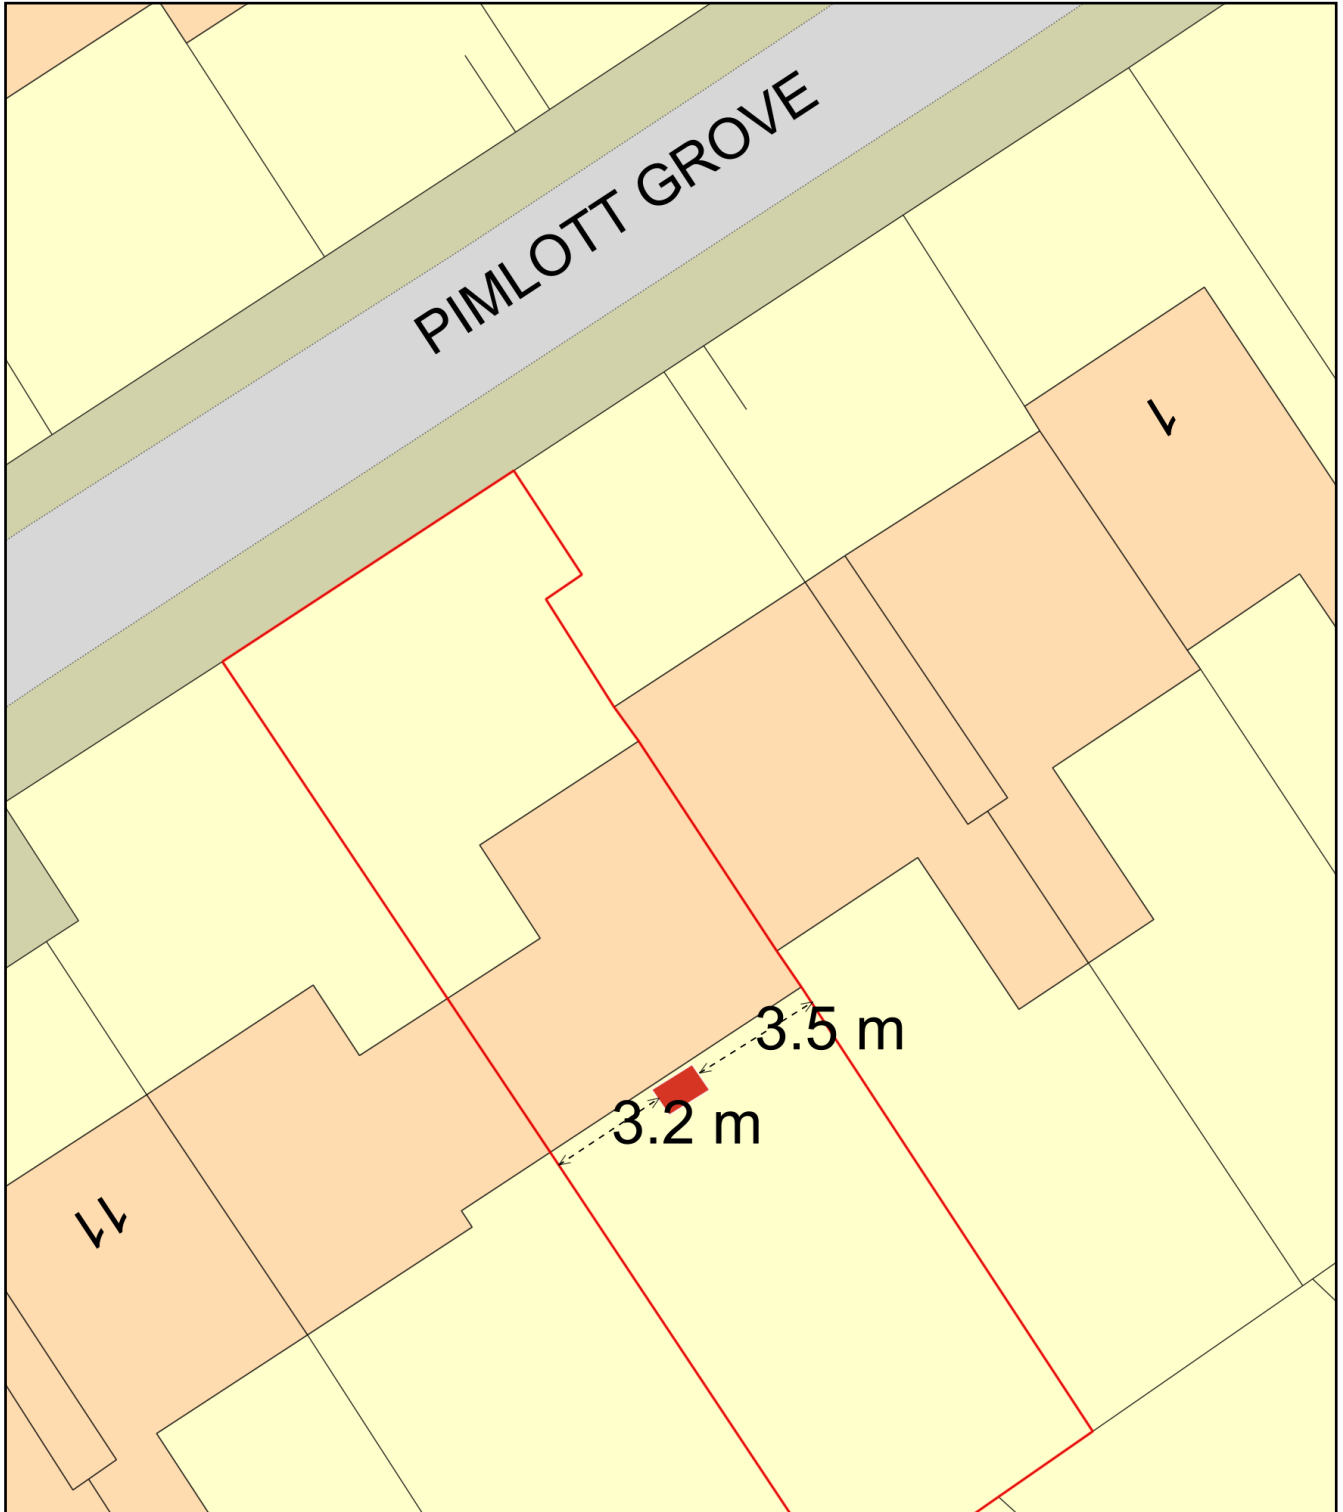

Plan Produced for: Josh Woolf

Date Produced: 14 Jun 2024

Plan Reference Number: TQRQM24166094950428

Scale: 1:200 @ A4