


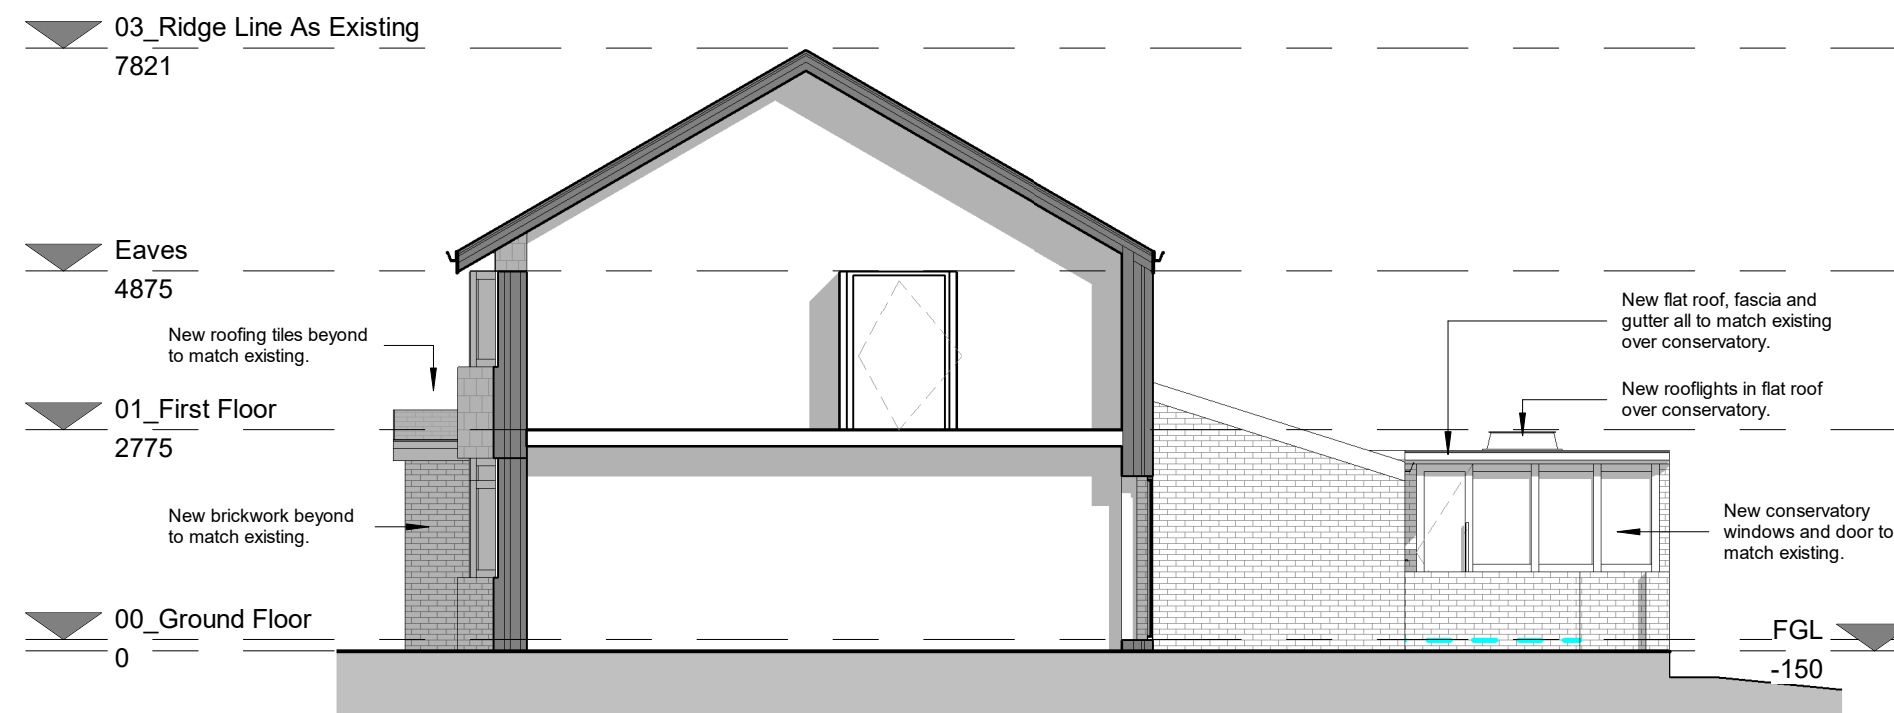

Proposed NE Sectional Elevation
1 : 100

A & C CONSULTANTS SHALL HAVE NO RESPONSIBILITY FOR ANY USE MADE OF THIS DOCUMENT OTHER THAN FOR THAT WHICH IT WAS PREPARED AND ISSUED.

ALL DIMENSIONS SHOULD BE CHECKED ON SITE.

DO NOT SCALE FROM THIS DRAWING

ANY DRAWING ERRORS OR DIVERGENCIES SHOULD BE BROUGHT TO THE ATTENTION OF A & C CONSULTANTS AT THE ADDRESS SHOWN BELOW.


NOTES

A	Updated to Planning comments	AC	AC	02.08.2022
---	------------------------------	----	----	------------

REVISION / DESCRIPTION	DRAWN	CHECKED	DATE
------------------------	-------	---------	------

CLIENT	
--------	--

Architectural & Construction Consultant
33 Mere Drive
Clifton
Manchester, M27 8SD
United Kingdom
T: +(44) 746 2644 148
achiguma@icloud.com

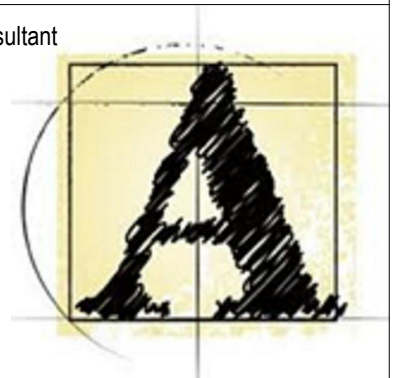

PROJECT TITLE
75 Cuckoo Lane, Whitefield, Manchester,
M45 6WD

2022_06_T Majid

DRAWING TITLE Proposed NE Sectional Elevation	SCALE @ A3 as shown
	DATE
DRAWING NO. (2-) A302	REVISION A