

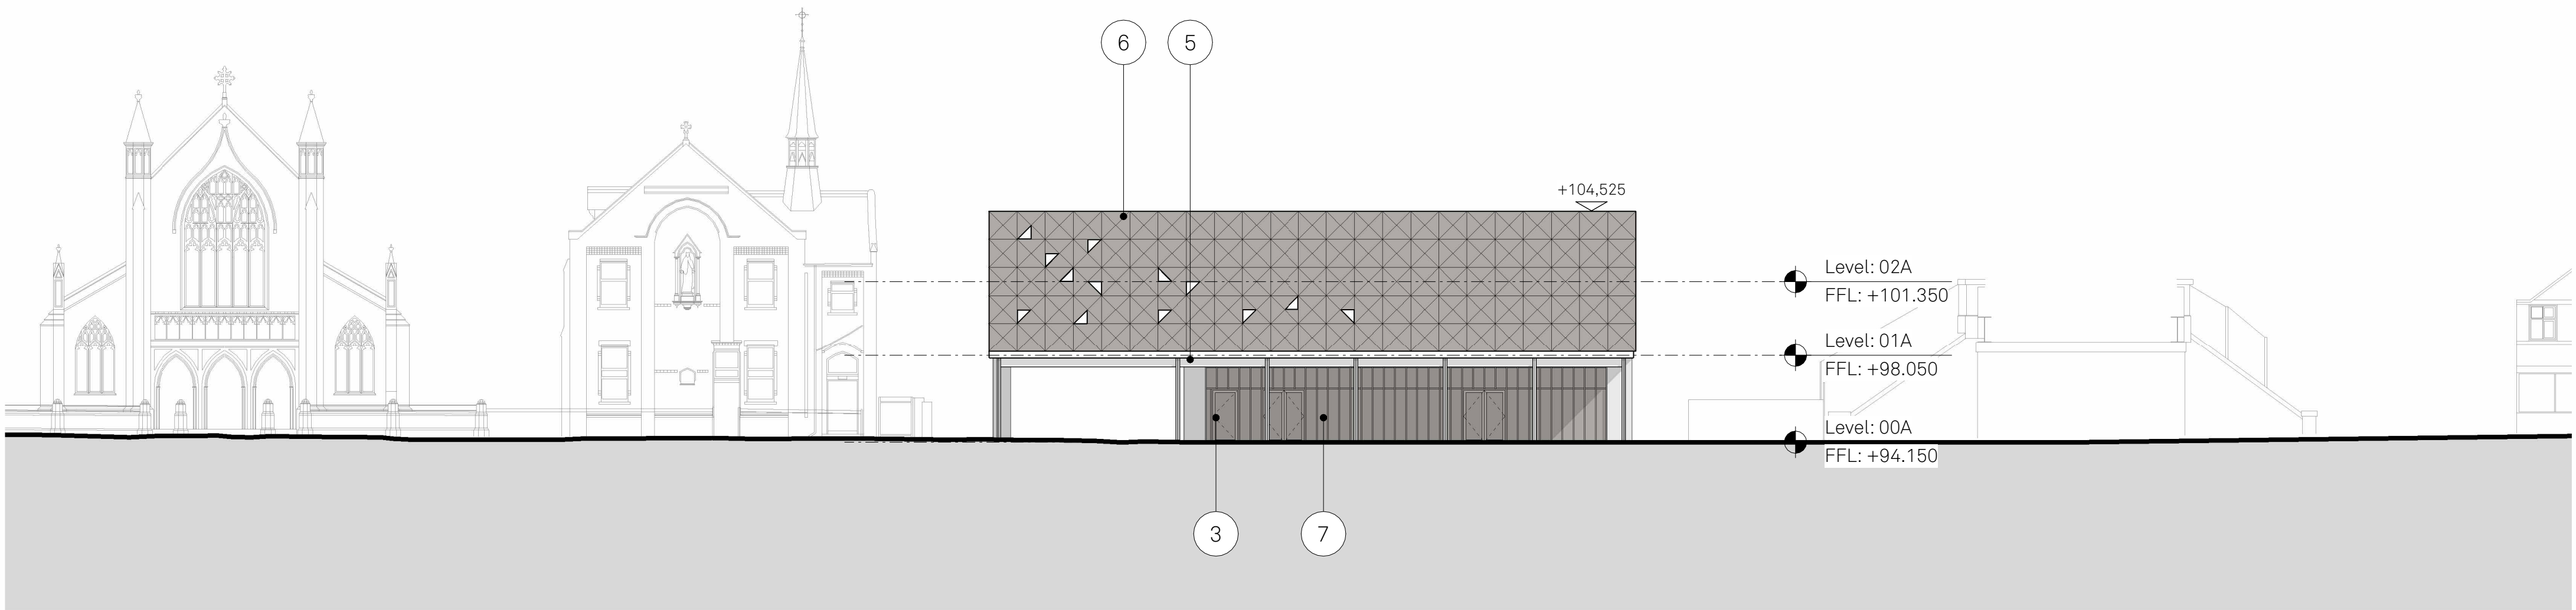


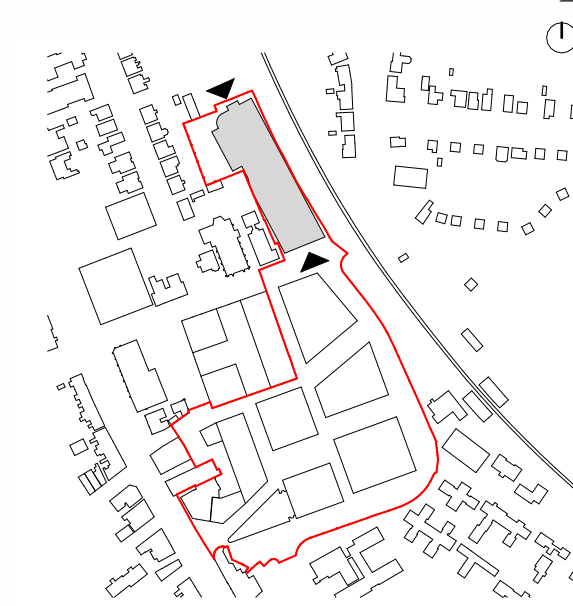

S FAIRFAX ROAD
GA ELEVATION - SOUTH

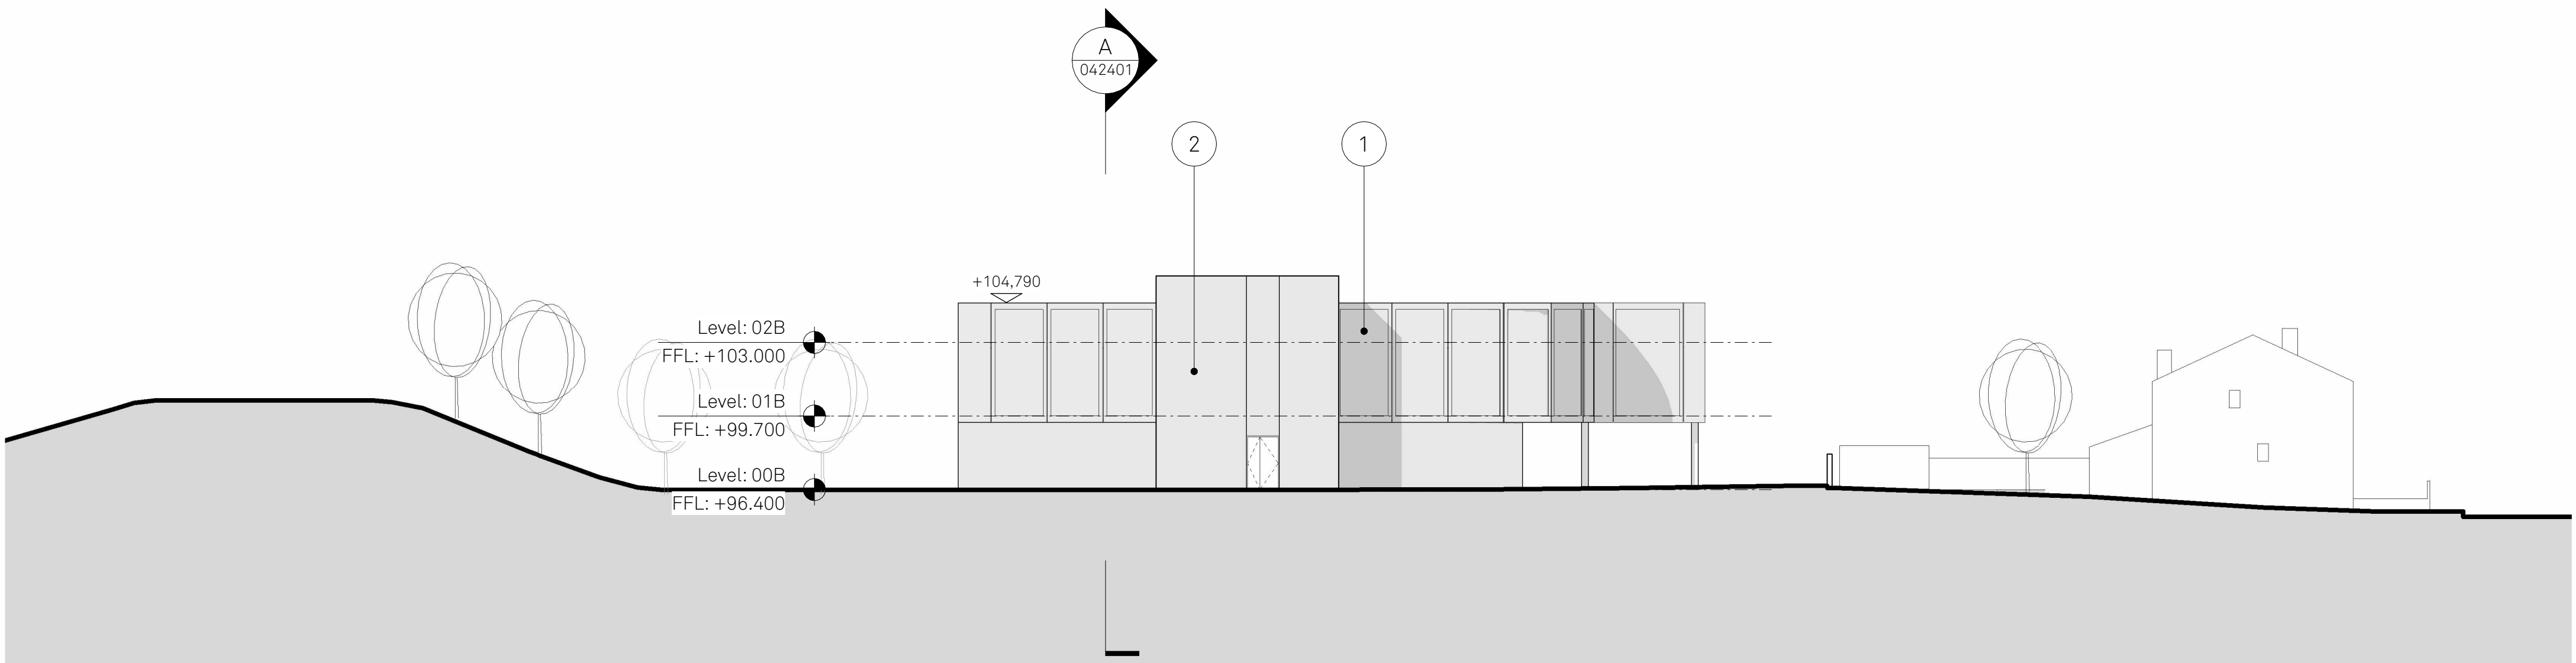

N HIGHFIELD PLACE
GA ELEVATION - NORTH

Notes:

- | | | | | |
|---|--|--|---|--|
| 1 Horizontal Flemish-bonded brickwork with recessed headers (pattern TBC) | 3 Decorative brickwork to carpark entrance with brick motive | 5 Flat roof timber canopy with exposed timber columns and beams. | 7 PPC metal perforated modular panel to cycle hub facade with integrated doors to Cycle Hub & carpark | 9 Steel column |
| 2 Horizontal English-bonded red brickwork | 4 Rendered blockwork | 6 PPC metal decorative perforated panel. Decoration to be etched/ cut. | 8 PPC metal horizontal louvre | 10 Galvanized car barrier and 1100mm high vertical railing |

Project:
Prestwich Village
Travel Hub

Drawn: RA

Rev: P01

Checked: JC

Details:

03/05/2024

Title:
GA elevations

Status:
S2 Information

Issued for Planning

Drawing No:
207-JMA-G-XX-DR-A-042400

Scale:
1:200 @ A1

Jon Matthews Architects

Union, 2-10 Albert Square, Manchester, M2 6LW 0161 974 3690

Copyright of this drawing is vested in Jon Matthews Architects and it must not be copied or reproduced without written consent. Figured dimensions only are to be taken from this drawing. Do not scale from this drawing. For full company disclosure please visit www.jonmatthewsarchitects.com