

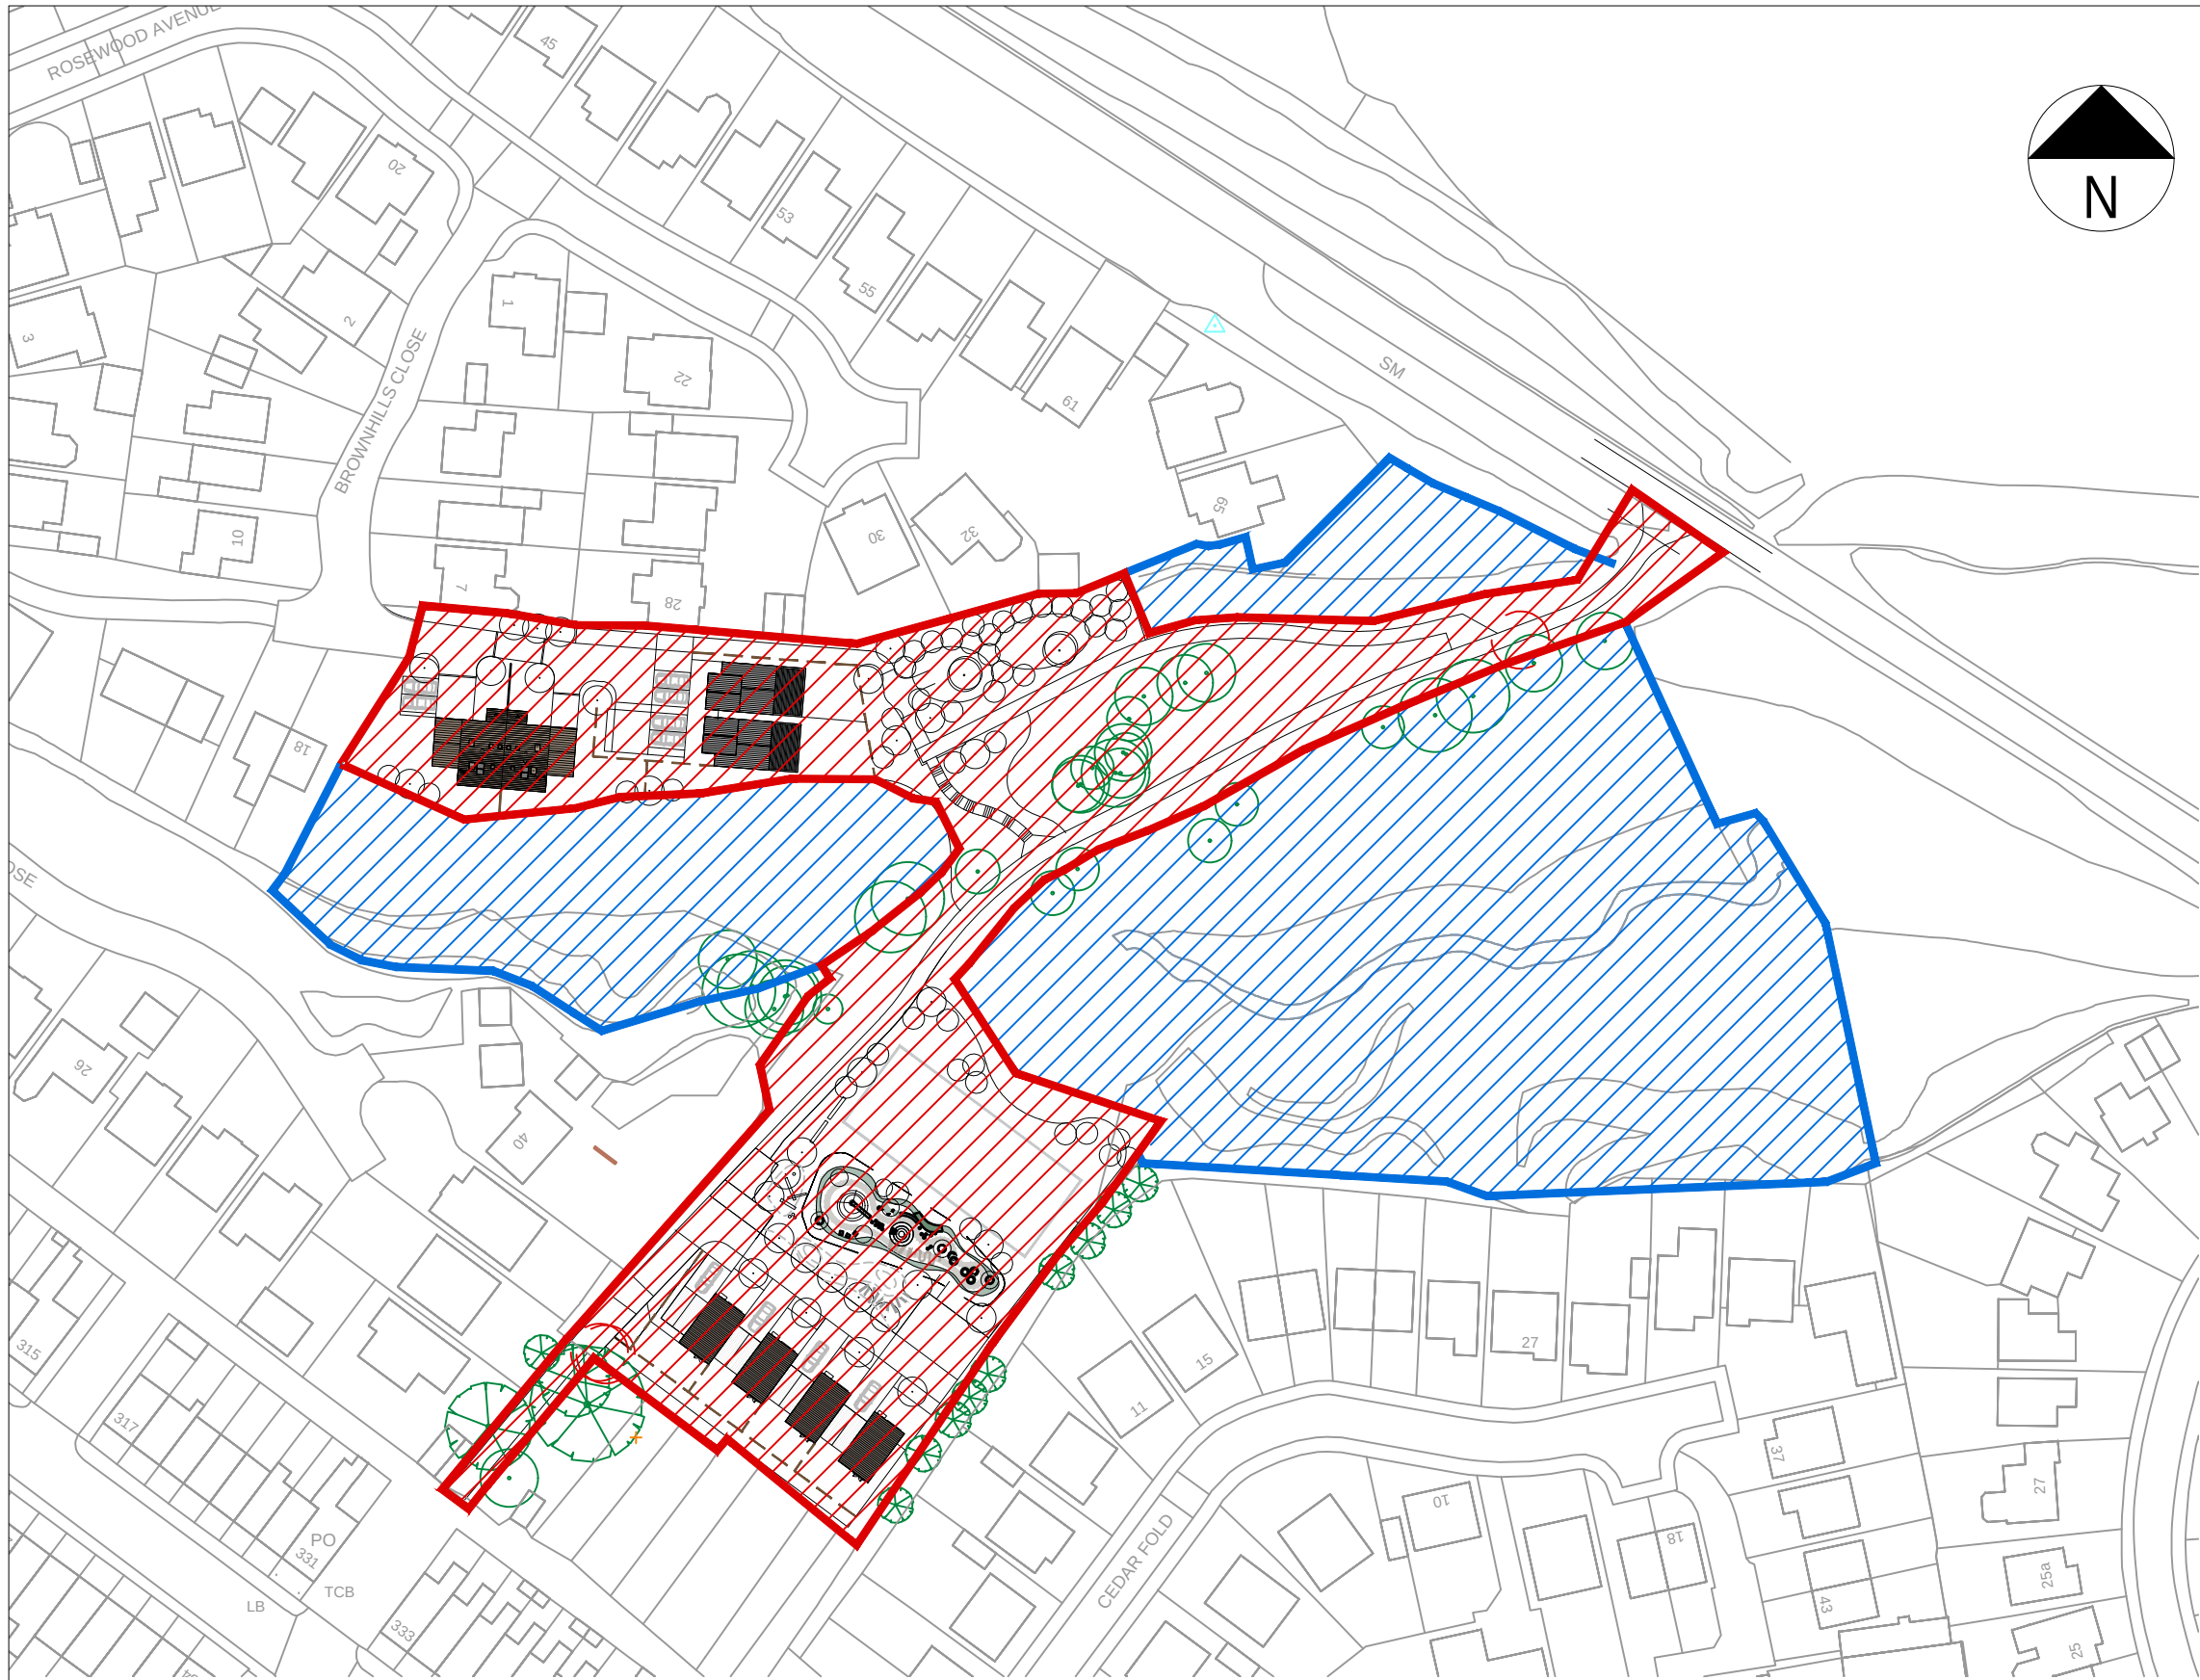


SITE EDGED RED
7512M2 (0.75 HA)

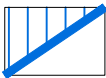

SITE EDGED BLUE
9673M2 (0.97HA)

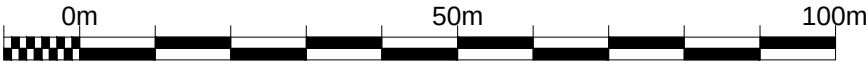

SCALE 1:1000

Squareyard

Landscape Architecture - Urban Design - Masterplanning

Email - studio@yd2.co.uk
Web - www.yd2.co.uk
Tel - 07514 281 452

Registered office:
Yd2 Ltd.
83 Ducie Street, Manchester, M1 2JQ



GENERAL NOTES:

1. DO NOT SCALE FROM THIS DRAWING
2. DIMENSIONS GOVERN
3. ALL DIMENSIONS ARE IN MILLIMETERS UNLESS NOTED OTHERWISE ON THE DRAWINGS
4. ALL DIMENSIONS SHALL BE VERIFIED ON SITE PRIOR TO ANY CONSTRUCTION
5. YD2 SHALL BE NOTIFIED OF ANY DISCREPANCIES

DRAWING NOTES:

(-)	FIRST ISSUE - DRAFT FOR DISCUSSION	AV	AV	26/04/21
A	LAYOUT UPDATED	AV	AV	17/05/21
B	LAYOUT UPDATED	AV	AV	29/06/2021
C	LAYOUT UPDATED - ISSUED FOR OUTLINE APP.	AV	AV	13/07/2021
REV	DESCRIPTION	DRAWN	CHECKED	DATE

PROJECT TITLE

LAND OFF BROWNHILLS CLOSE
TOTTINGTON

DRAWING TITLE

DEVELOPMENT BOUNDARY PLAN
SITE EDGE RED AND BLUE

PROJECT NUMBER

YD2_20_16

DRAWING No.

YD2_BC_SP100

SCALE

@ A3
1:1000

DATE

MAY 2021

REVISION

C