



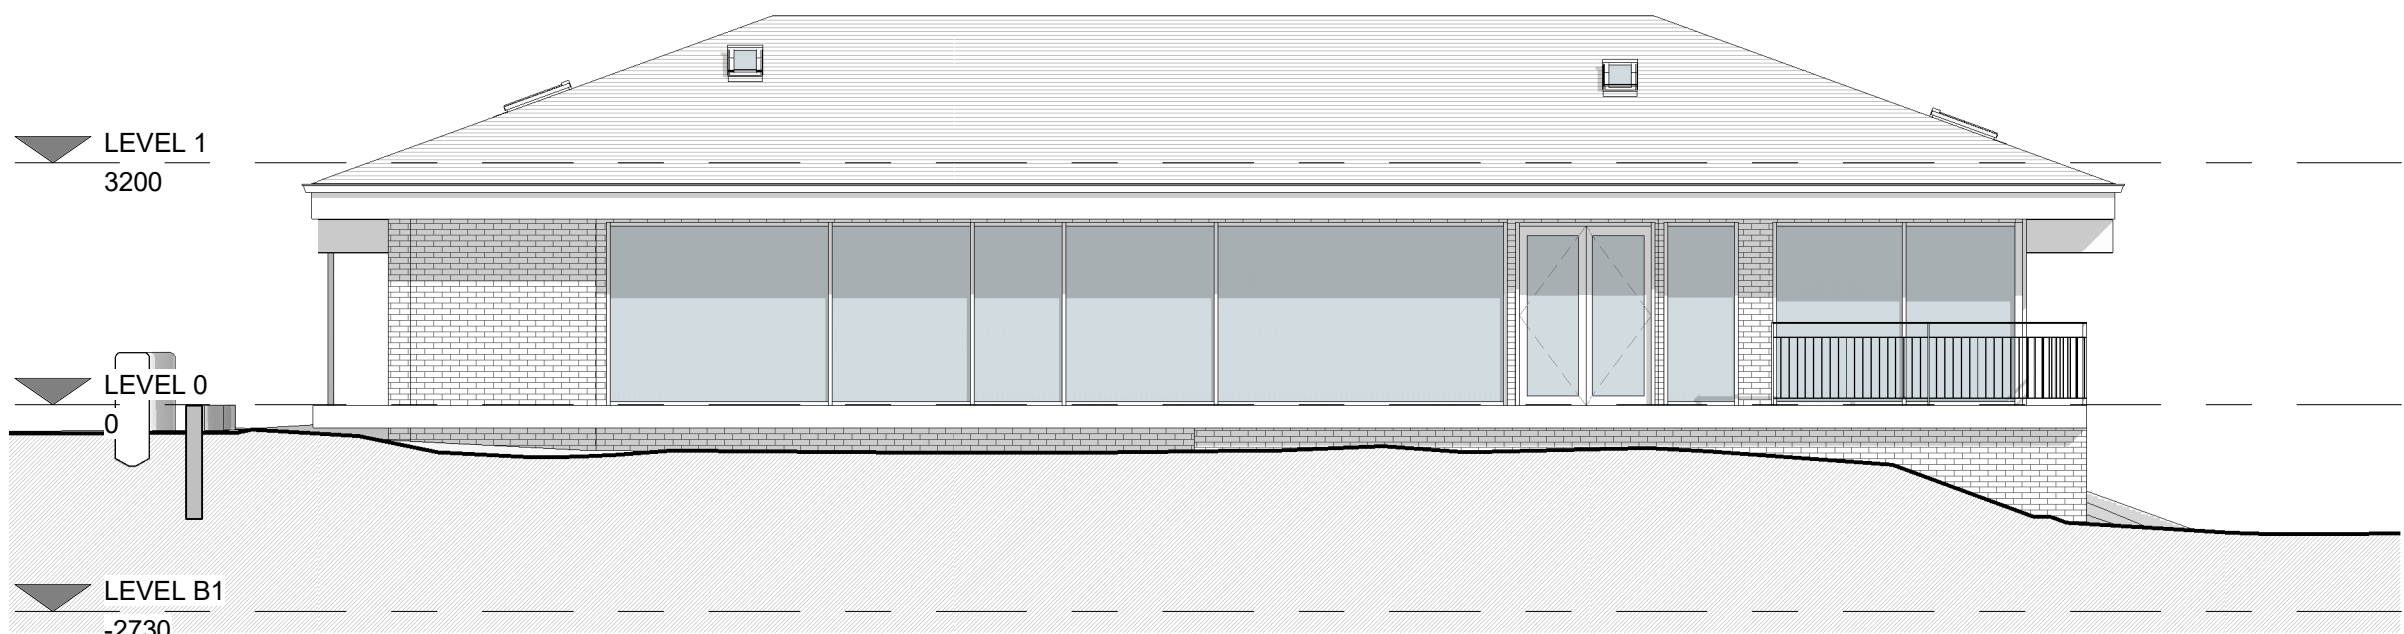

1. Front - Existing
1 : 100

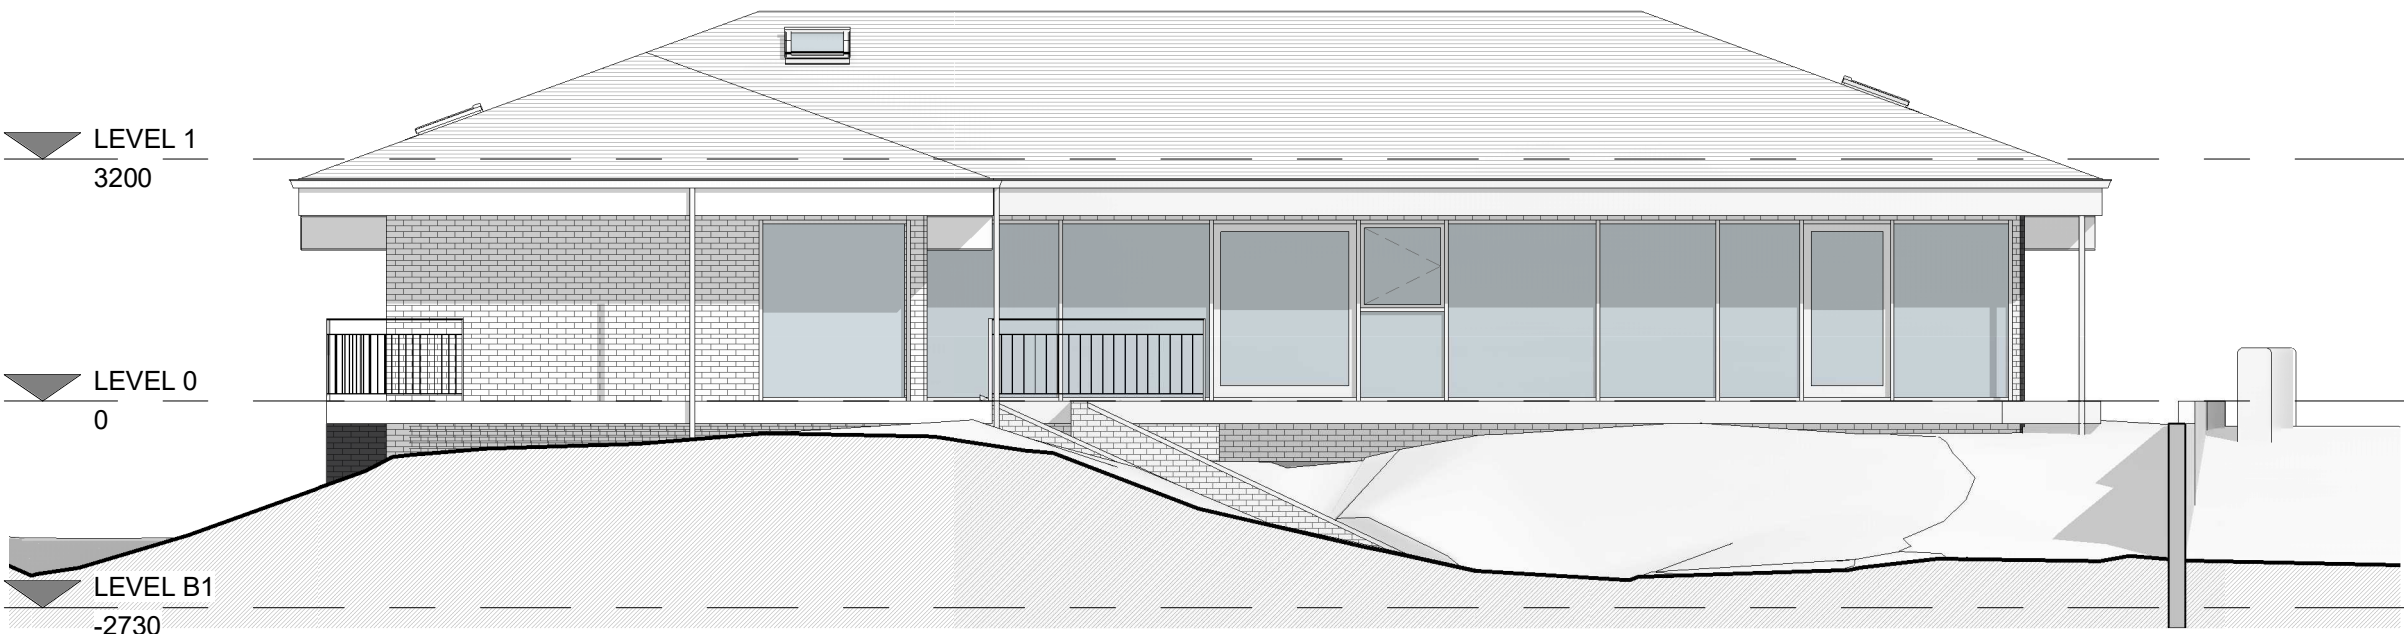


2. Left Side - Existing
1 : 100




3. Rear - Existing
1 : 100



4. Right Side - Existing
1 : 100

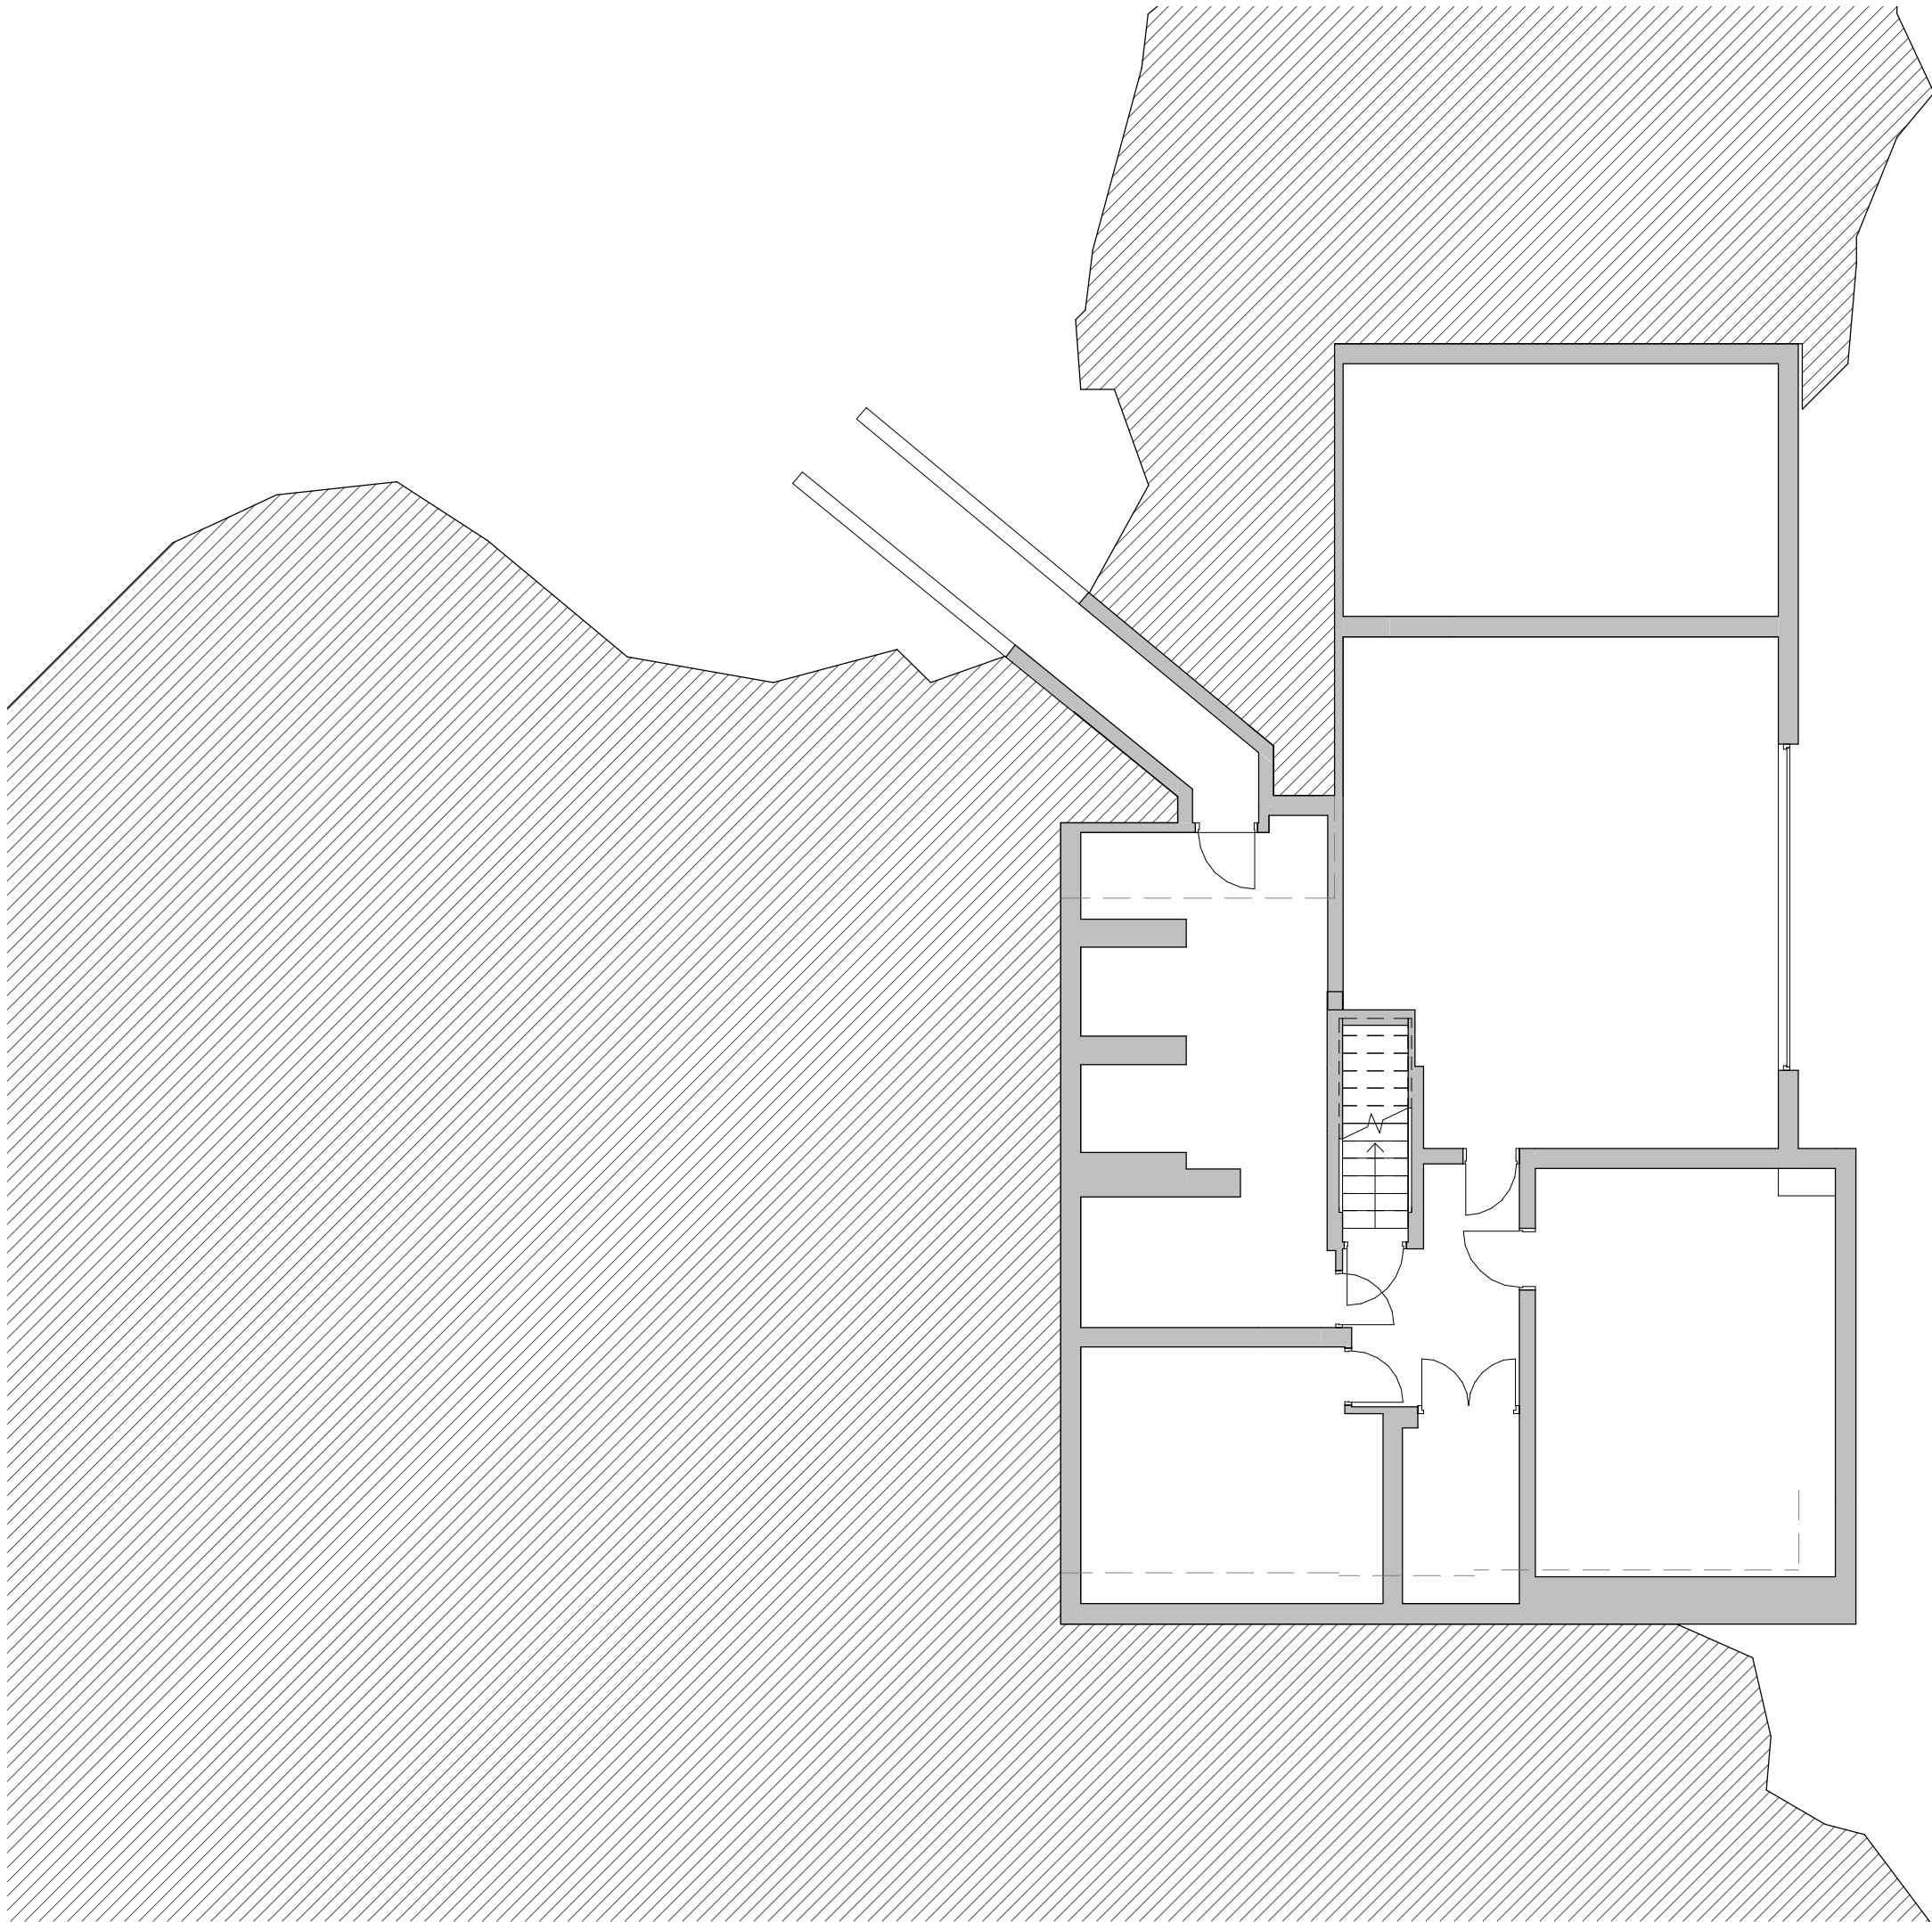

5. Level B1 - GA Existing
1 : 100

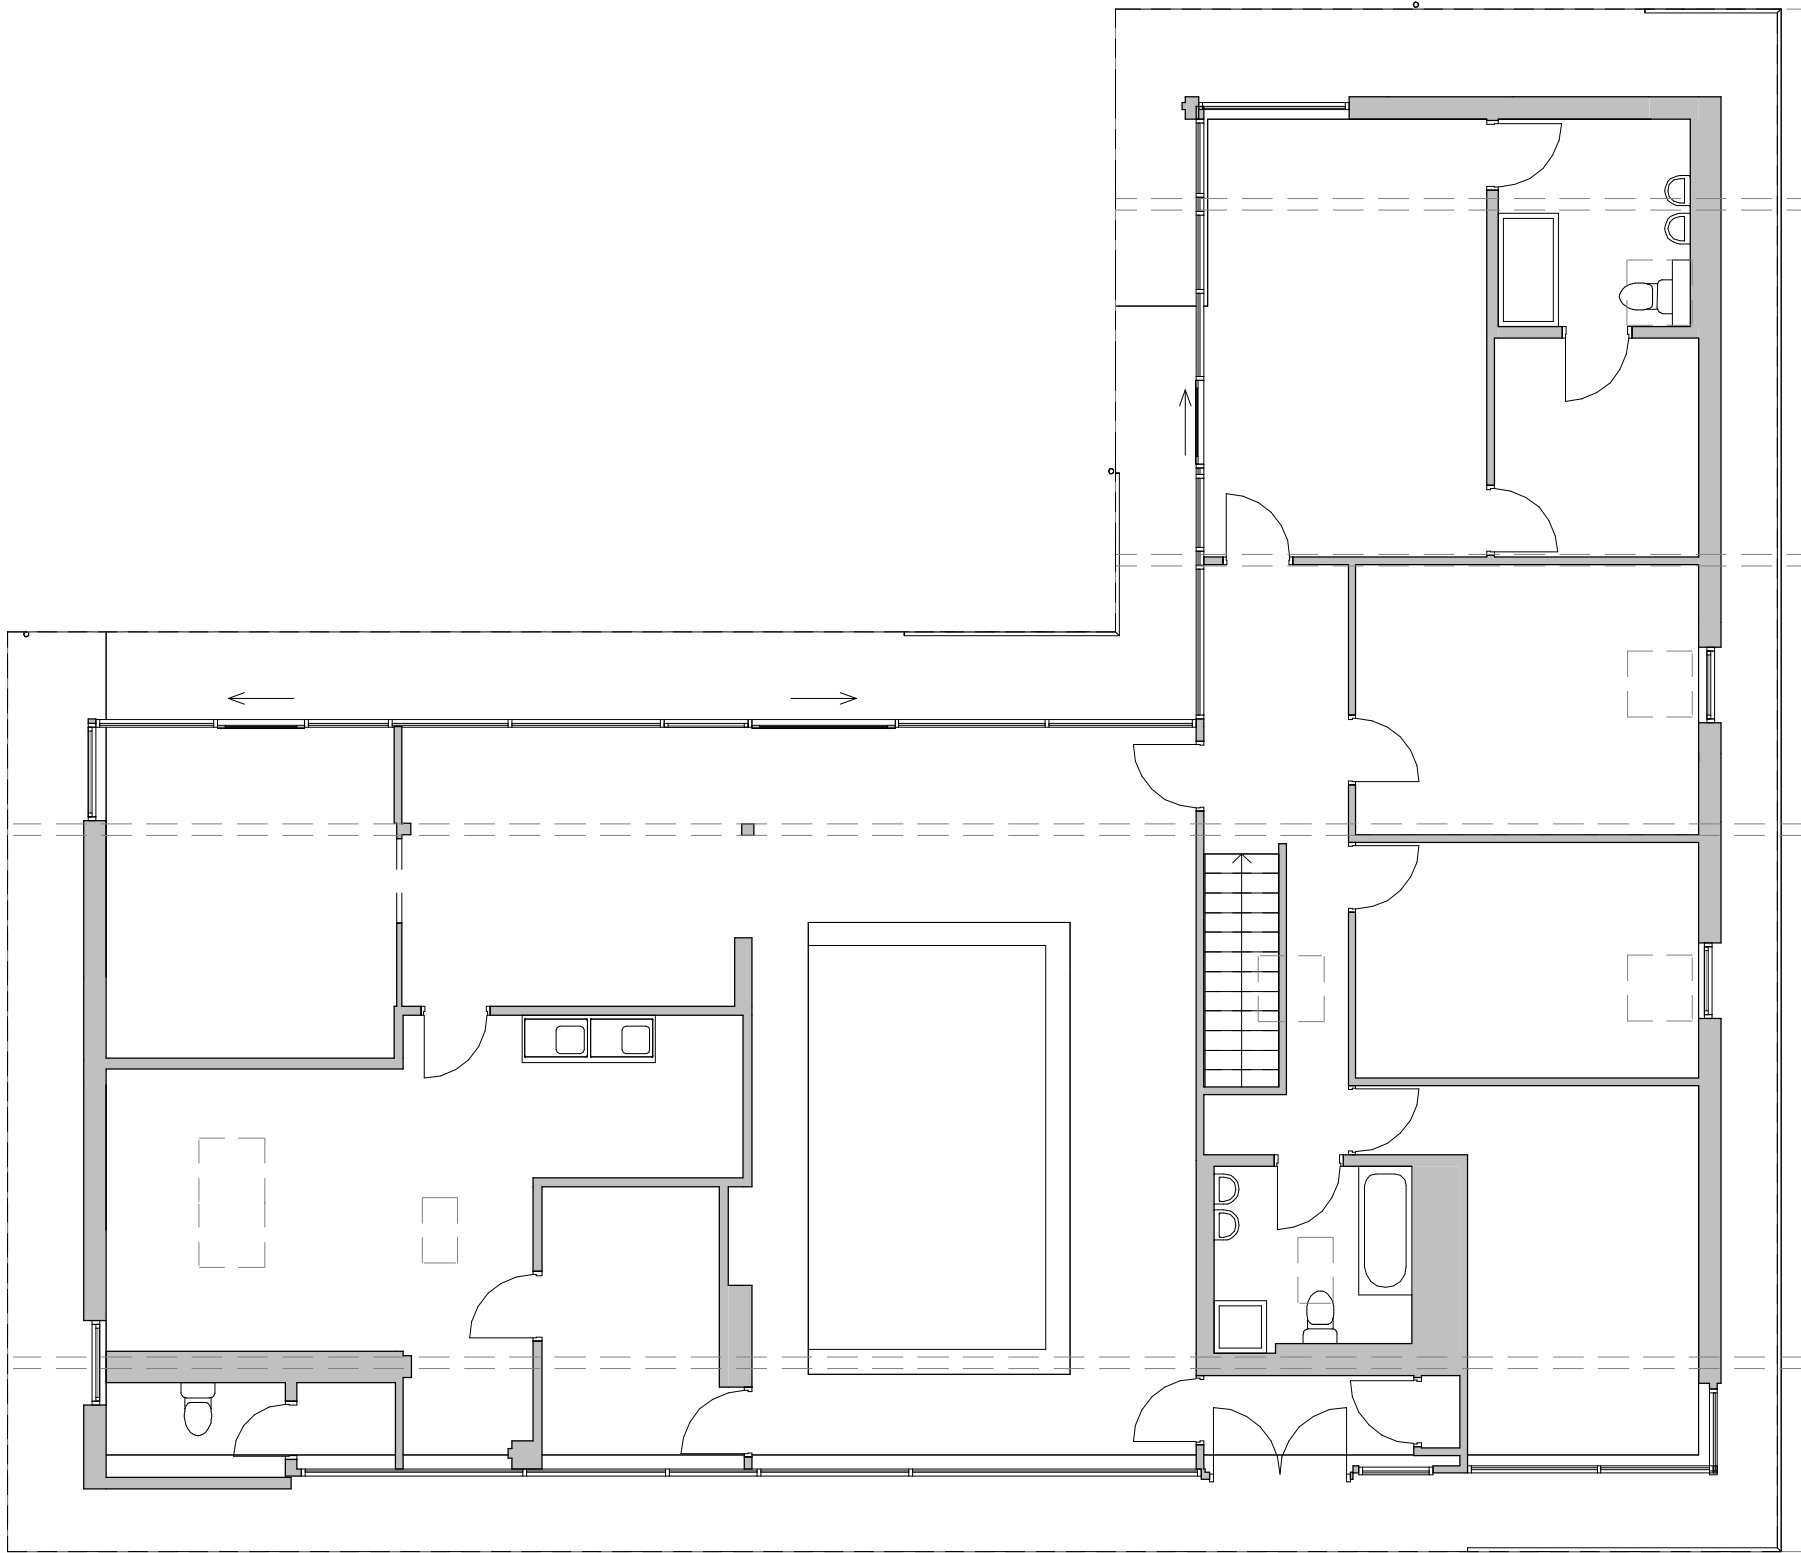

6. Level 0 - GA Existing
1 : 100

1 0 1 2 3 4 5
SCALE 1:100 m

PROJECT	SCALE & A1	DATE	BY	DATE
68 Ringley Road	1 : 100	17 July 2020	JK	
CLIENT	STATUS	PROJECT NO.	DRAWING NO.	REV.
Mr Imran Ashraf	Planning	DA21093.	002.	1
TITLE	NOTES			
Existing GA Plans and Elevations	DISCLAIMER: ALL RIGHTS RESERVED. THIS DRAWING MUST NOT BE REPRODUCED WITHOUT WRITTEN CONSENT. ALL DIMENSIONS AND MATERIALS SHALL BE CHECKED AND CONFIRMED ON SITE AND CORRECTED TO AS SHOWN ON THE DRAWING. THE DRAWING SHALL BE ACCORDANCE WITH CURRENT STATUTORY REGULATION, RELEVANT CODES OF PRACTICE AND PREVIOUS EDITIONS. ALL DIMENSIONS ON THIS DRAWING ARE IN MILLIMETRES UNLESS OTHERWISE STATED.			

DA DEBTAL
ARCHITECTURE
www.debtal.co.uk