

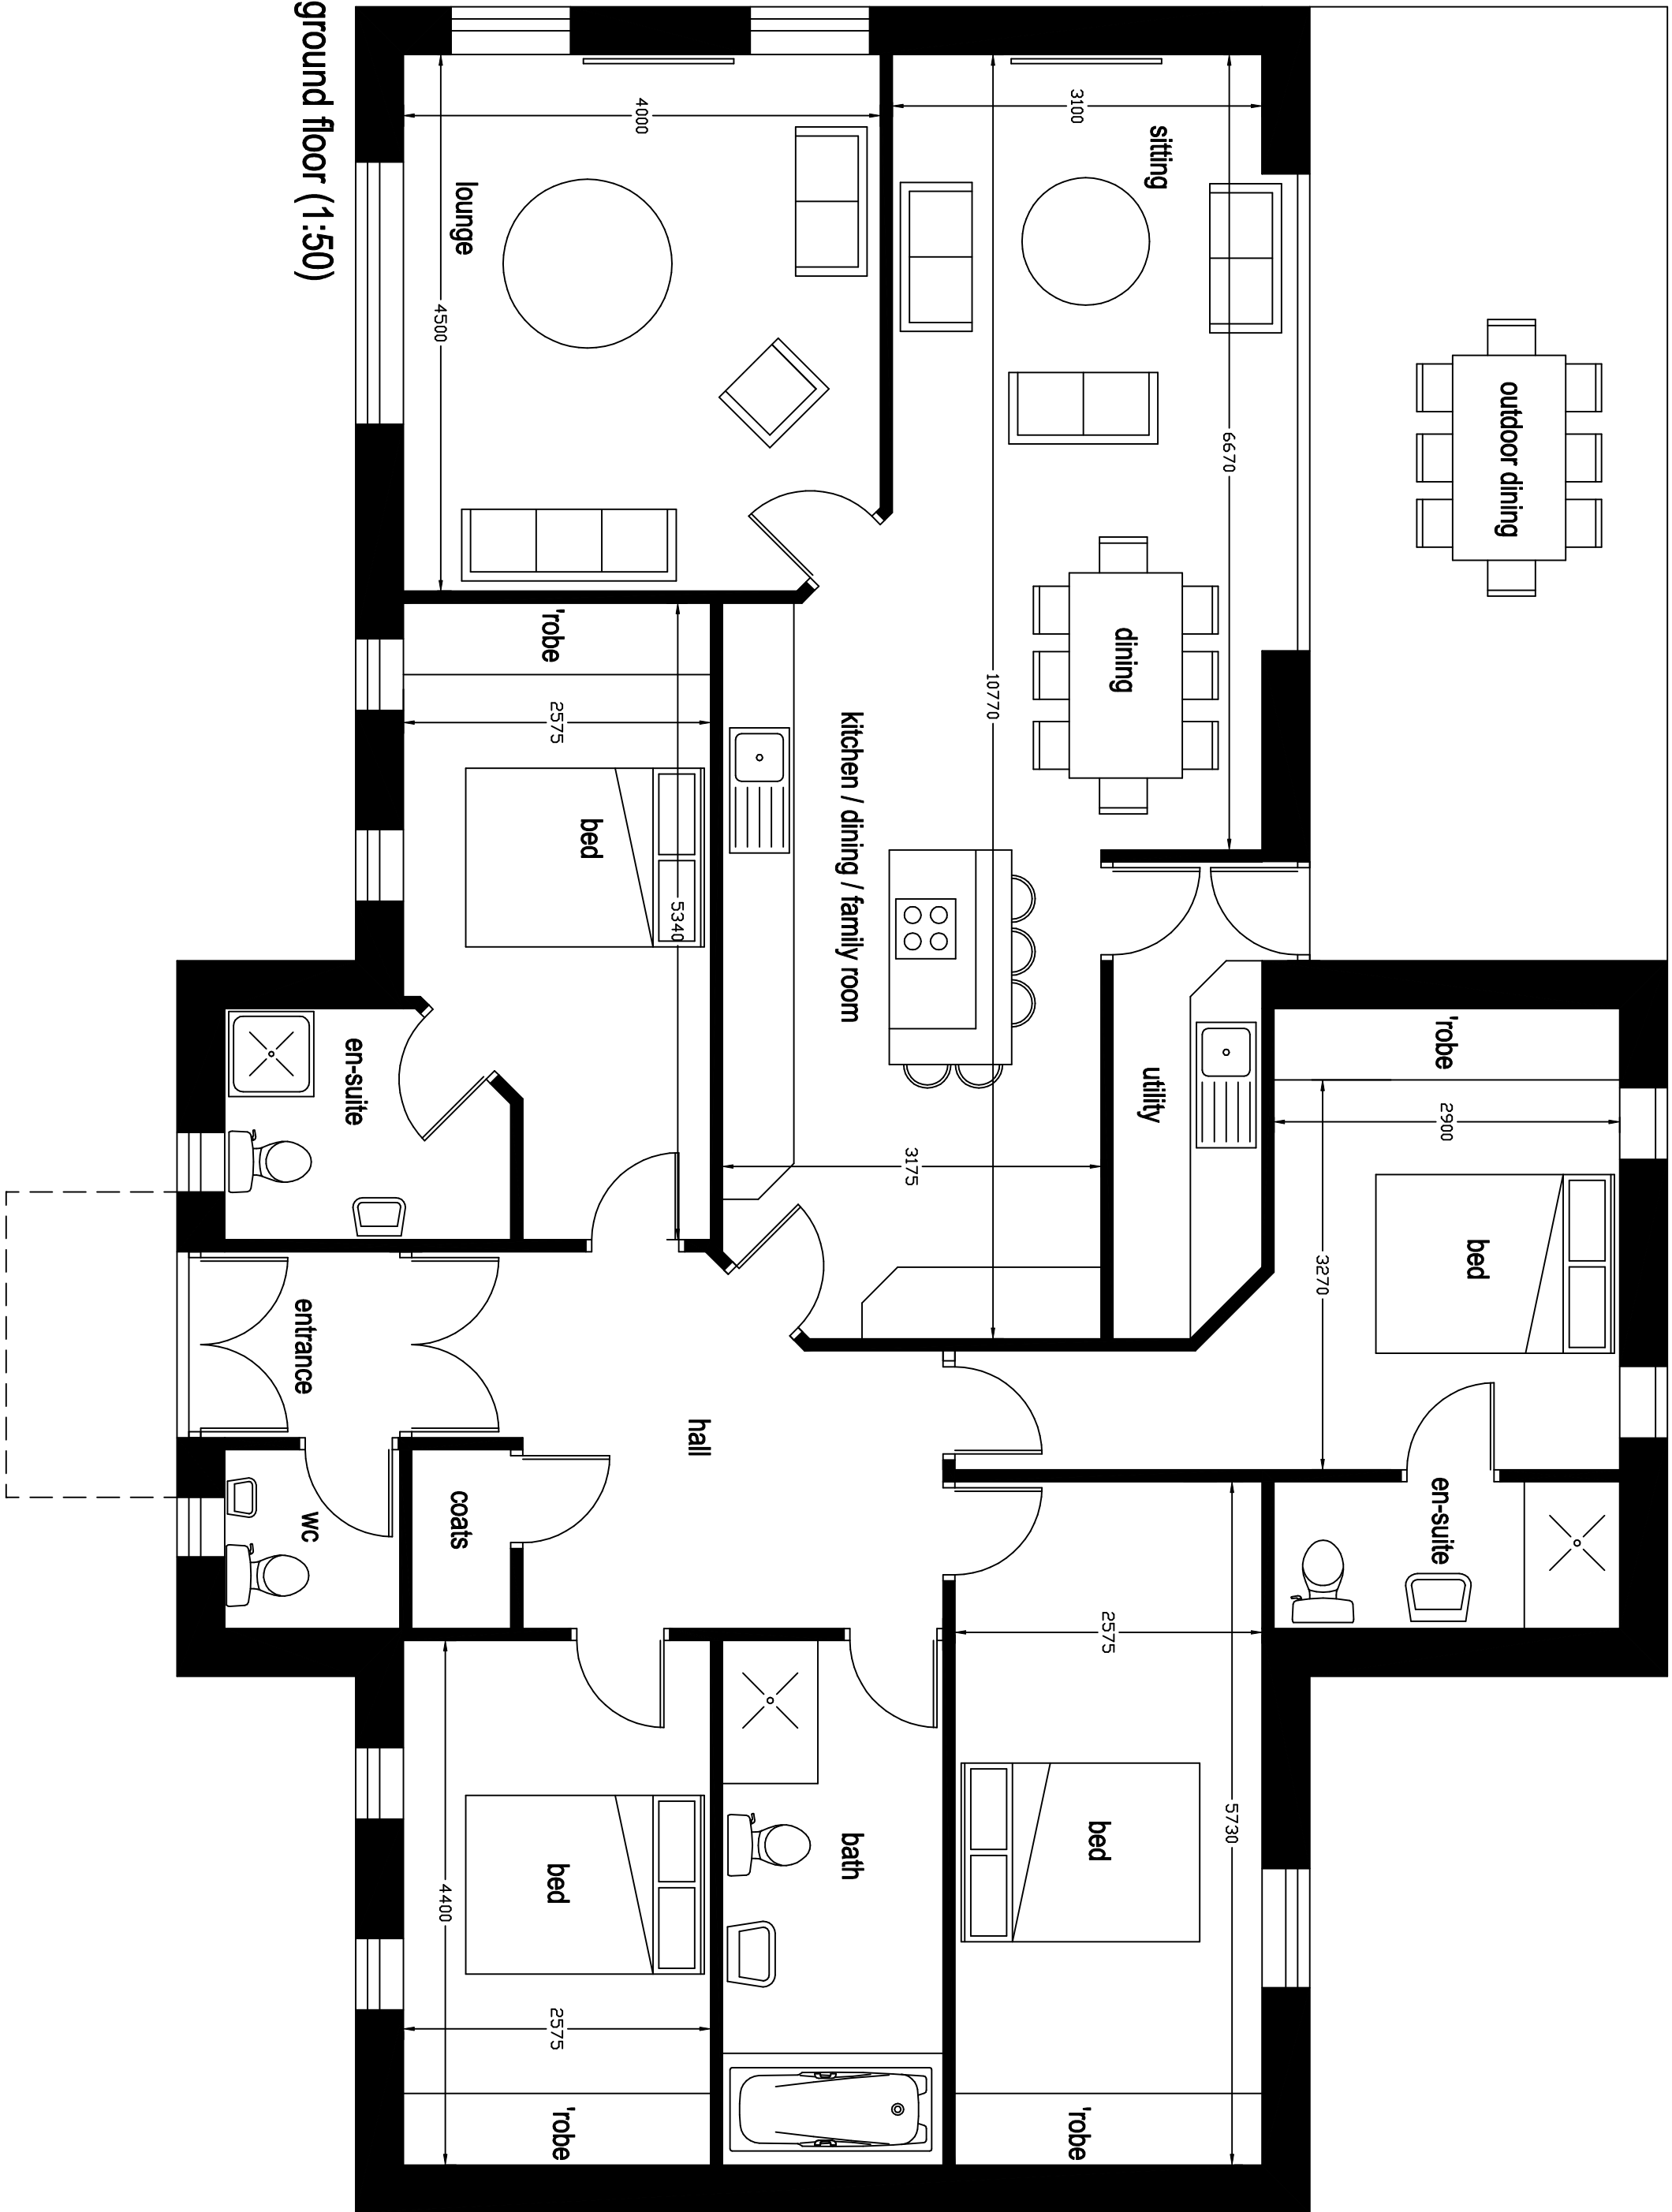


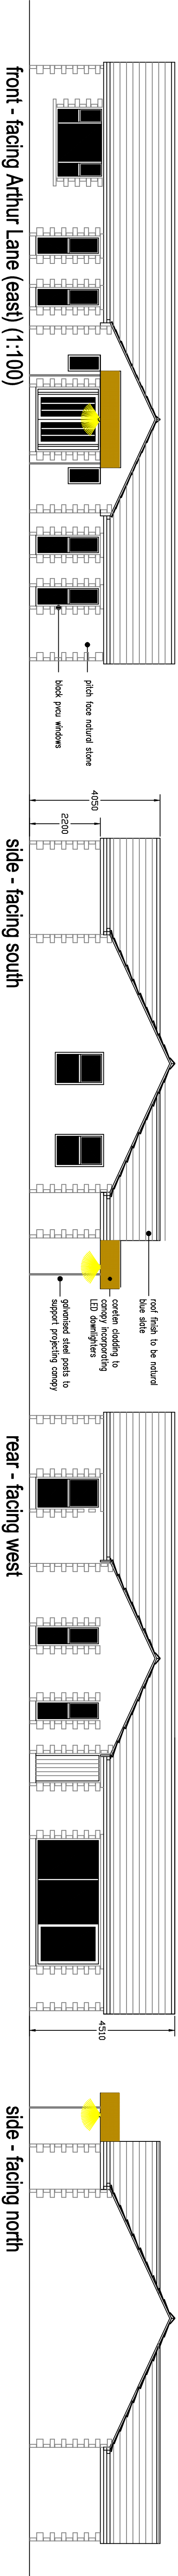

detail plan + elevations

proposed 4 bed detached house adjacent to
7 Arthur Lane
Ainsworth
Bolton

scale 1:100 1:50 @ A1

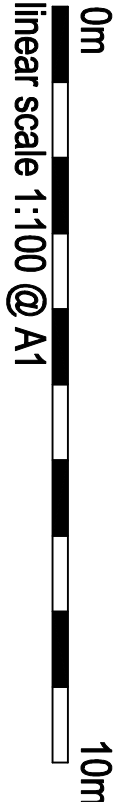

drawing number GS-26-03-25-C