


Location plan - Land at Higher Dean Street, Radcliffe, Manchester, M233TE

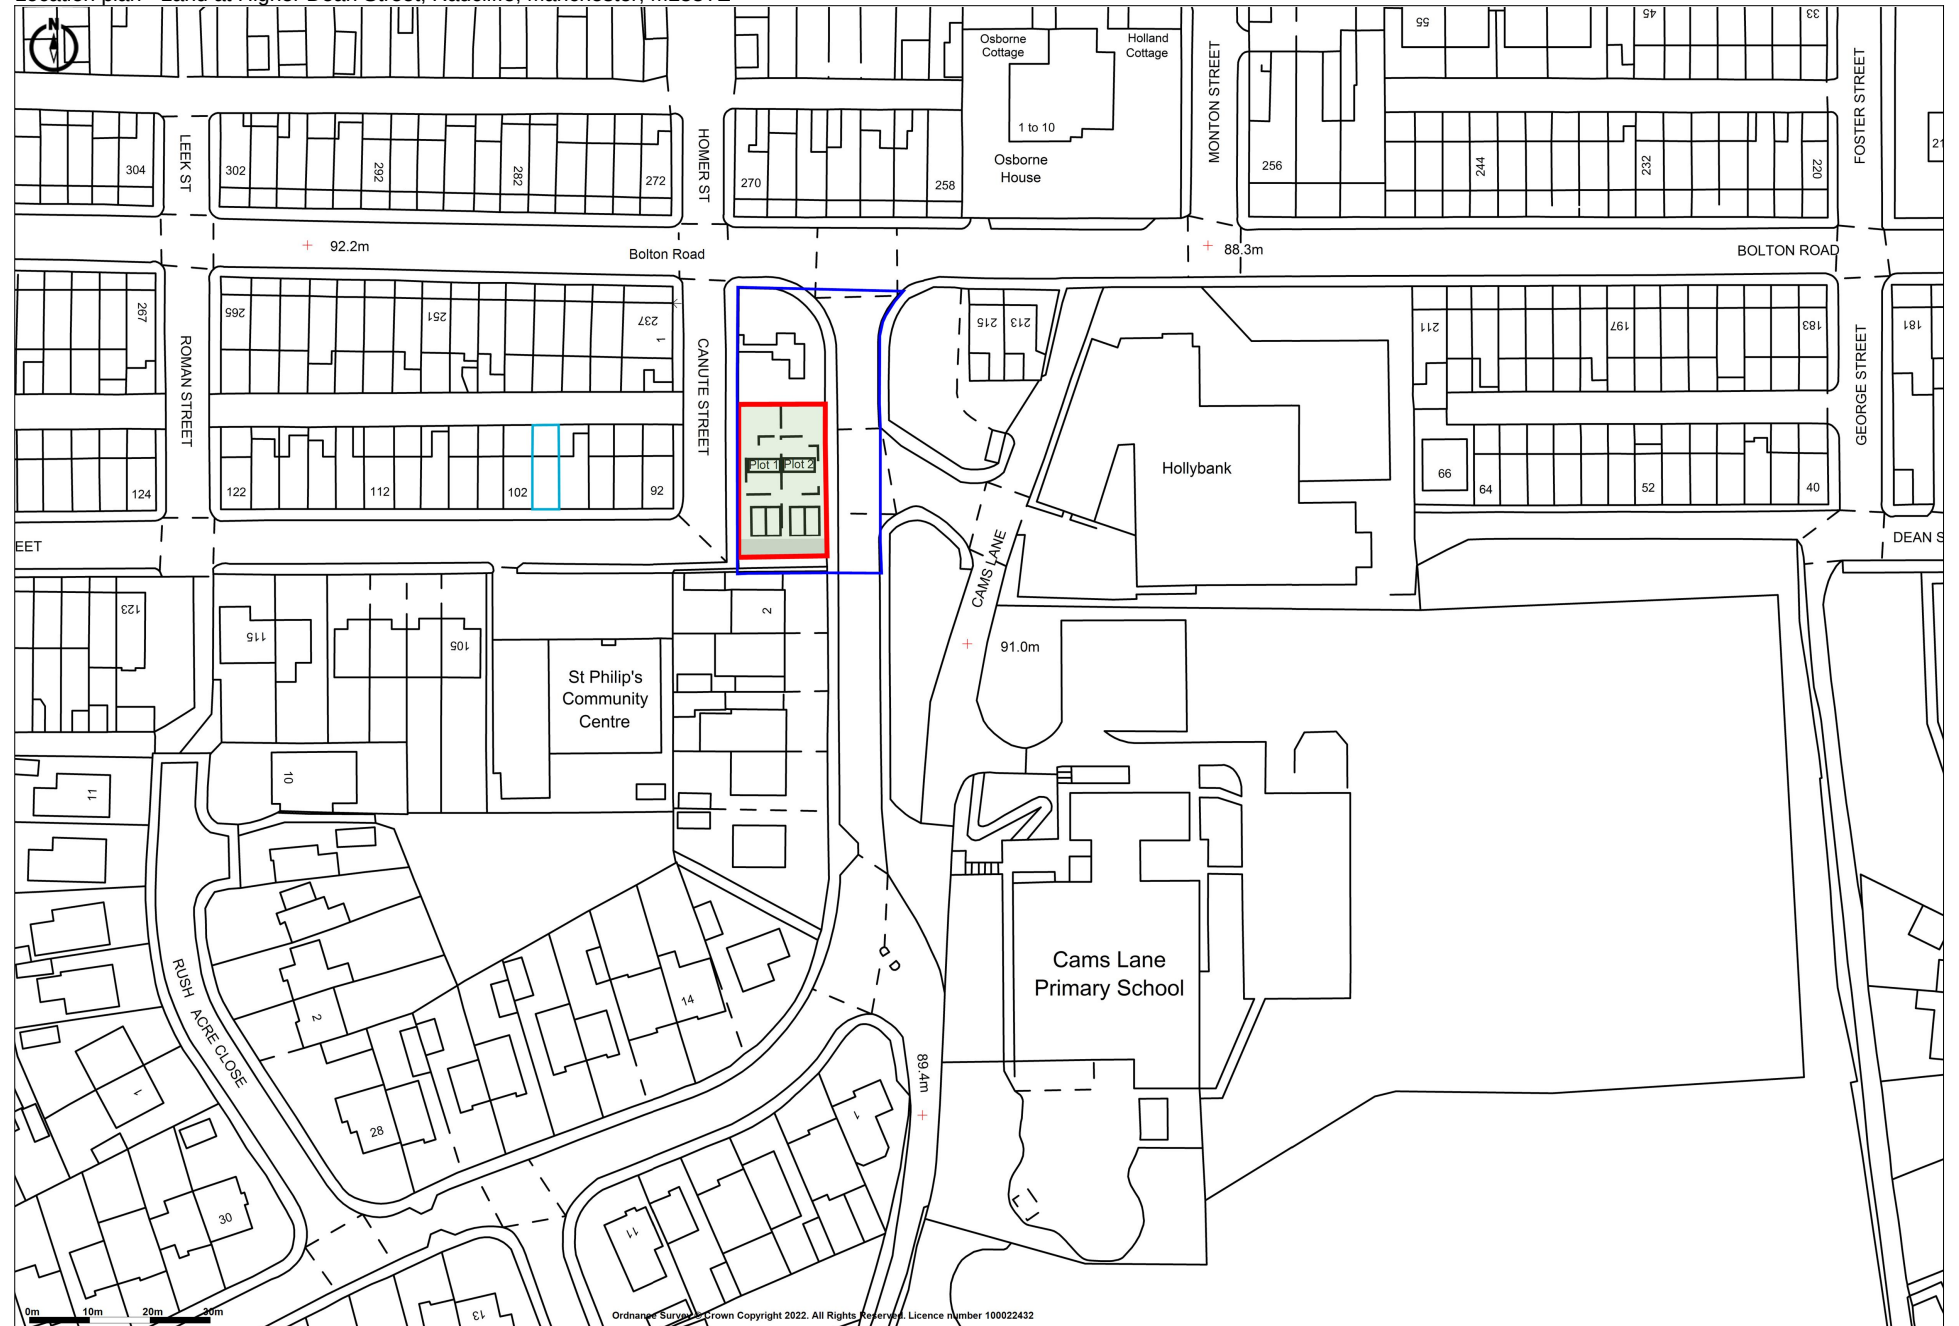

Ordnance Survey © Crown Copyright 2022. All Rights Reserved. Licence number 100022432