




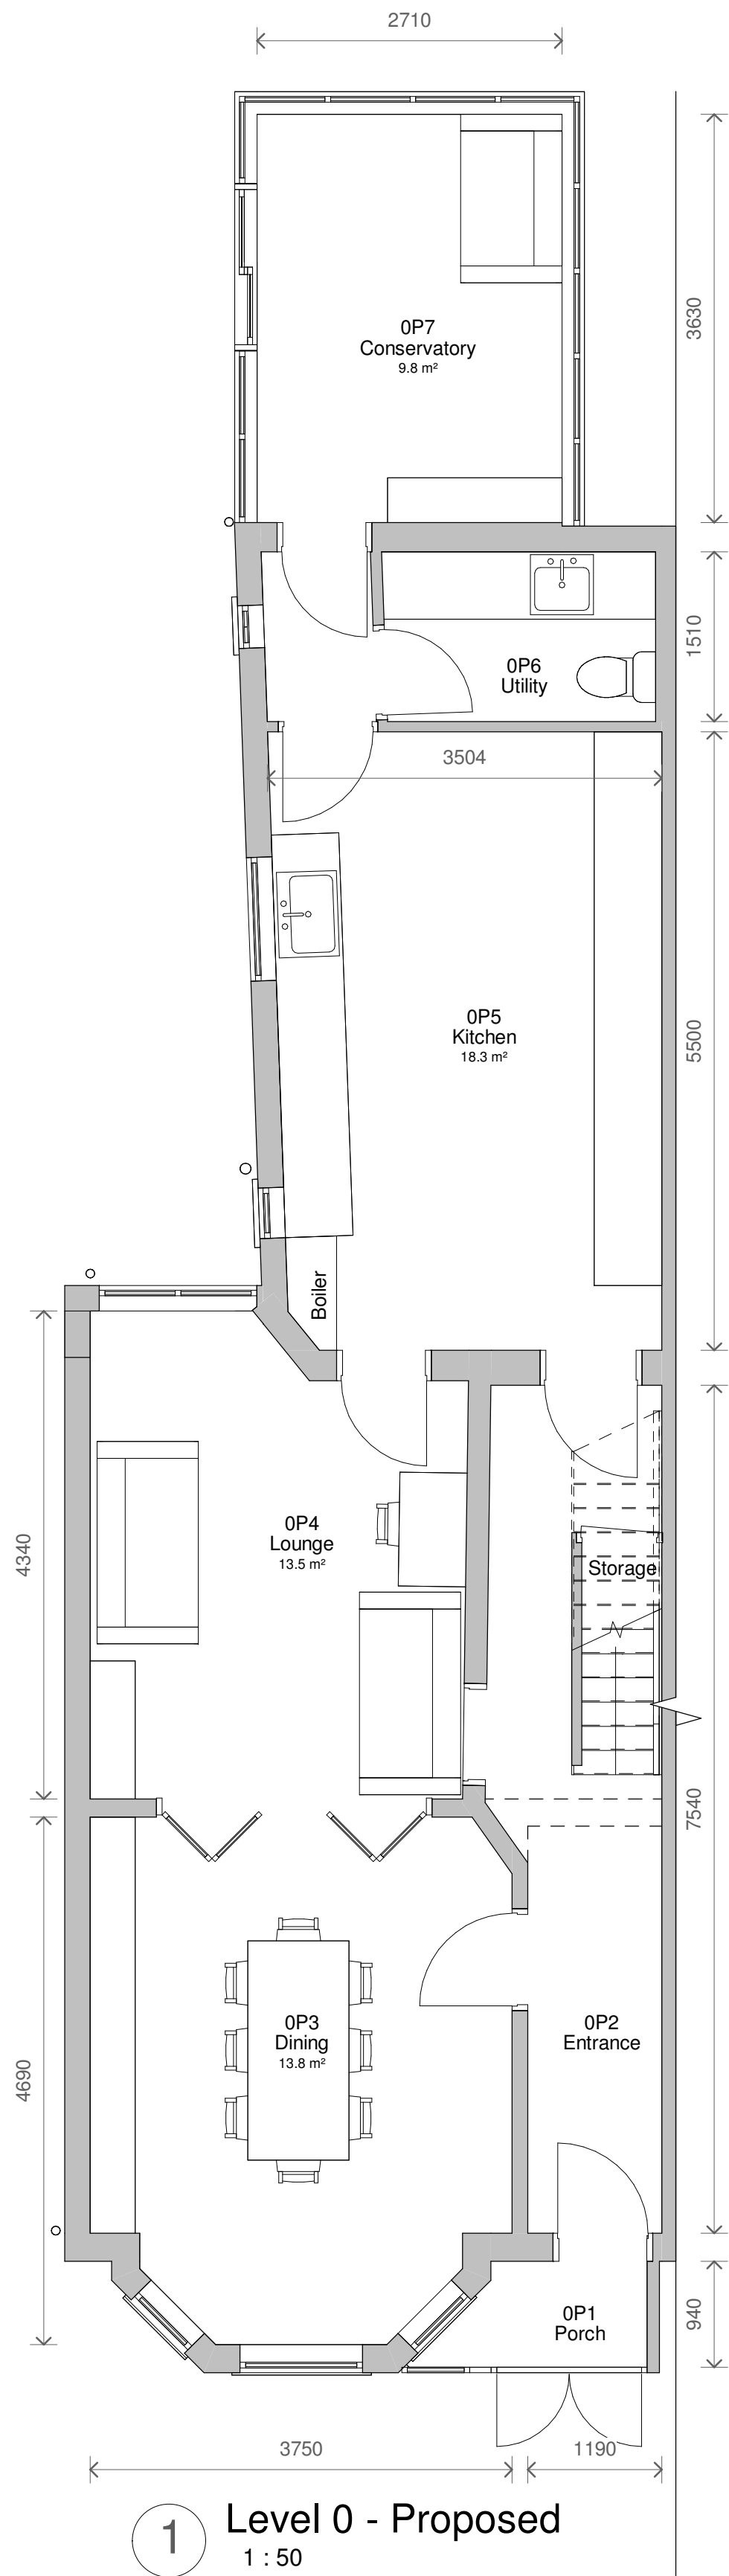

1 Level 0 - Proposed
1 : 50

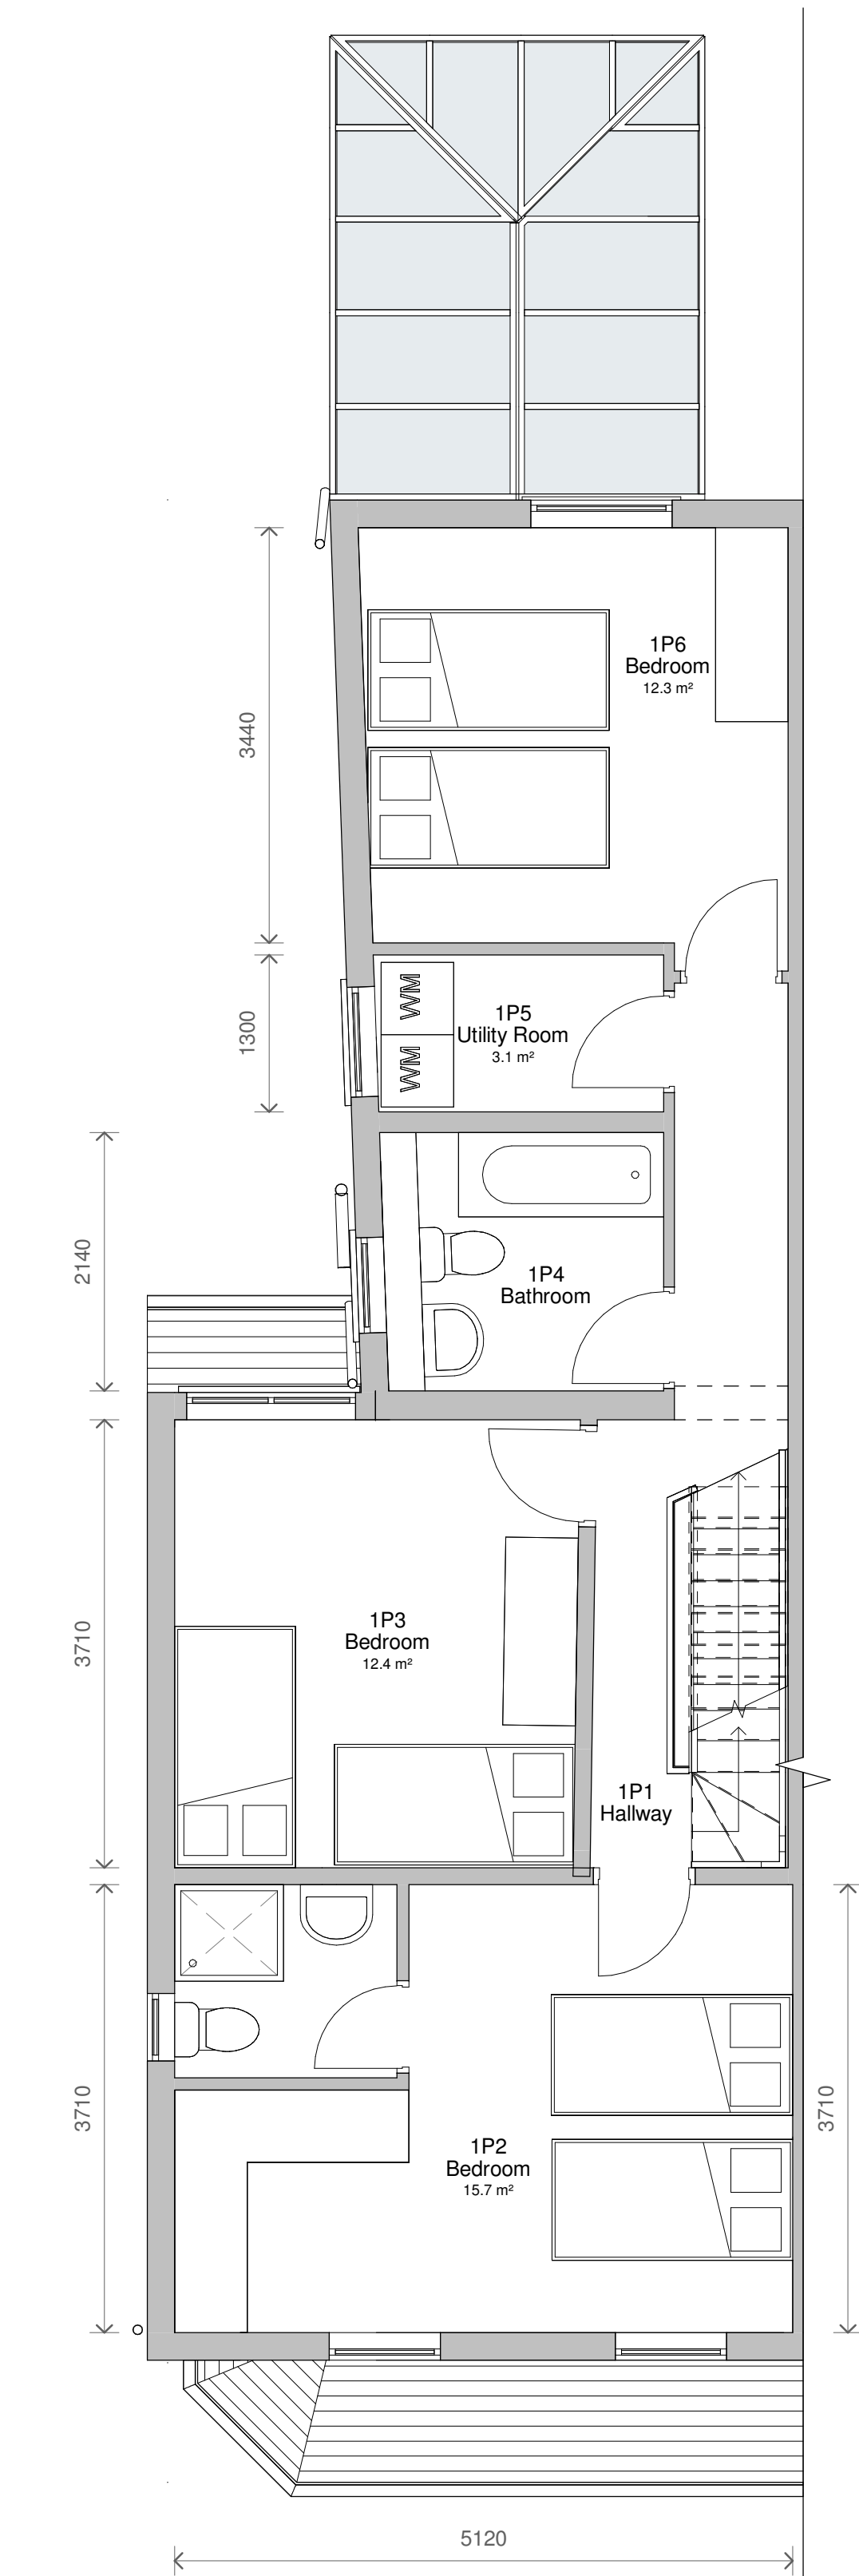

2 Level 1 - Proposed
1 : 50

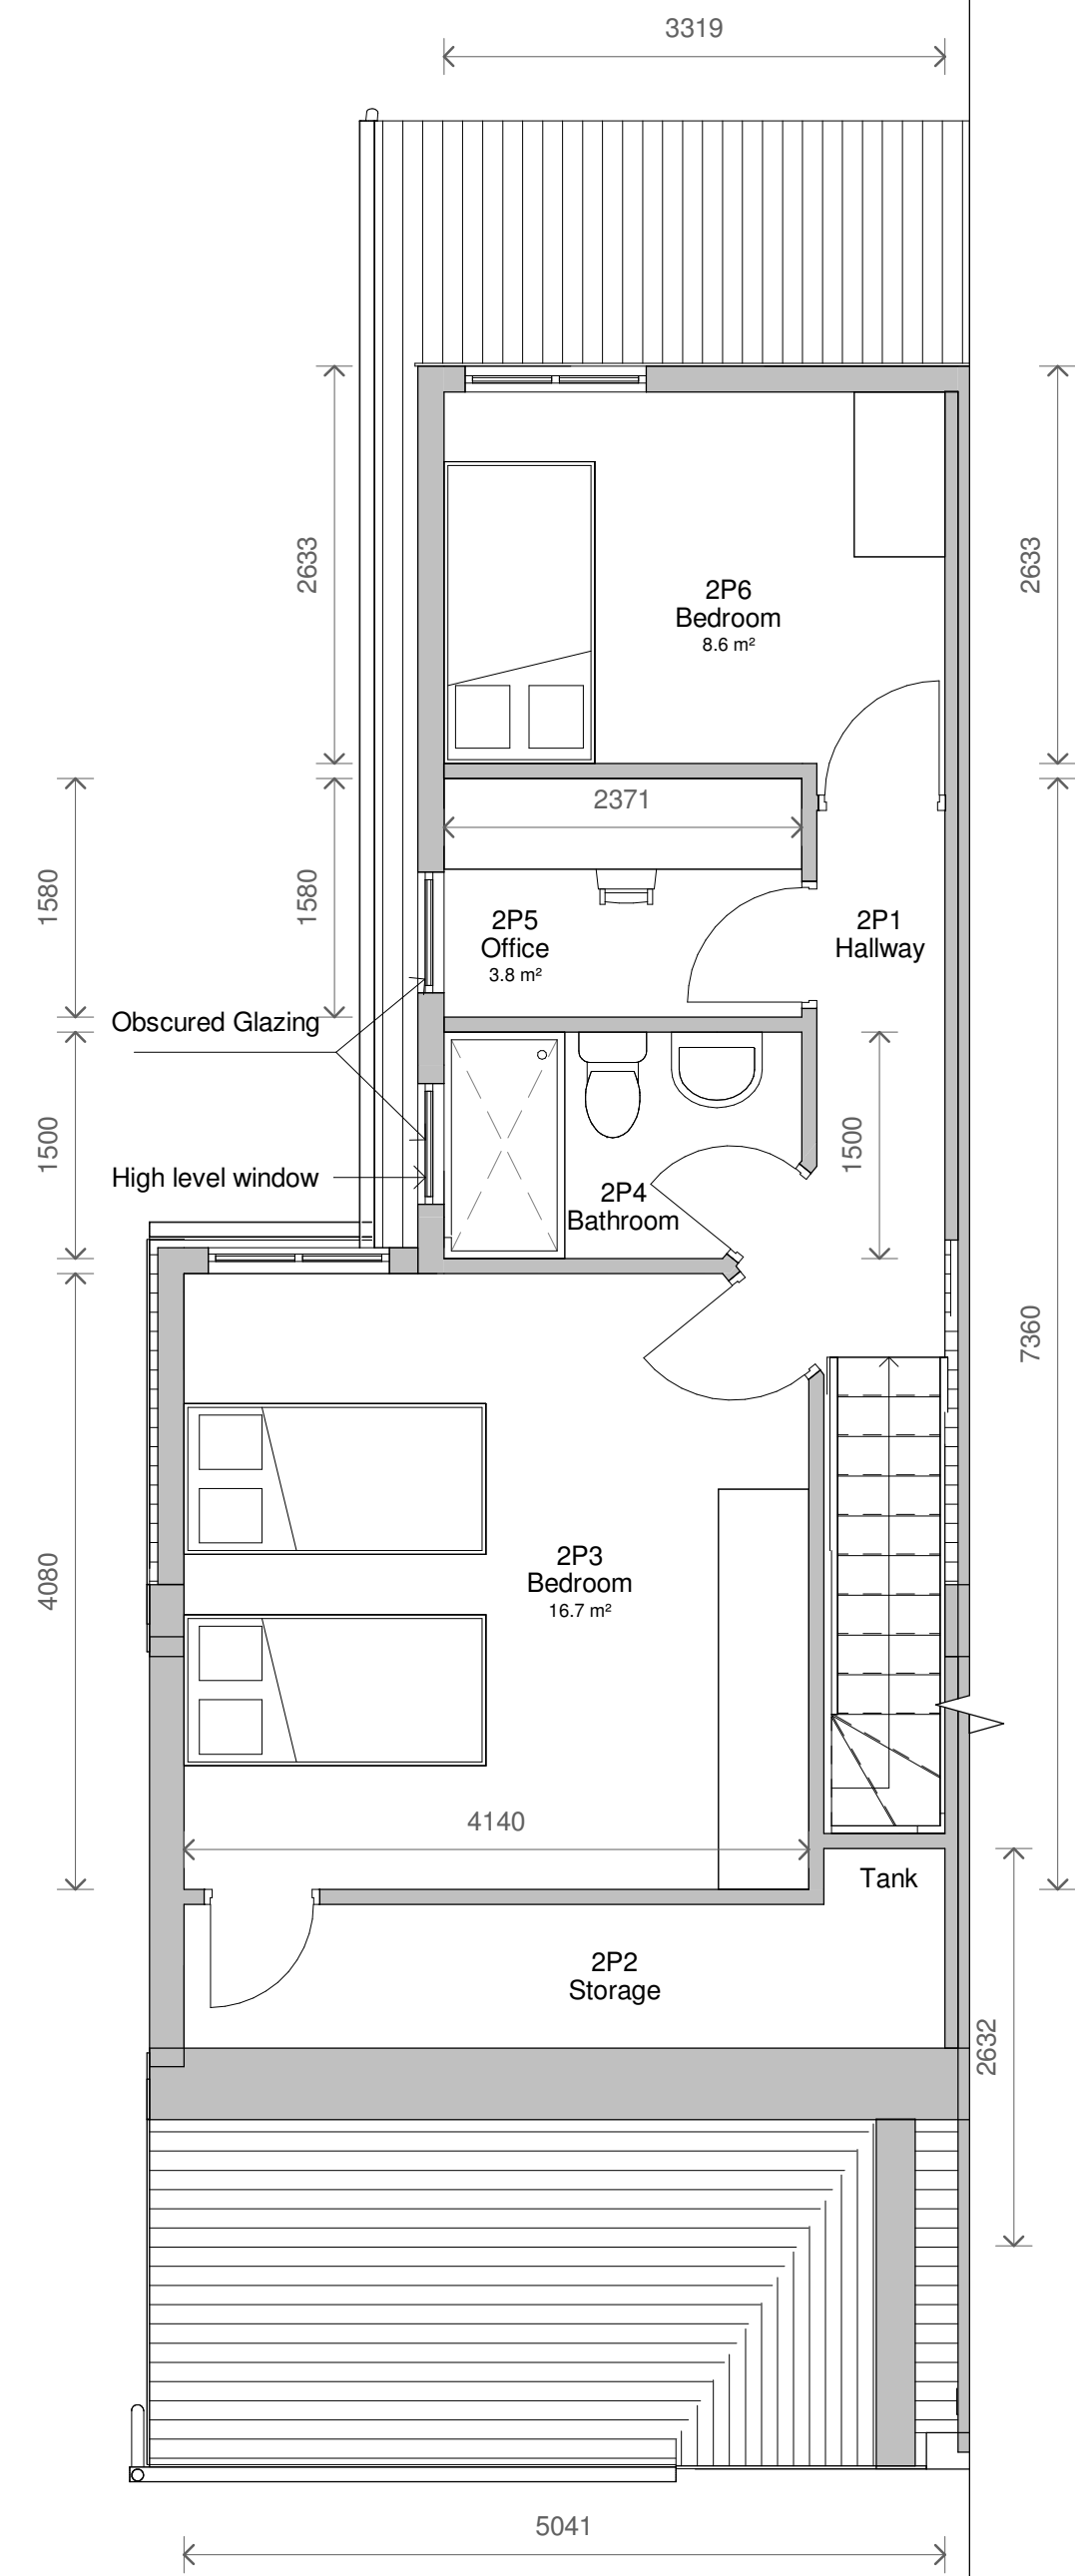

3 Level 2 - Proposed
1 : 50



8 Ceiling Heights Proposed
1 : 100




4 Front - Proposed
1 : 100

5 Rear - Proposed
1 : 100



6 Left Side - Proposed
1 : 100

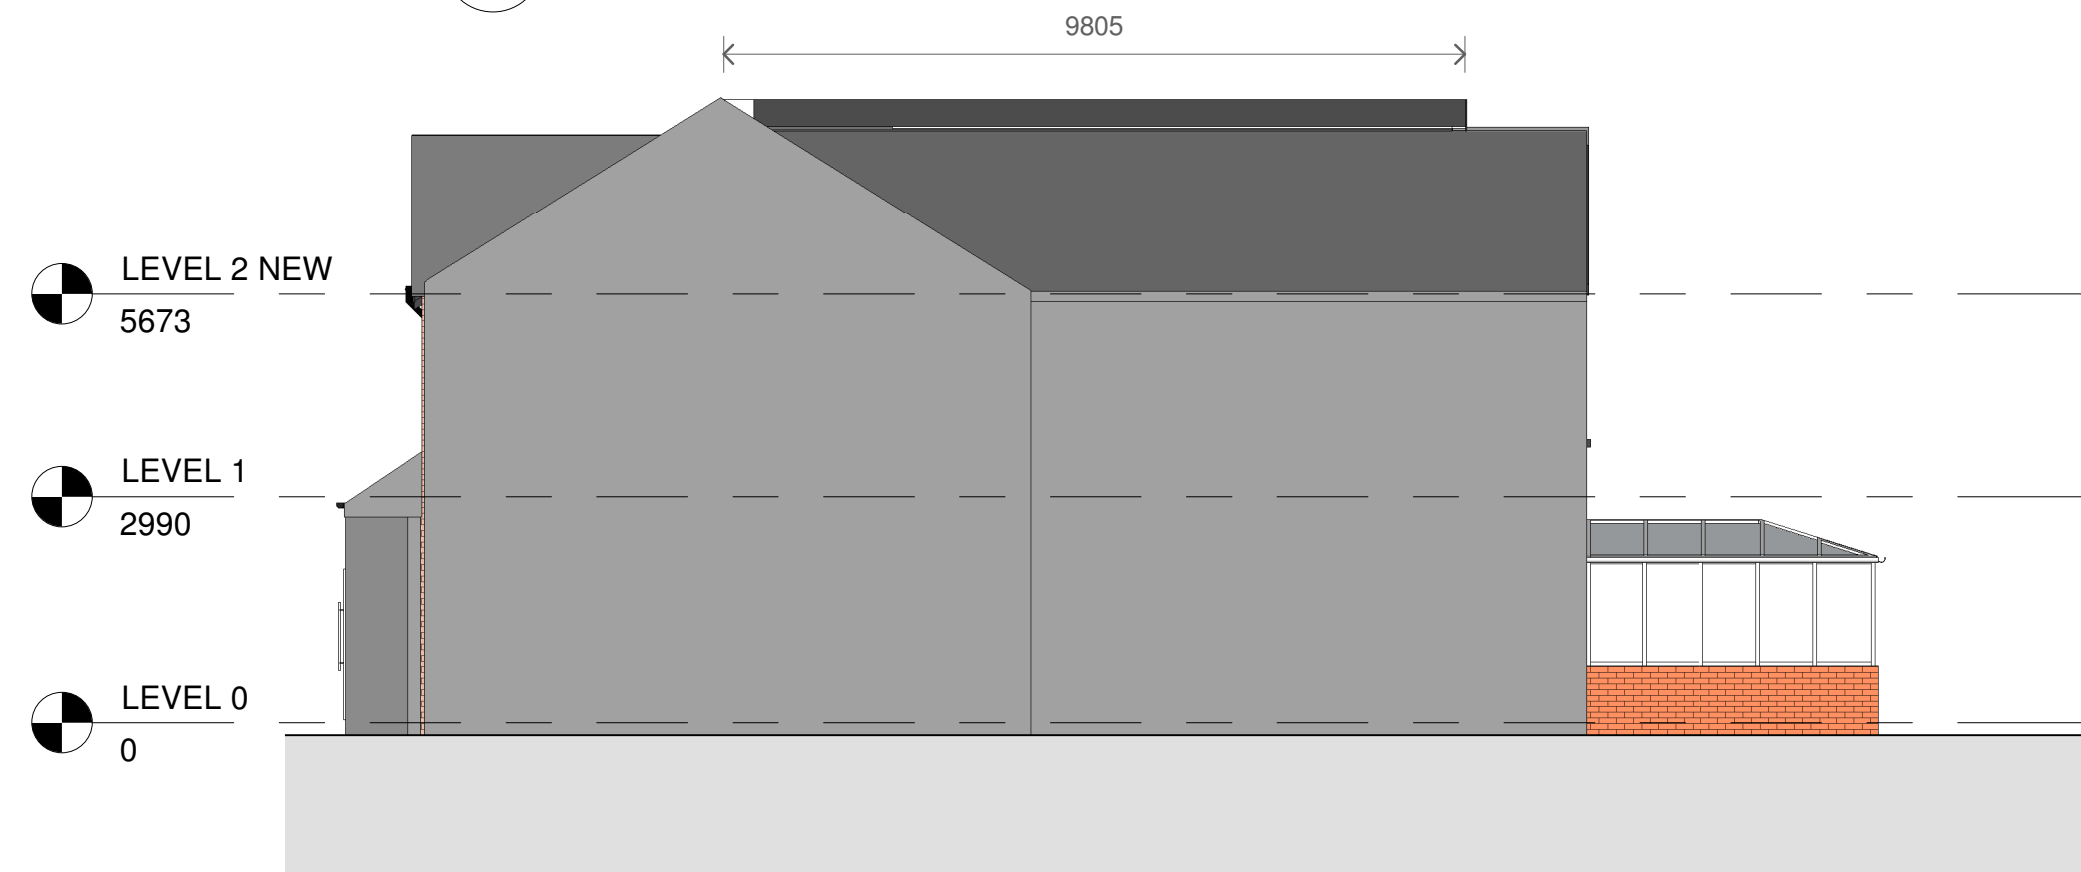

7 Right Side - Proposed
1 : 100

0.5 0 0.5 1 1.5 2 2.5
SCALE 50
1: m

1 0 1 2 3 4 5
SCALE 100
1: m

No.	Description	Date
PROJECT	64 Kings Road	
TITLE	Proposed Plans and Elevations	
CLIENT	Stroth	
STATUS	DESIGN	
DRAWN BY	DATE	SCALE (@ A1)
CB	13/09/2023	As indicated
PROJECT NUMBER		DRAWING NUMBER
GSS23106.2		003
REV		
GOLD SKETCH		
S T U D I O S		
www.goldsketch.co.uk		info@goldsketch.co.uk
		0161 792 9595
NOTES		
© COPYRIGHT. ALL RIGHTS RESERVED. NO PART OF THIS DRAWING IS TO BE REPRODUCED OR TRANSMITTED WITHOUT PRIOR WRITTEN CONSENT. THIS DRAWING IS TO BE USED FOR THE STATUS INDICATED ONLY. ALL DIMENSIONS AND SET-OUTS MUST BE CHECKED AND CONFIRMED ON SITE. ANY DISCREPANCIES TO BE REPORTED TO THE ARCHITECT IMMEDIATELY FOR THE CONSIDERATION OF ALL WORK. ALL WORK AND MATERIALS TO BE IN ACCORDANCE WITH CURRENT BUILDING REGULATIONS AND ALL APPLICABLE STANDARDS. LEGIBILITY: ALL DIMENSION CODES OF PRACTICE AND BRITISH STANDARDS. ON DRAWINGS ARE IN MILLIMETRES (UNLESS OTHERWISE STATED).		