


# Site Plan 1:500

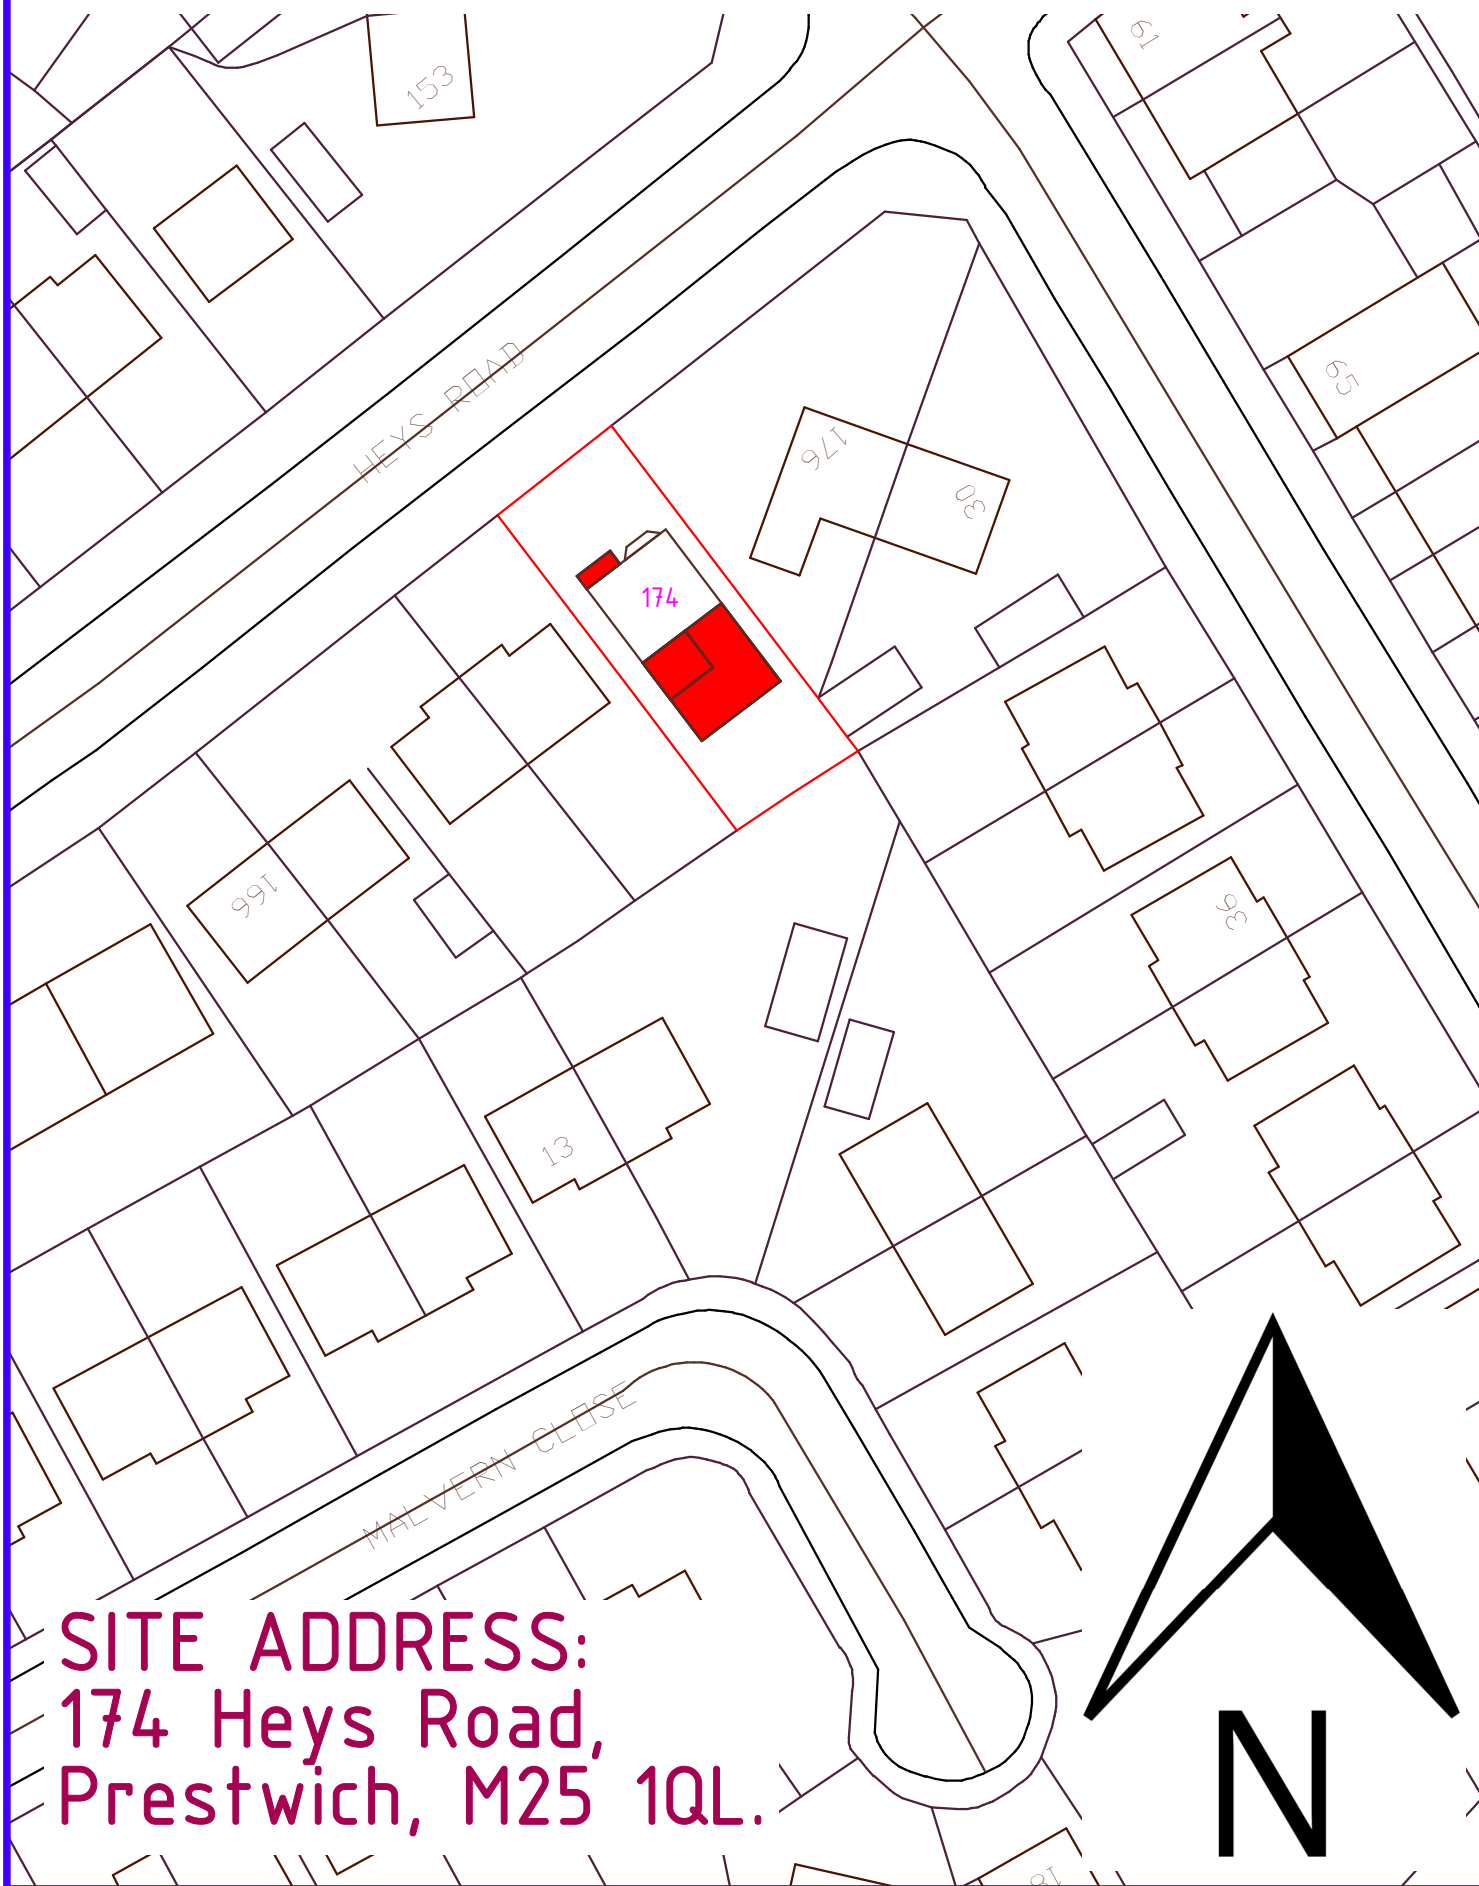

**SITE ADDRESS:**  
174 Heys Road,  
Prestwich, M25 1QL.