

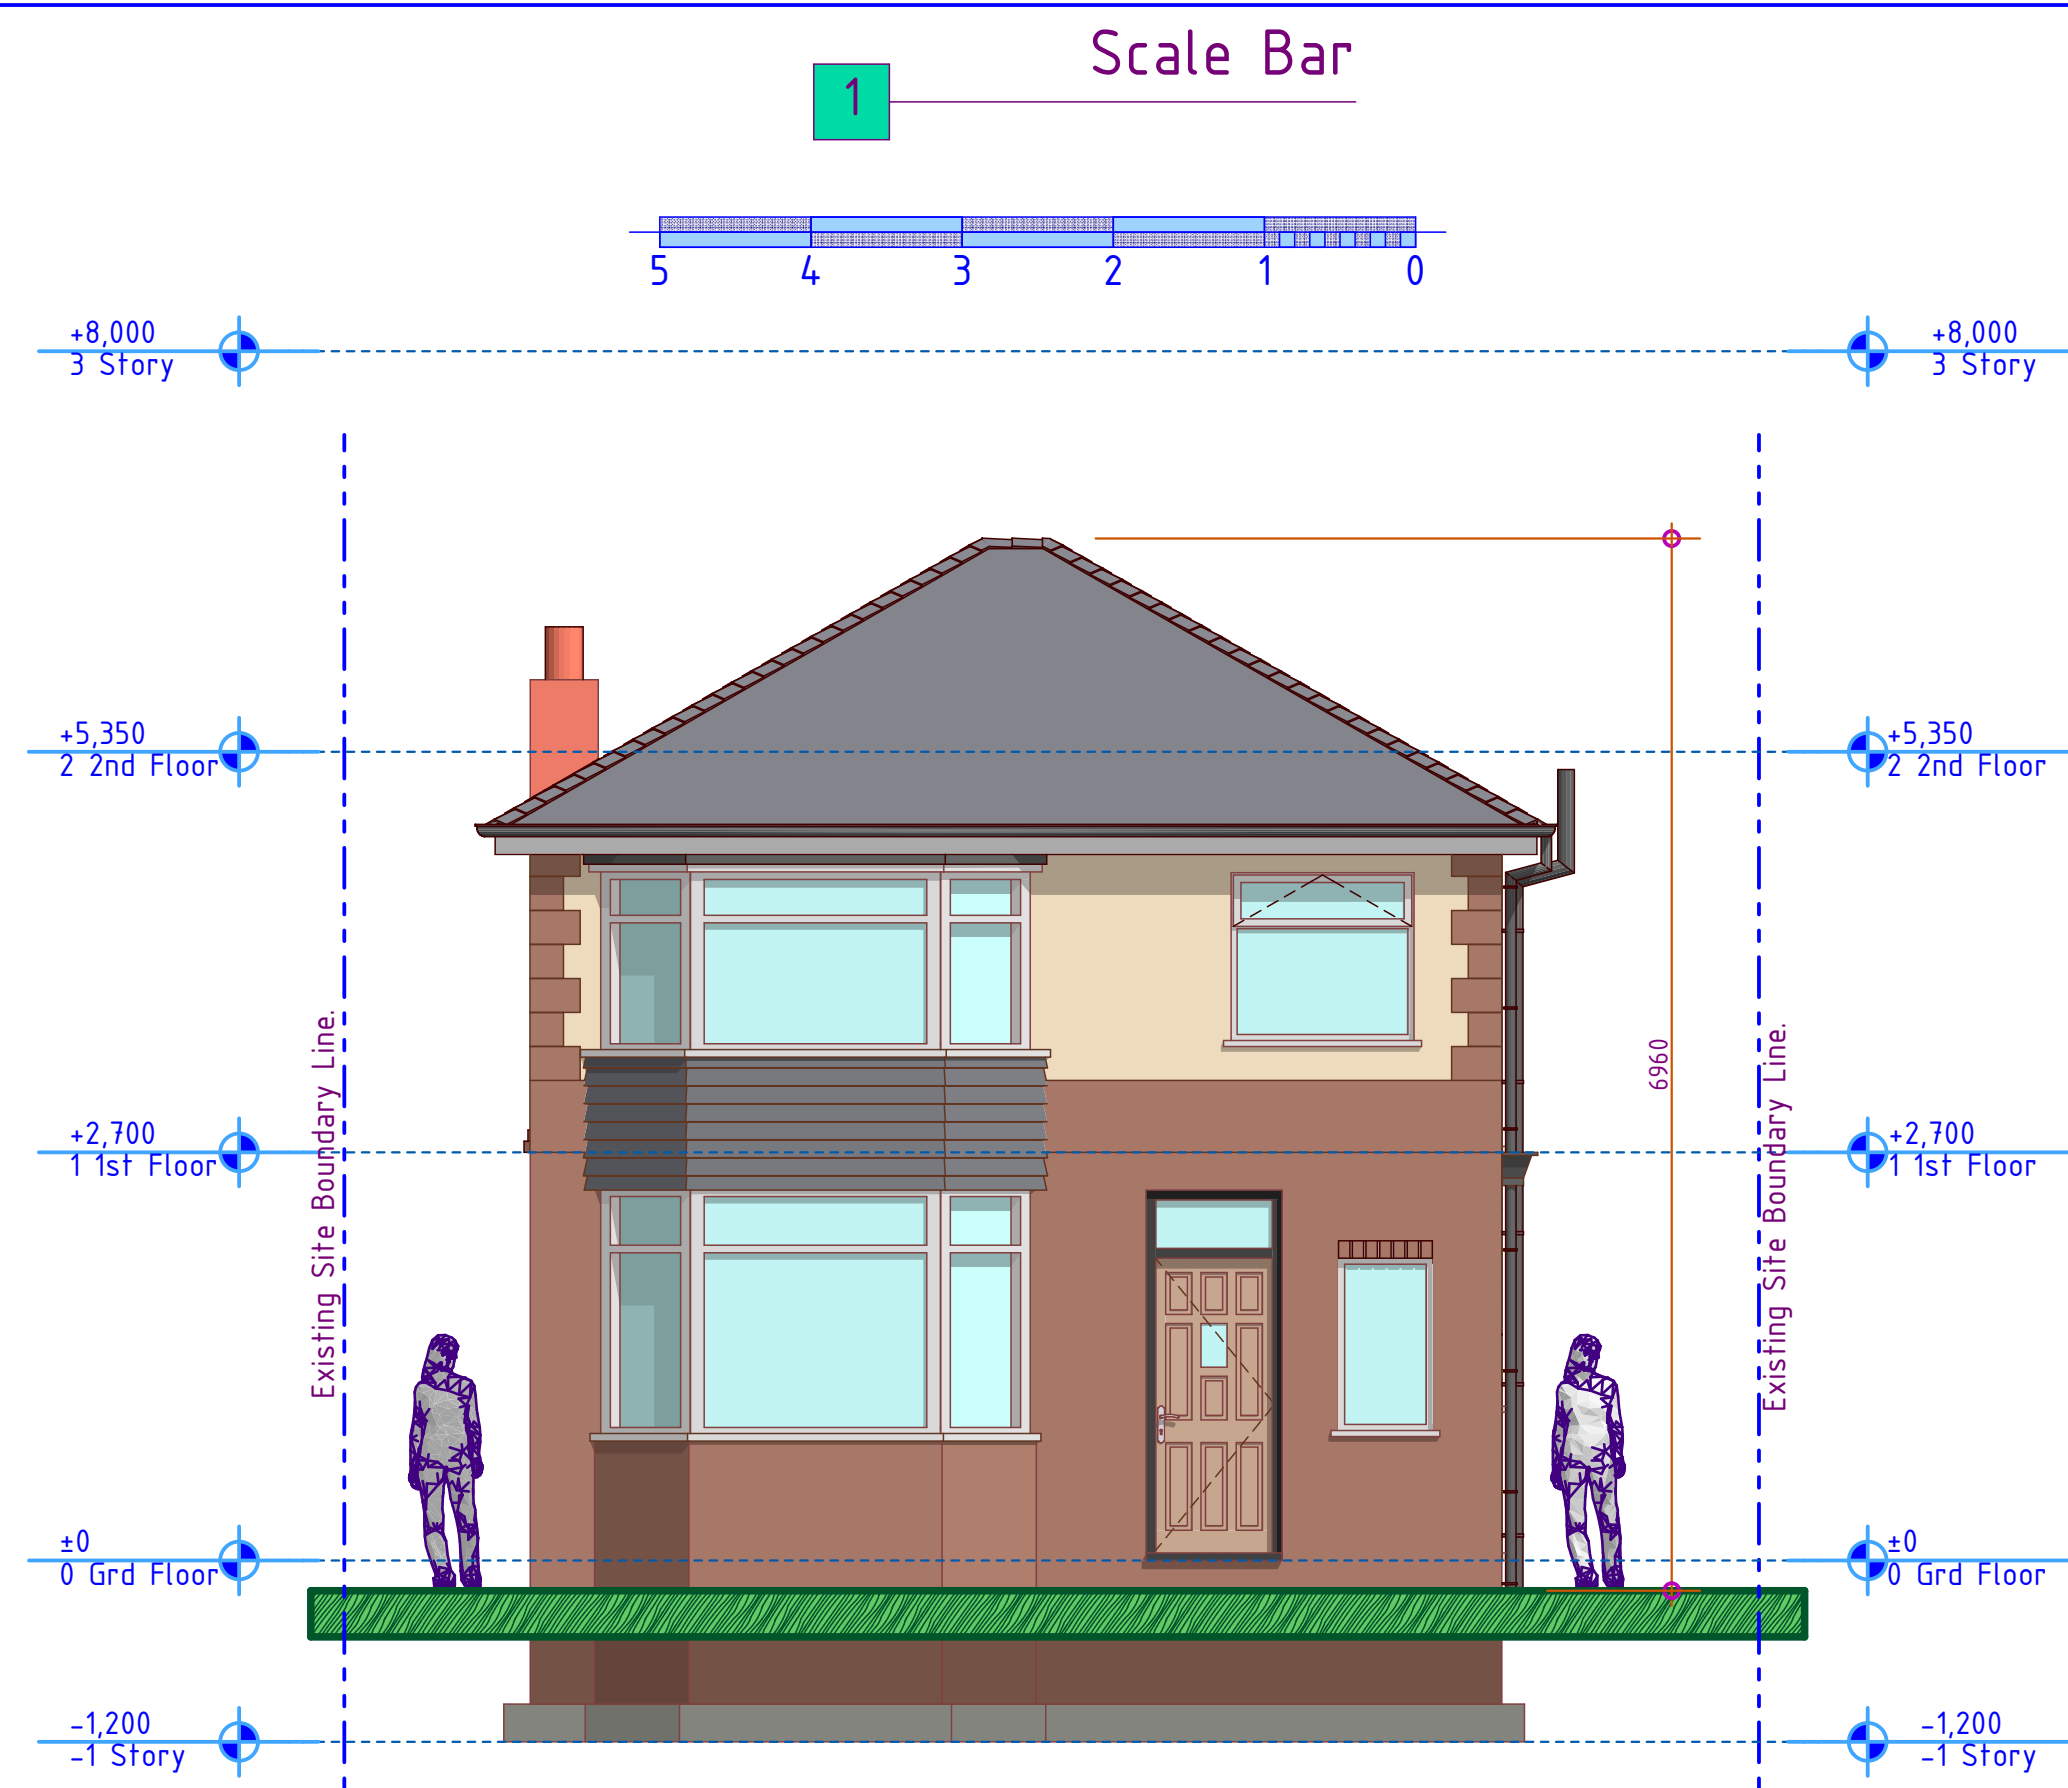
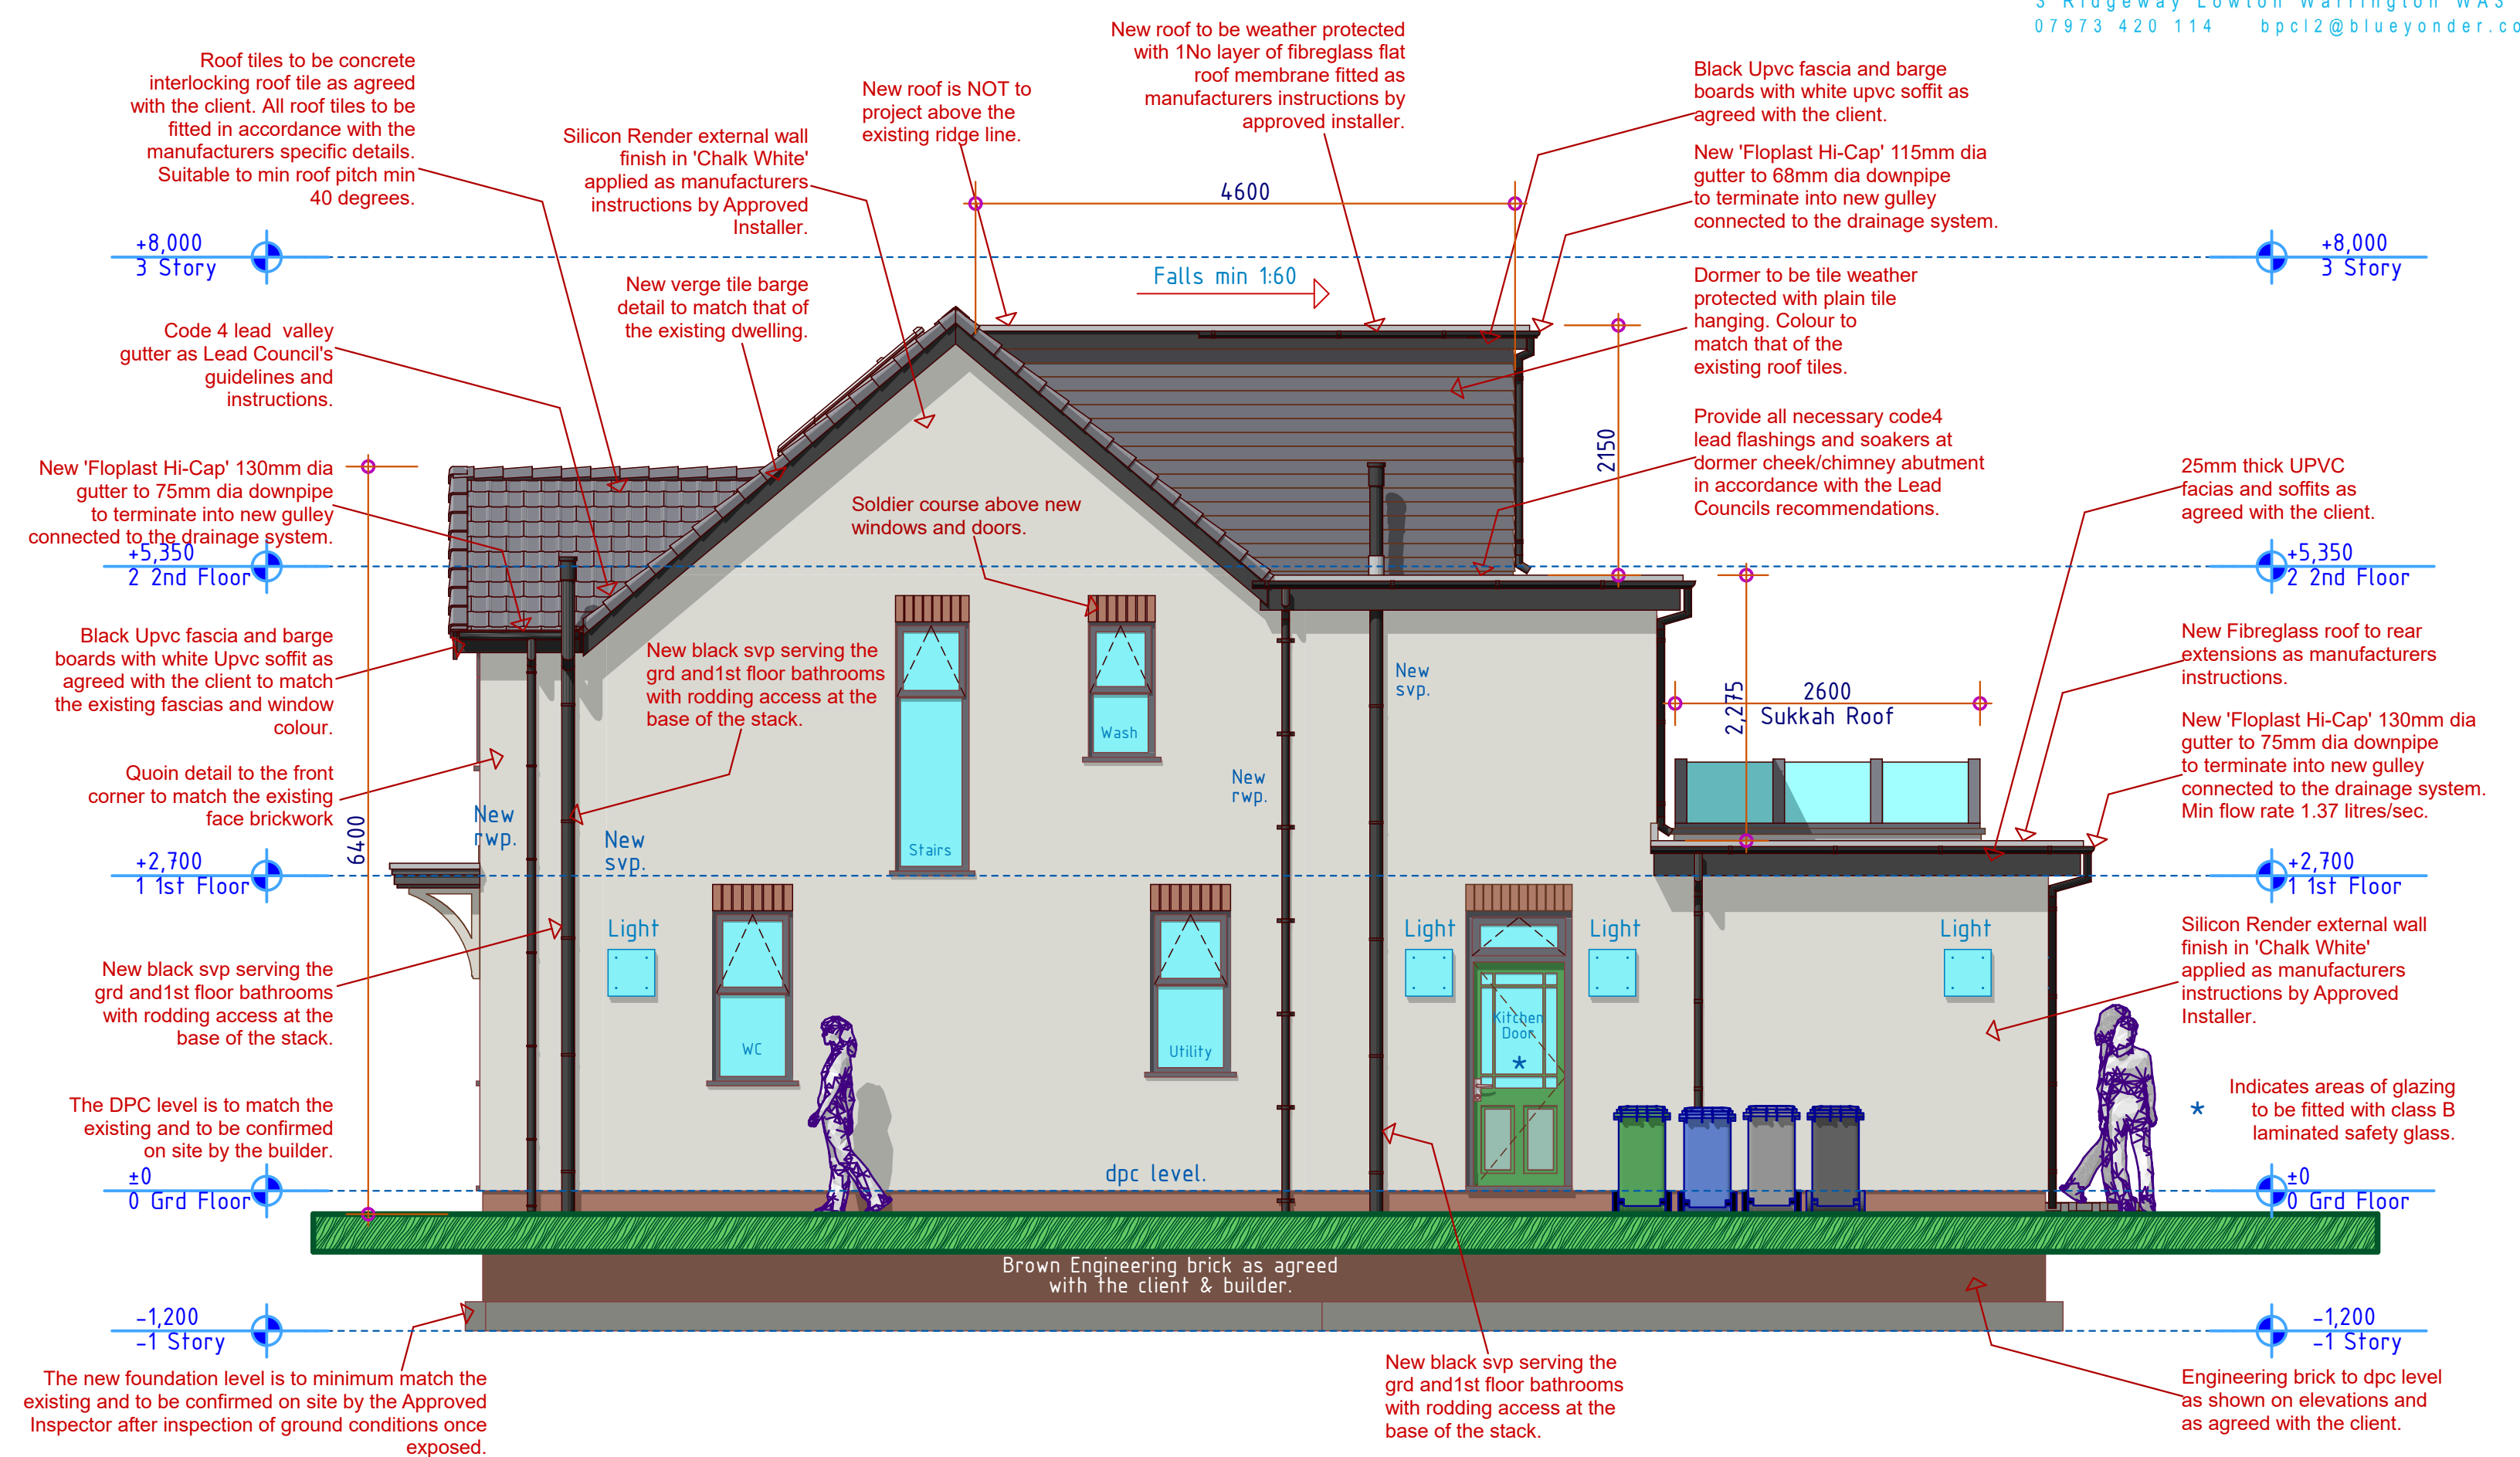


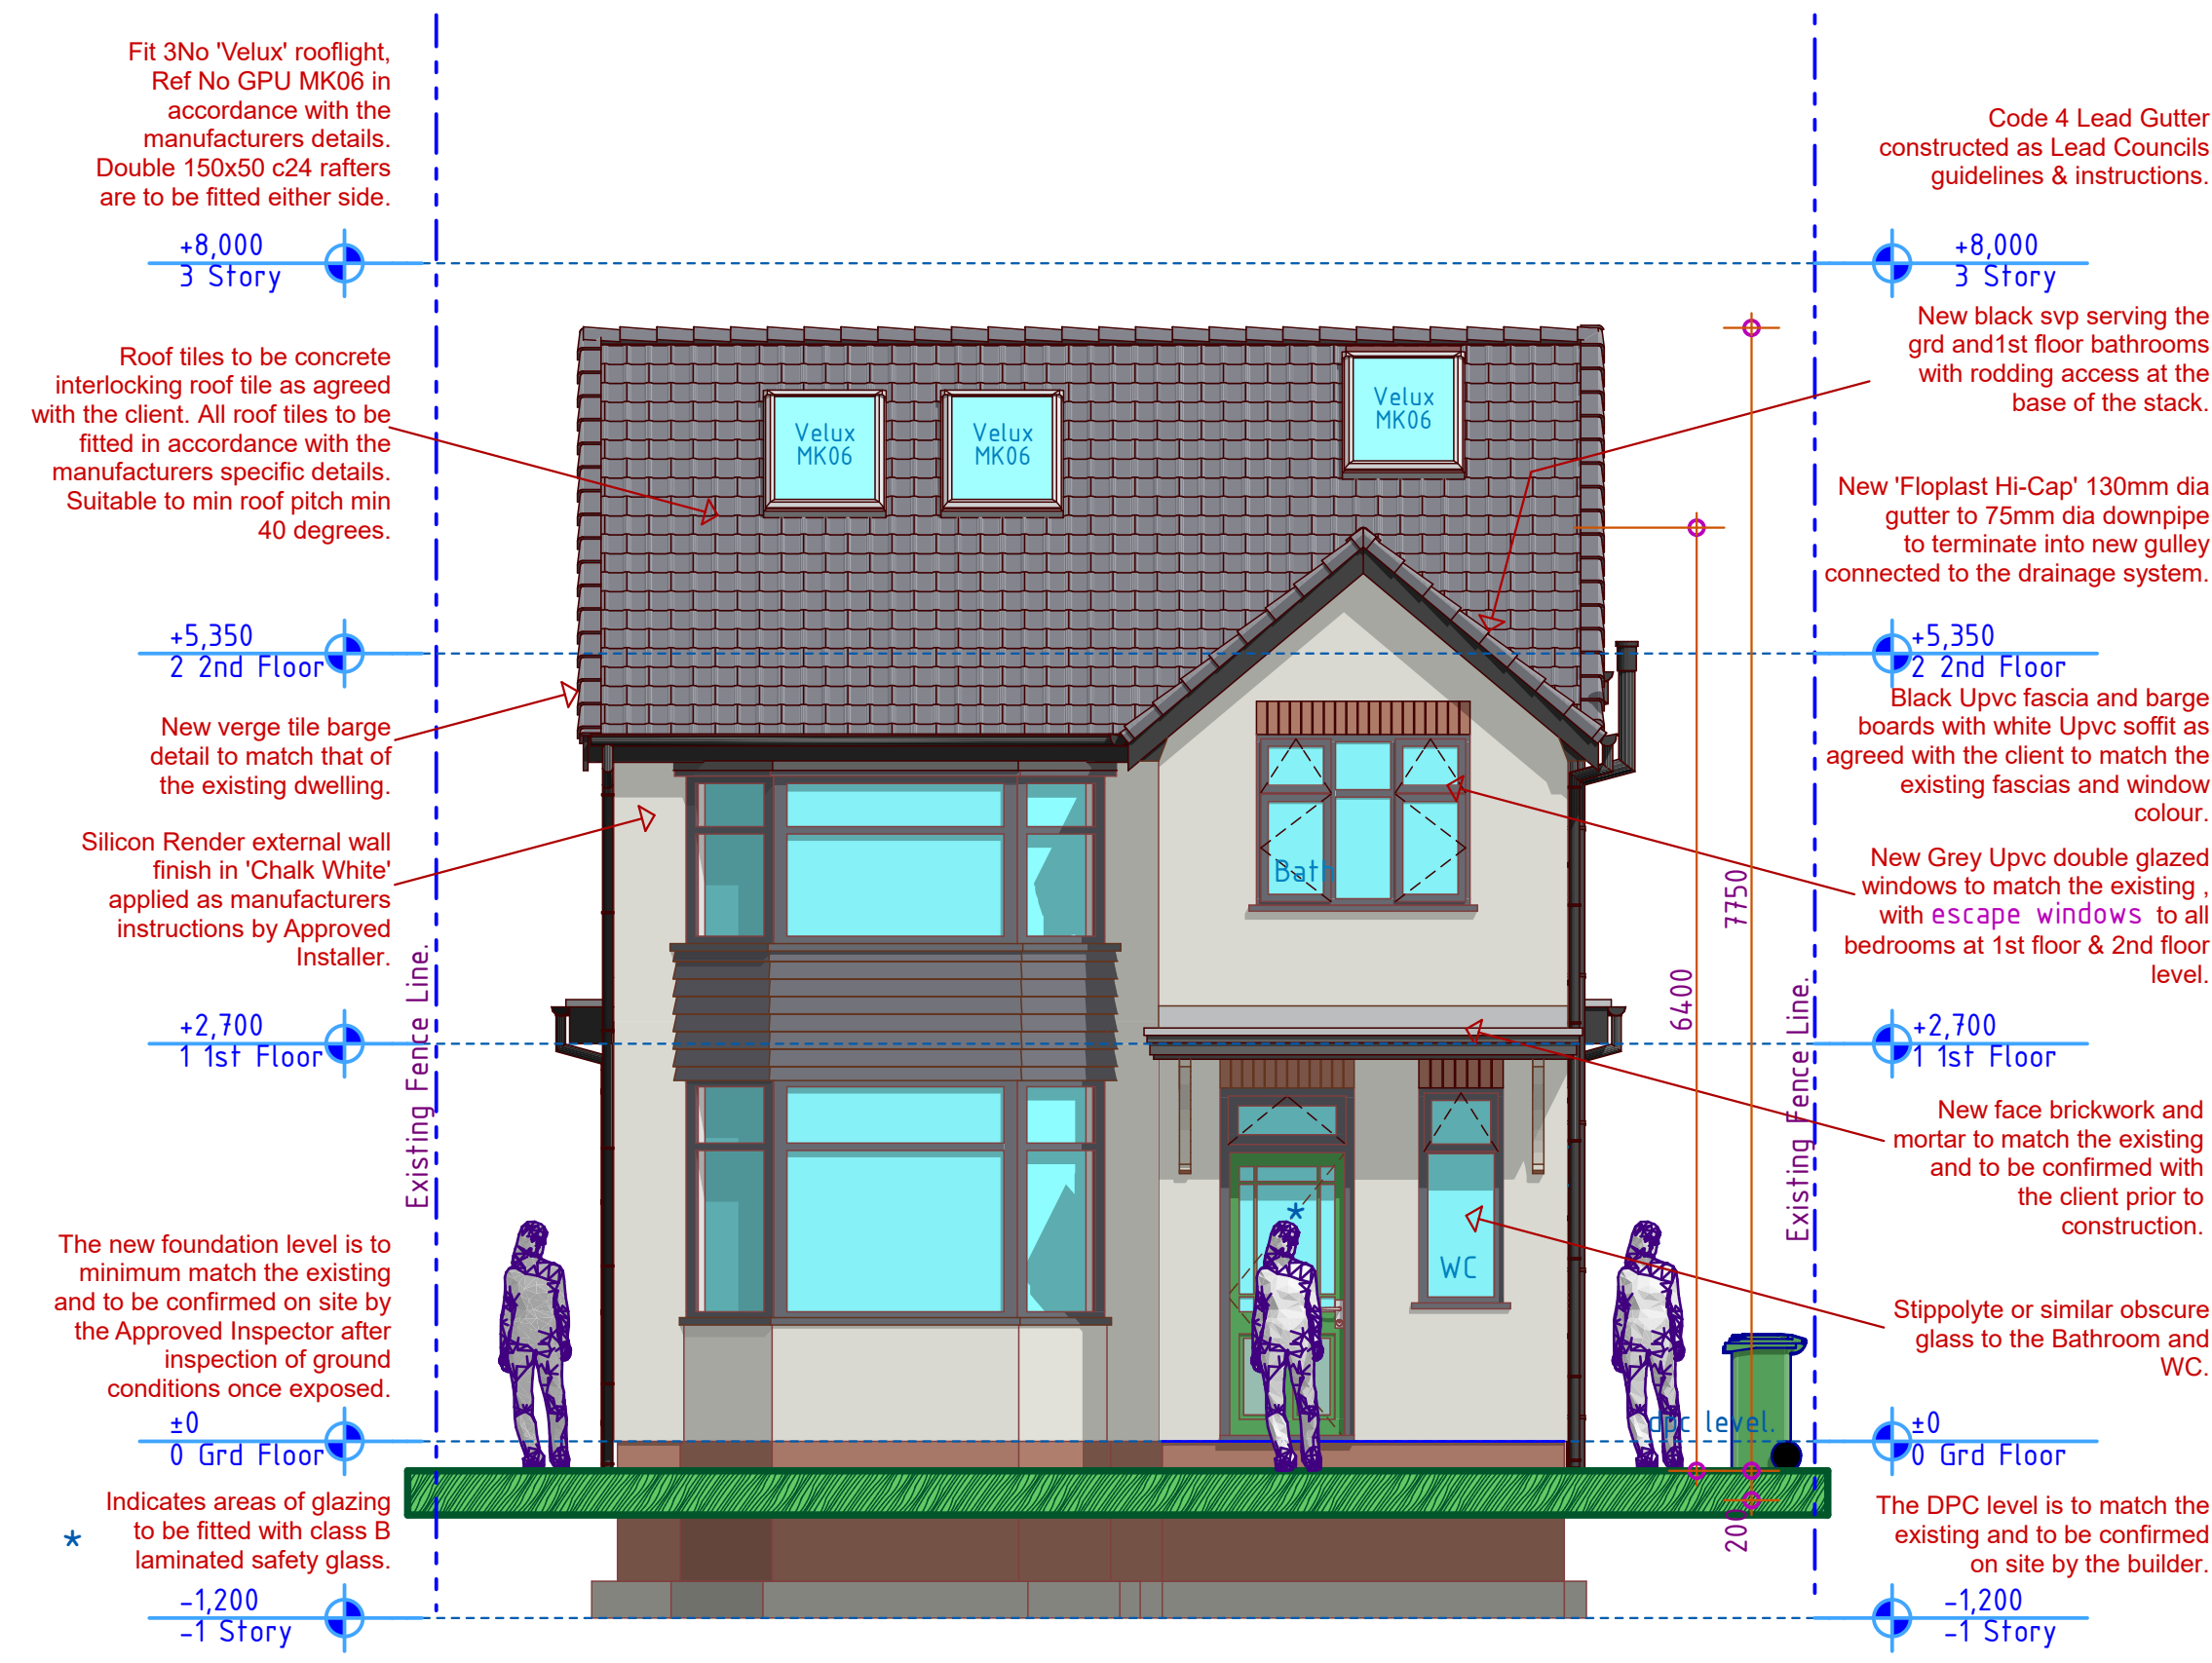


THE BUILDER IS TO PROVIDE 5 SAMPLES OF FACE BRICKWORK CHOSEN TO MATCH THE EXISTING AS CLOSELY AS POSSIBLE. OWNER TO CONFIRM THE FINAL BRICK TYPE WITH THE BUILDER PRIOR TO ORDERING. MORTAR COLOUR AND TEXTURE TO MATCH THAT USED IN THE FACEWORK OF THE EXISTING DWELLING HOUSE. BUILD SAMPLE PANELS AS REQUIRED FOR THE OWNER TO ACCURATELY MAKE THEIR CHOICE.

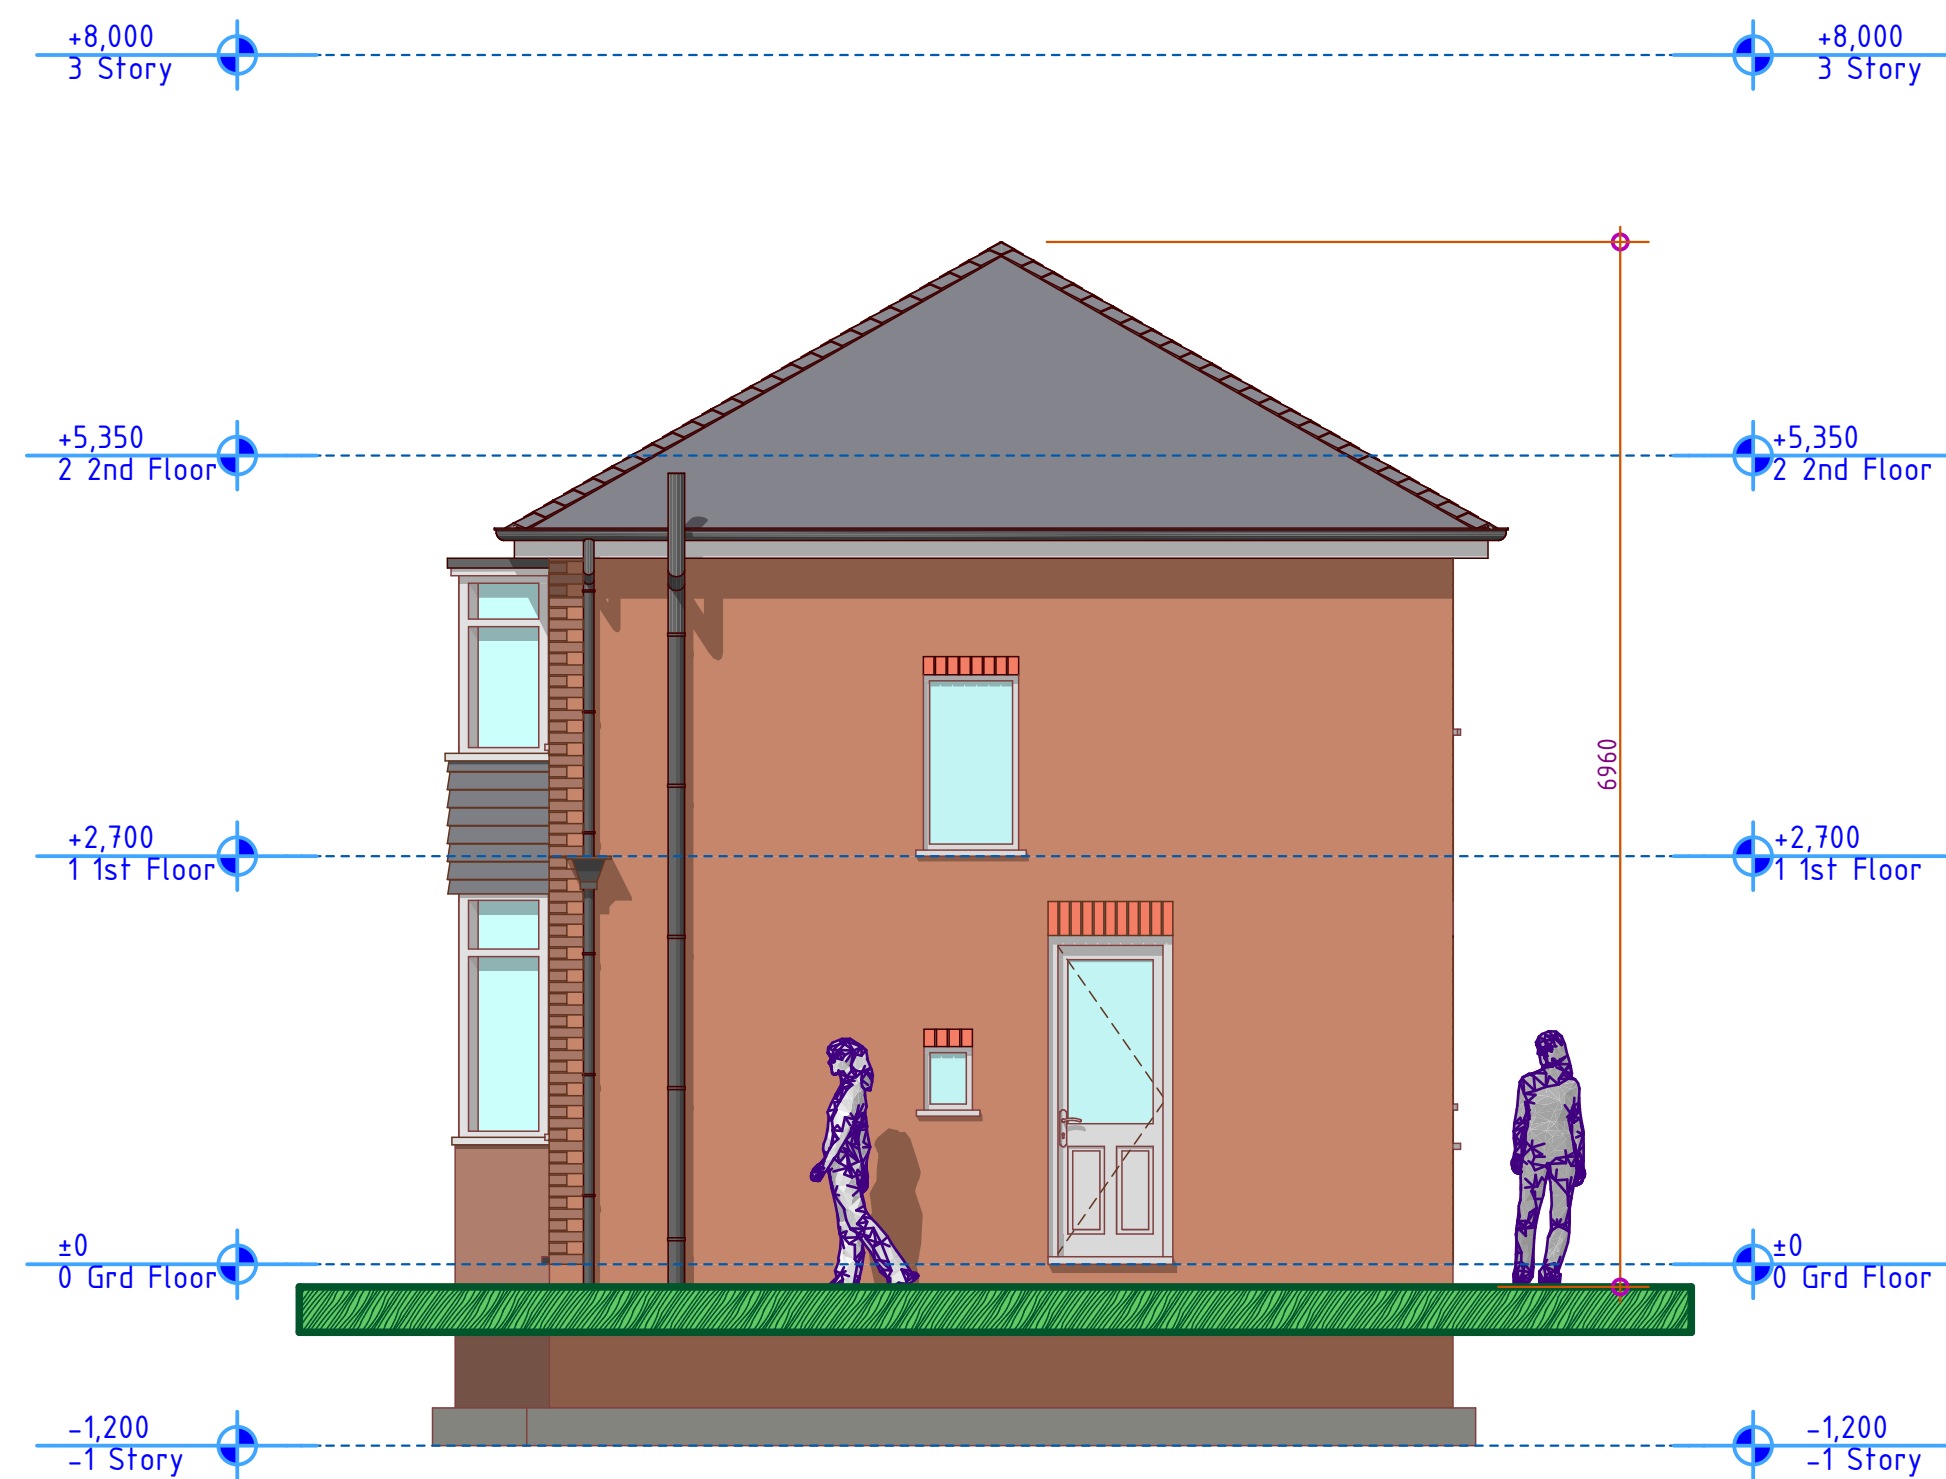


SITE ADDRESS
174 HEYS ROAD, PRESTWICH,
MANCHESTER, M25 1QL.

THE CONSTRUCTION OF A
PART SINGLE STOREY PART
TWO STOREY EXTENSION AT
THE FRONT AND REAR OF
THE EXISTING DWELLING
HOUSE + DORMER LOFT
CONVERSION TO REAR WITH
GABLE BUILD-UP TO BOTH
SIDES + RAISING RIDGE BY
790mm + RENDERING ALL
EXTERNAL WALLS +
EXTERNAL + INTERNAL
ALTERATIONS.

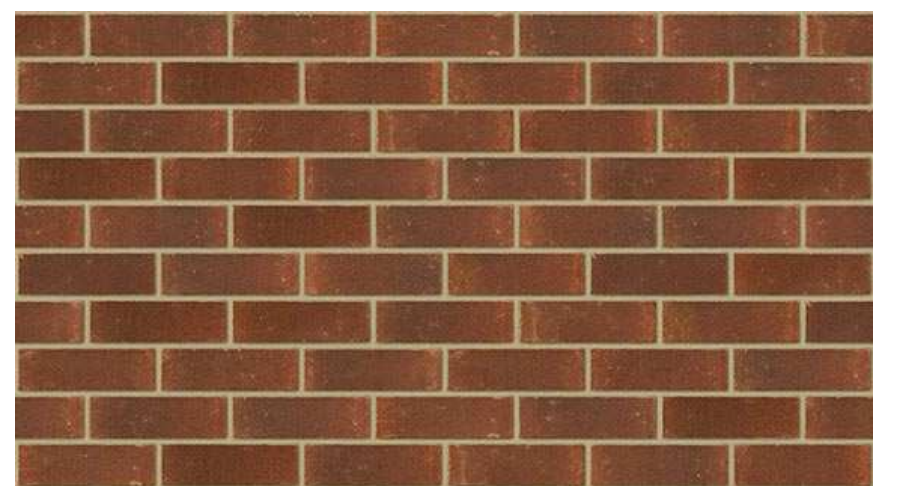

Wienerberger Dartmoor
Heather Buff
Confirm brick choice with client
prior to order.

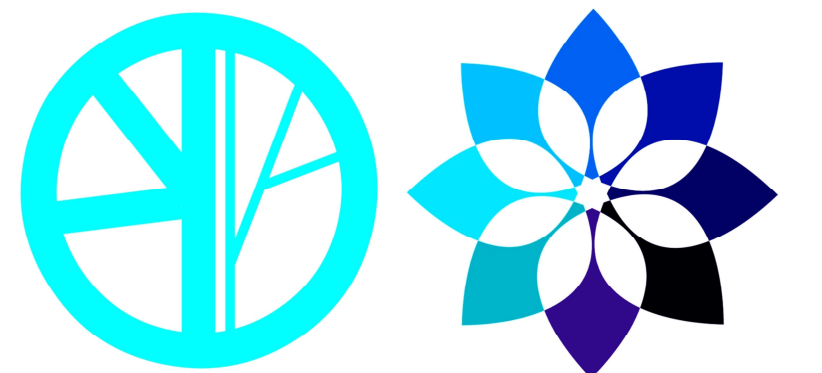

Blueprint CAD Ltd
3 Ridgeway Lowton Warrington WA3 2qL
07973 420 114 bpcl2@blueyonder.co.uk