


SITE ADDRESS
174 HEYS ROAD, PRESTWICH,
MANCHESTER, M25 1QL.
THE CONSTRUCTION OF A
PART SINGLE STOREY PART
TWO STOREY EXTENSION AT
THE FRONT AND REAR OF
THE EXISTING DWELLING
HOUSE + DORMER LOFT
CONVERSION TO REAR WITH
GABLE BUILD-UP TO BOTH
SIDES + RAISING RIDGE BY
790mm + RENDERING ALL
EXTERNAL WALLS +
EXTERNAL & INTERNAL
ALTERATIONS.

All dims are to be
checked on
site by builder.

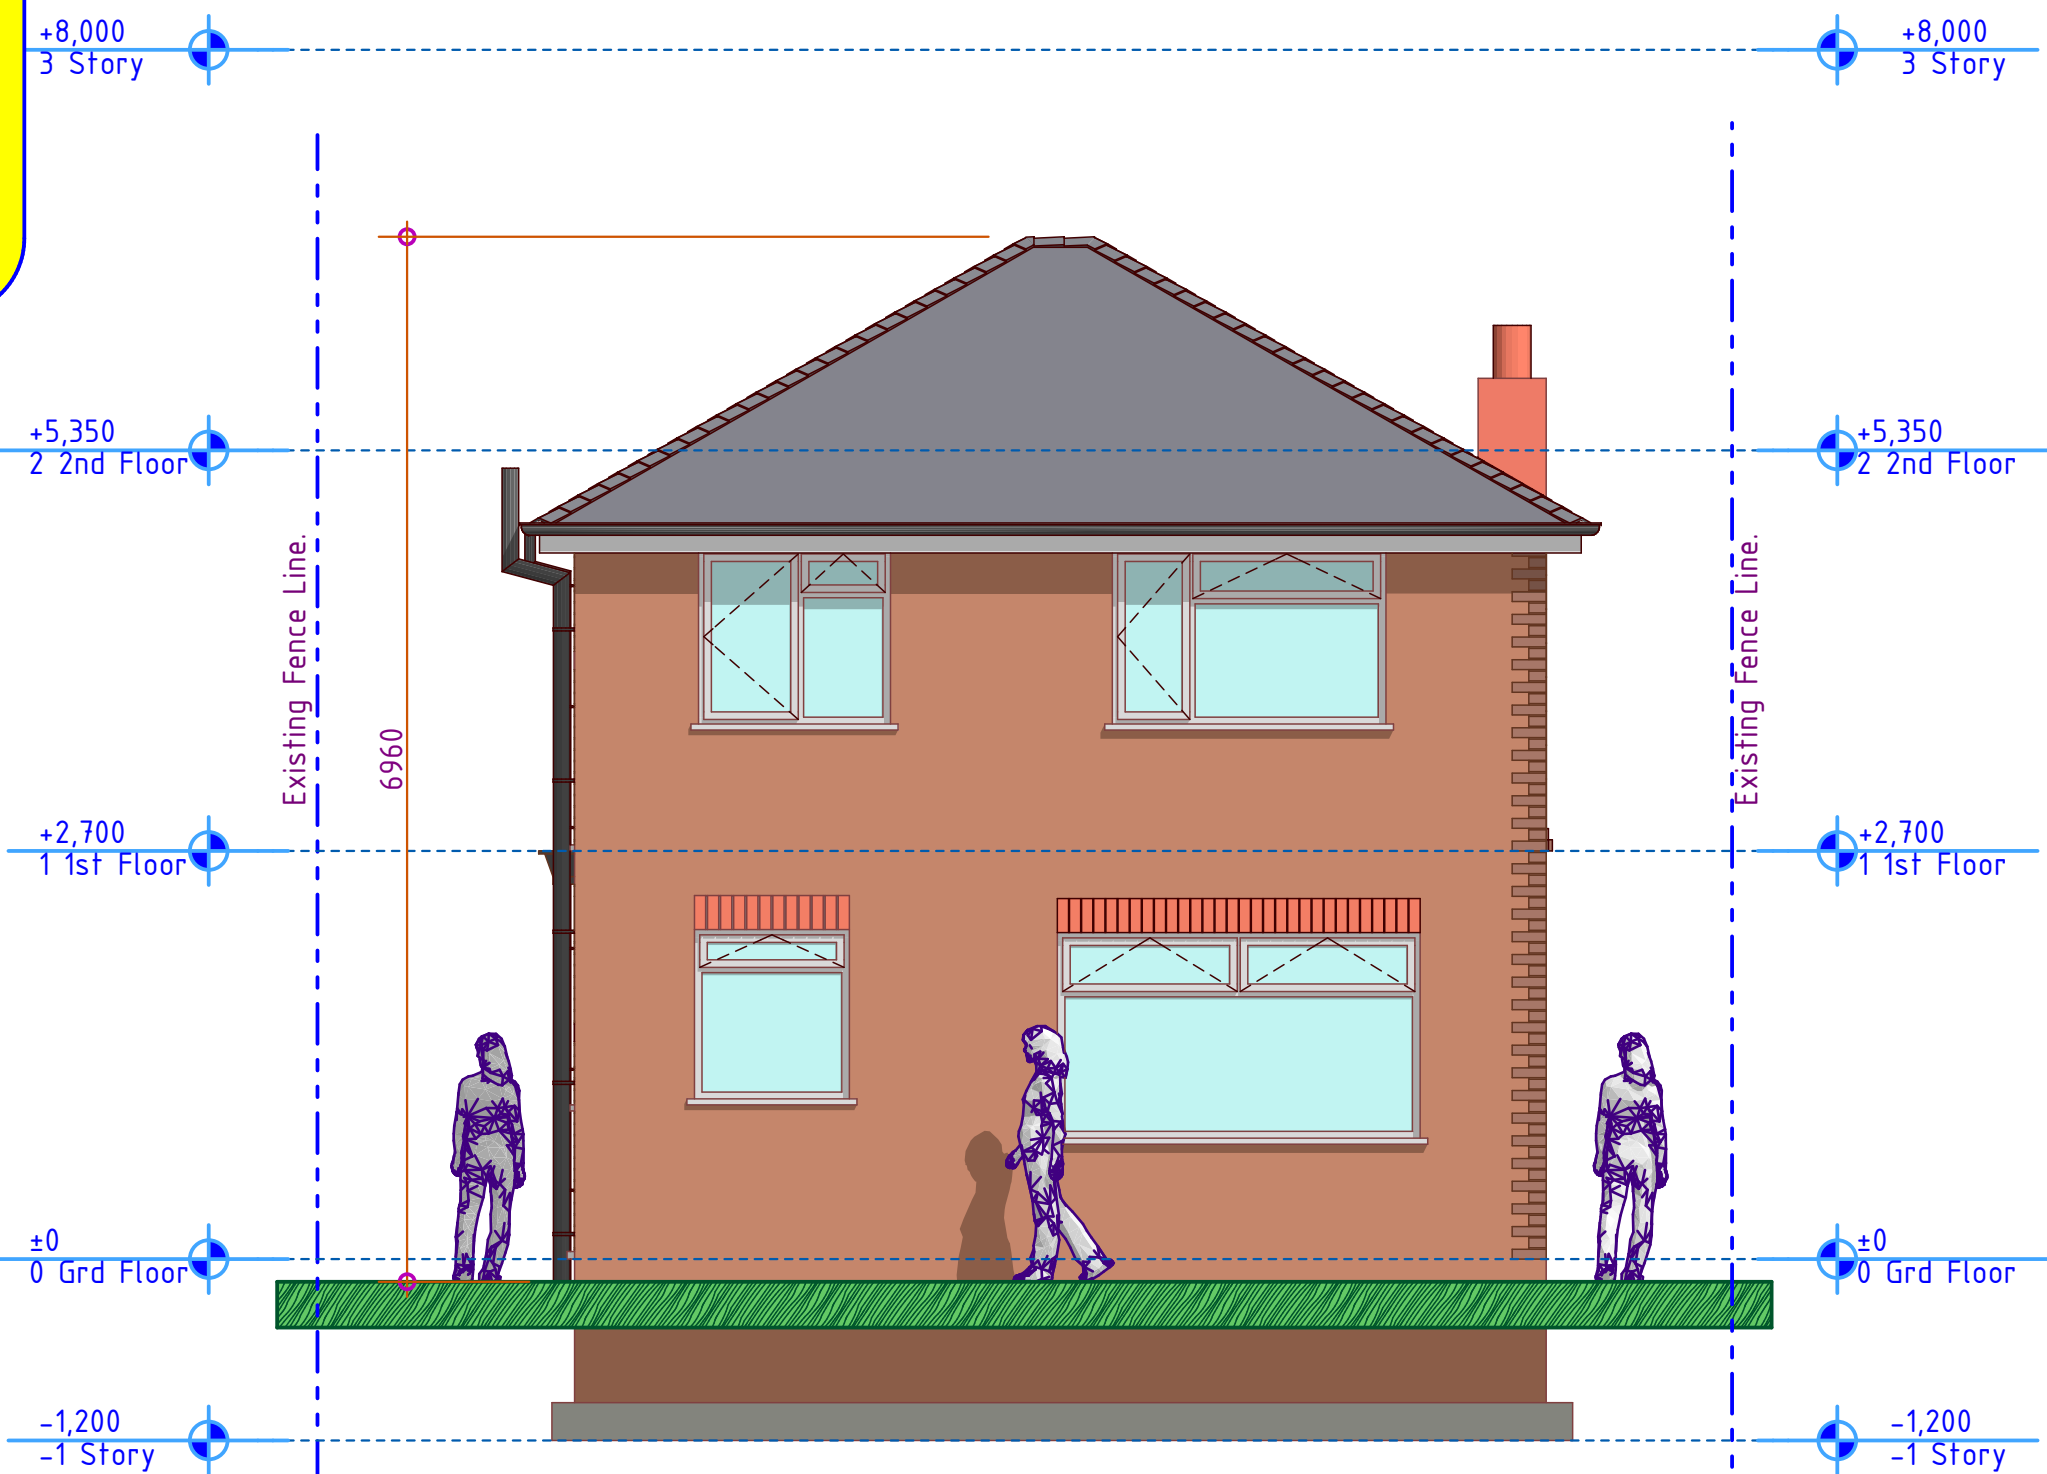



Existing Rear Elevation

5

1:50


Scale Bar

1

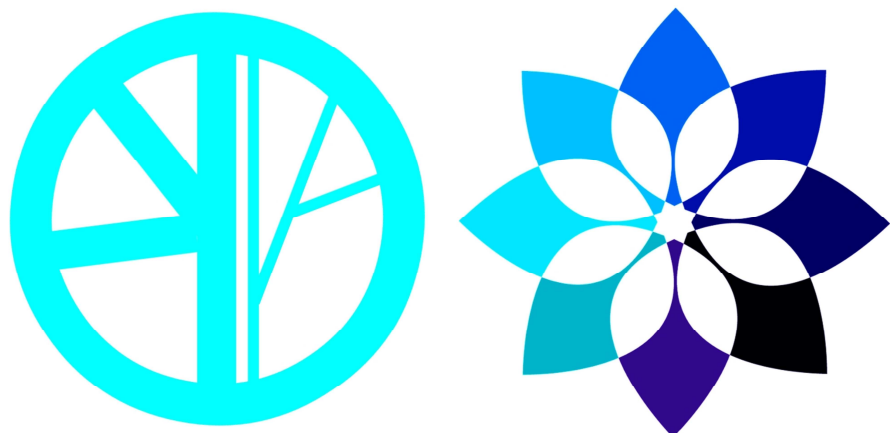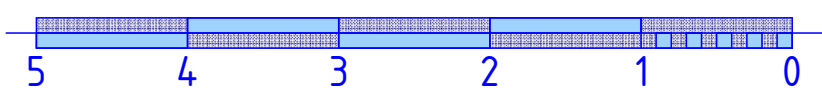

Blueprint CAD Ltd

3 Ridgeway Lowton Warrington WA3 2QL
07973 420 114 bpc12@blueyonder.co.uk

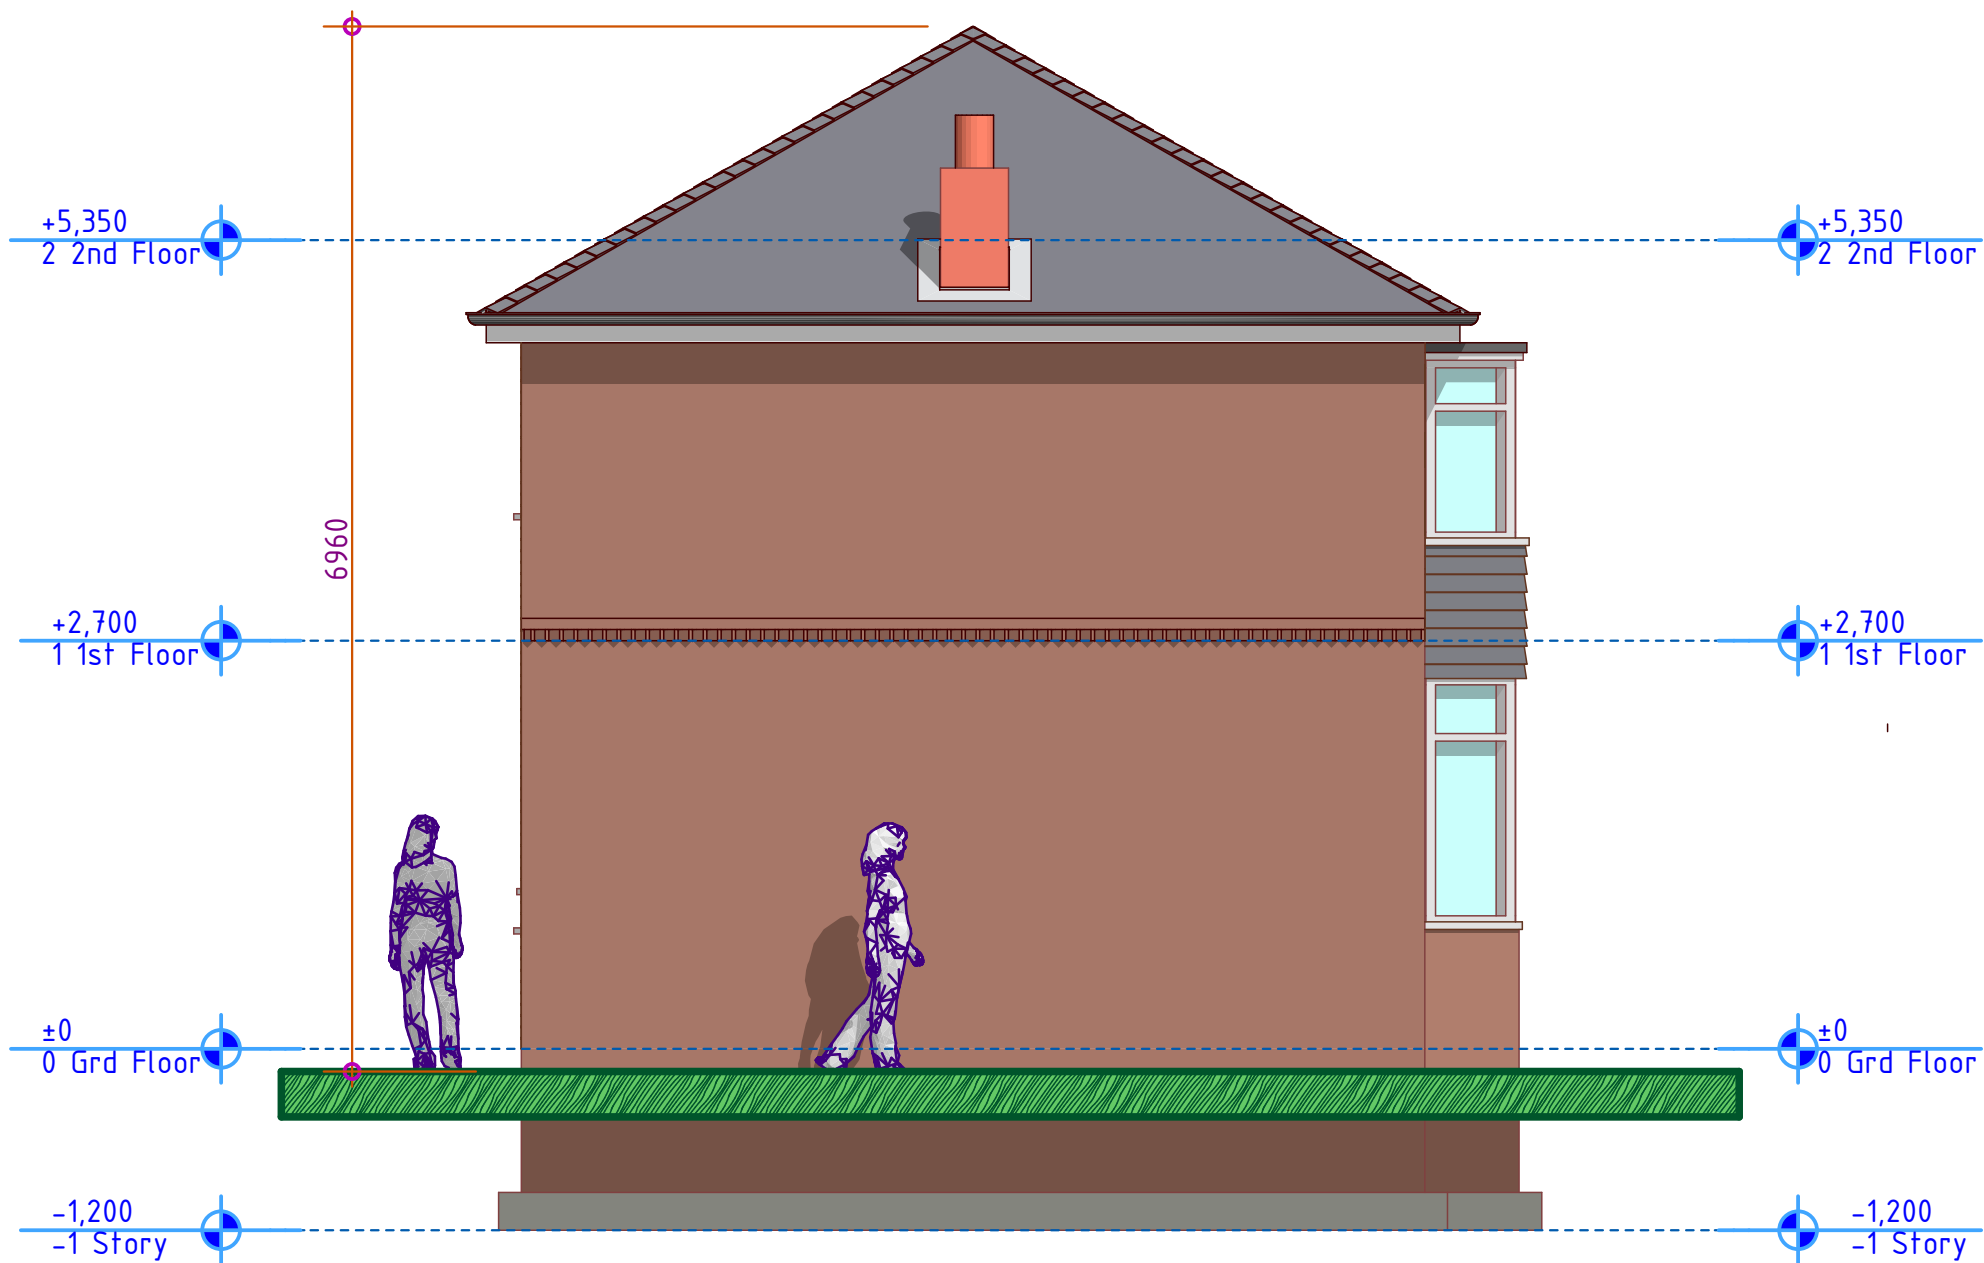


Existing Side Elevation 2

7

1:50

Brickwork & Mortar Colour

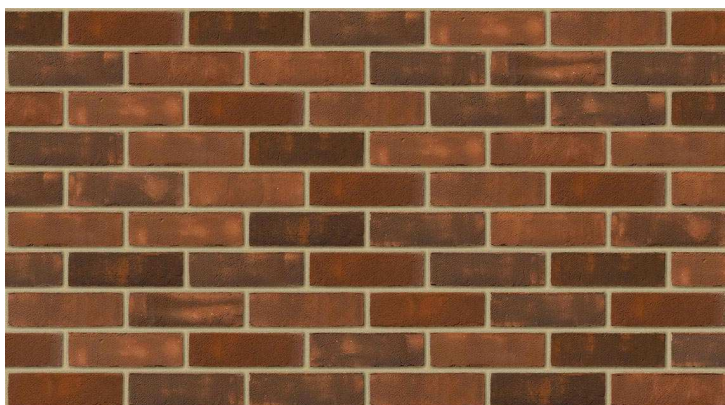

Kingscourt Country Manor
OLD ENGLISH RED - ENGELS

Marley Roof Tiles




Marley Ludlow Major
'Antique Brown'

Silicon Render Colour




2500 Chalk

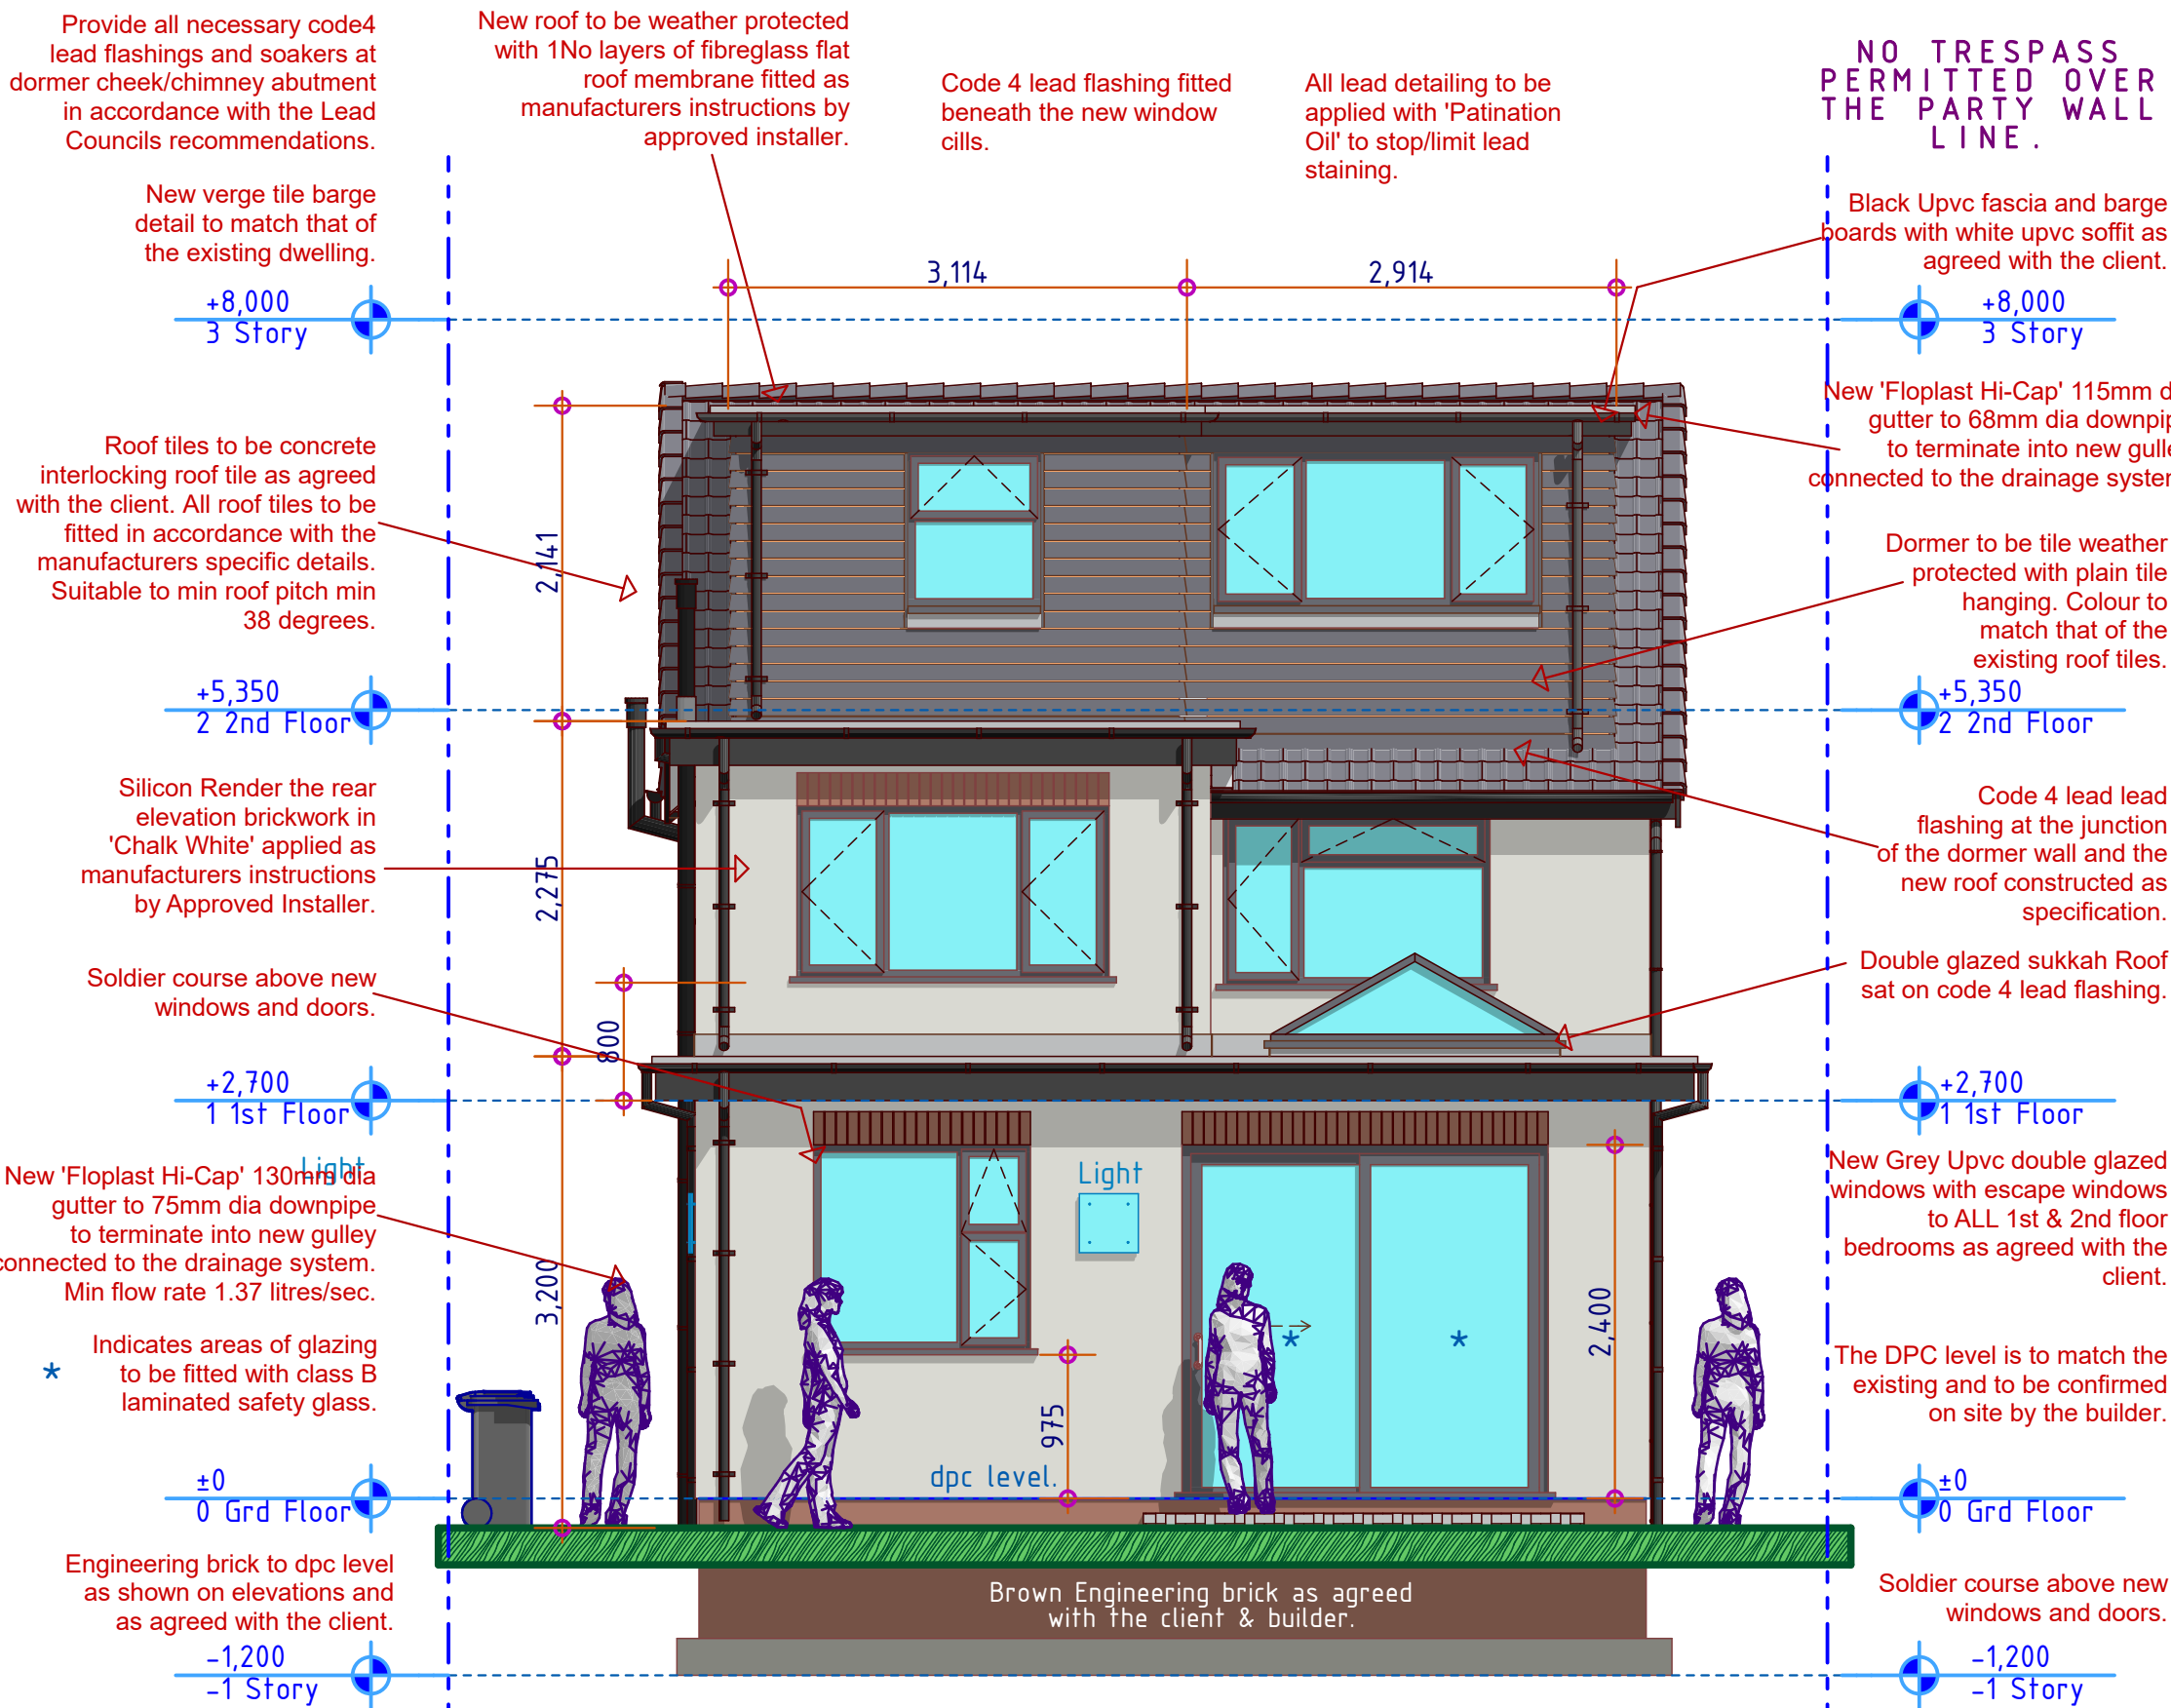

Proposed Rear Elevation

6

1:50

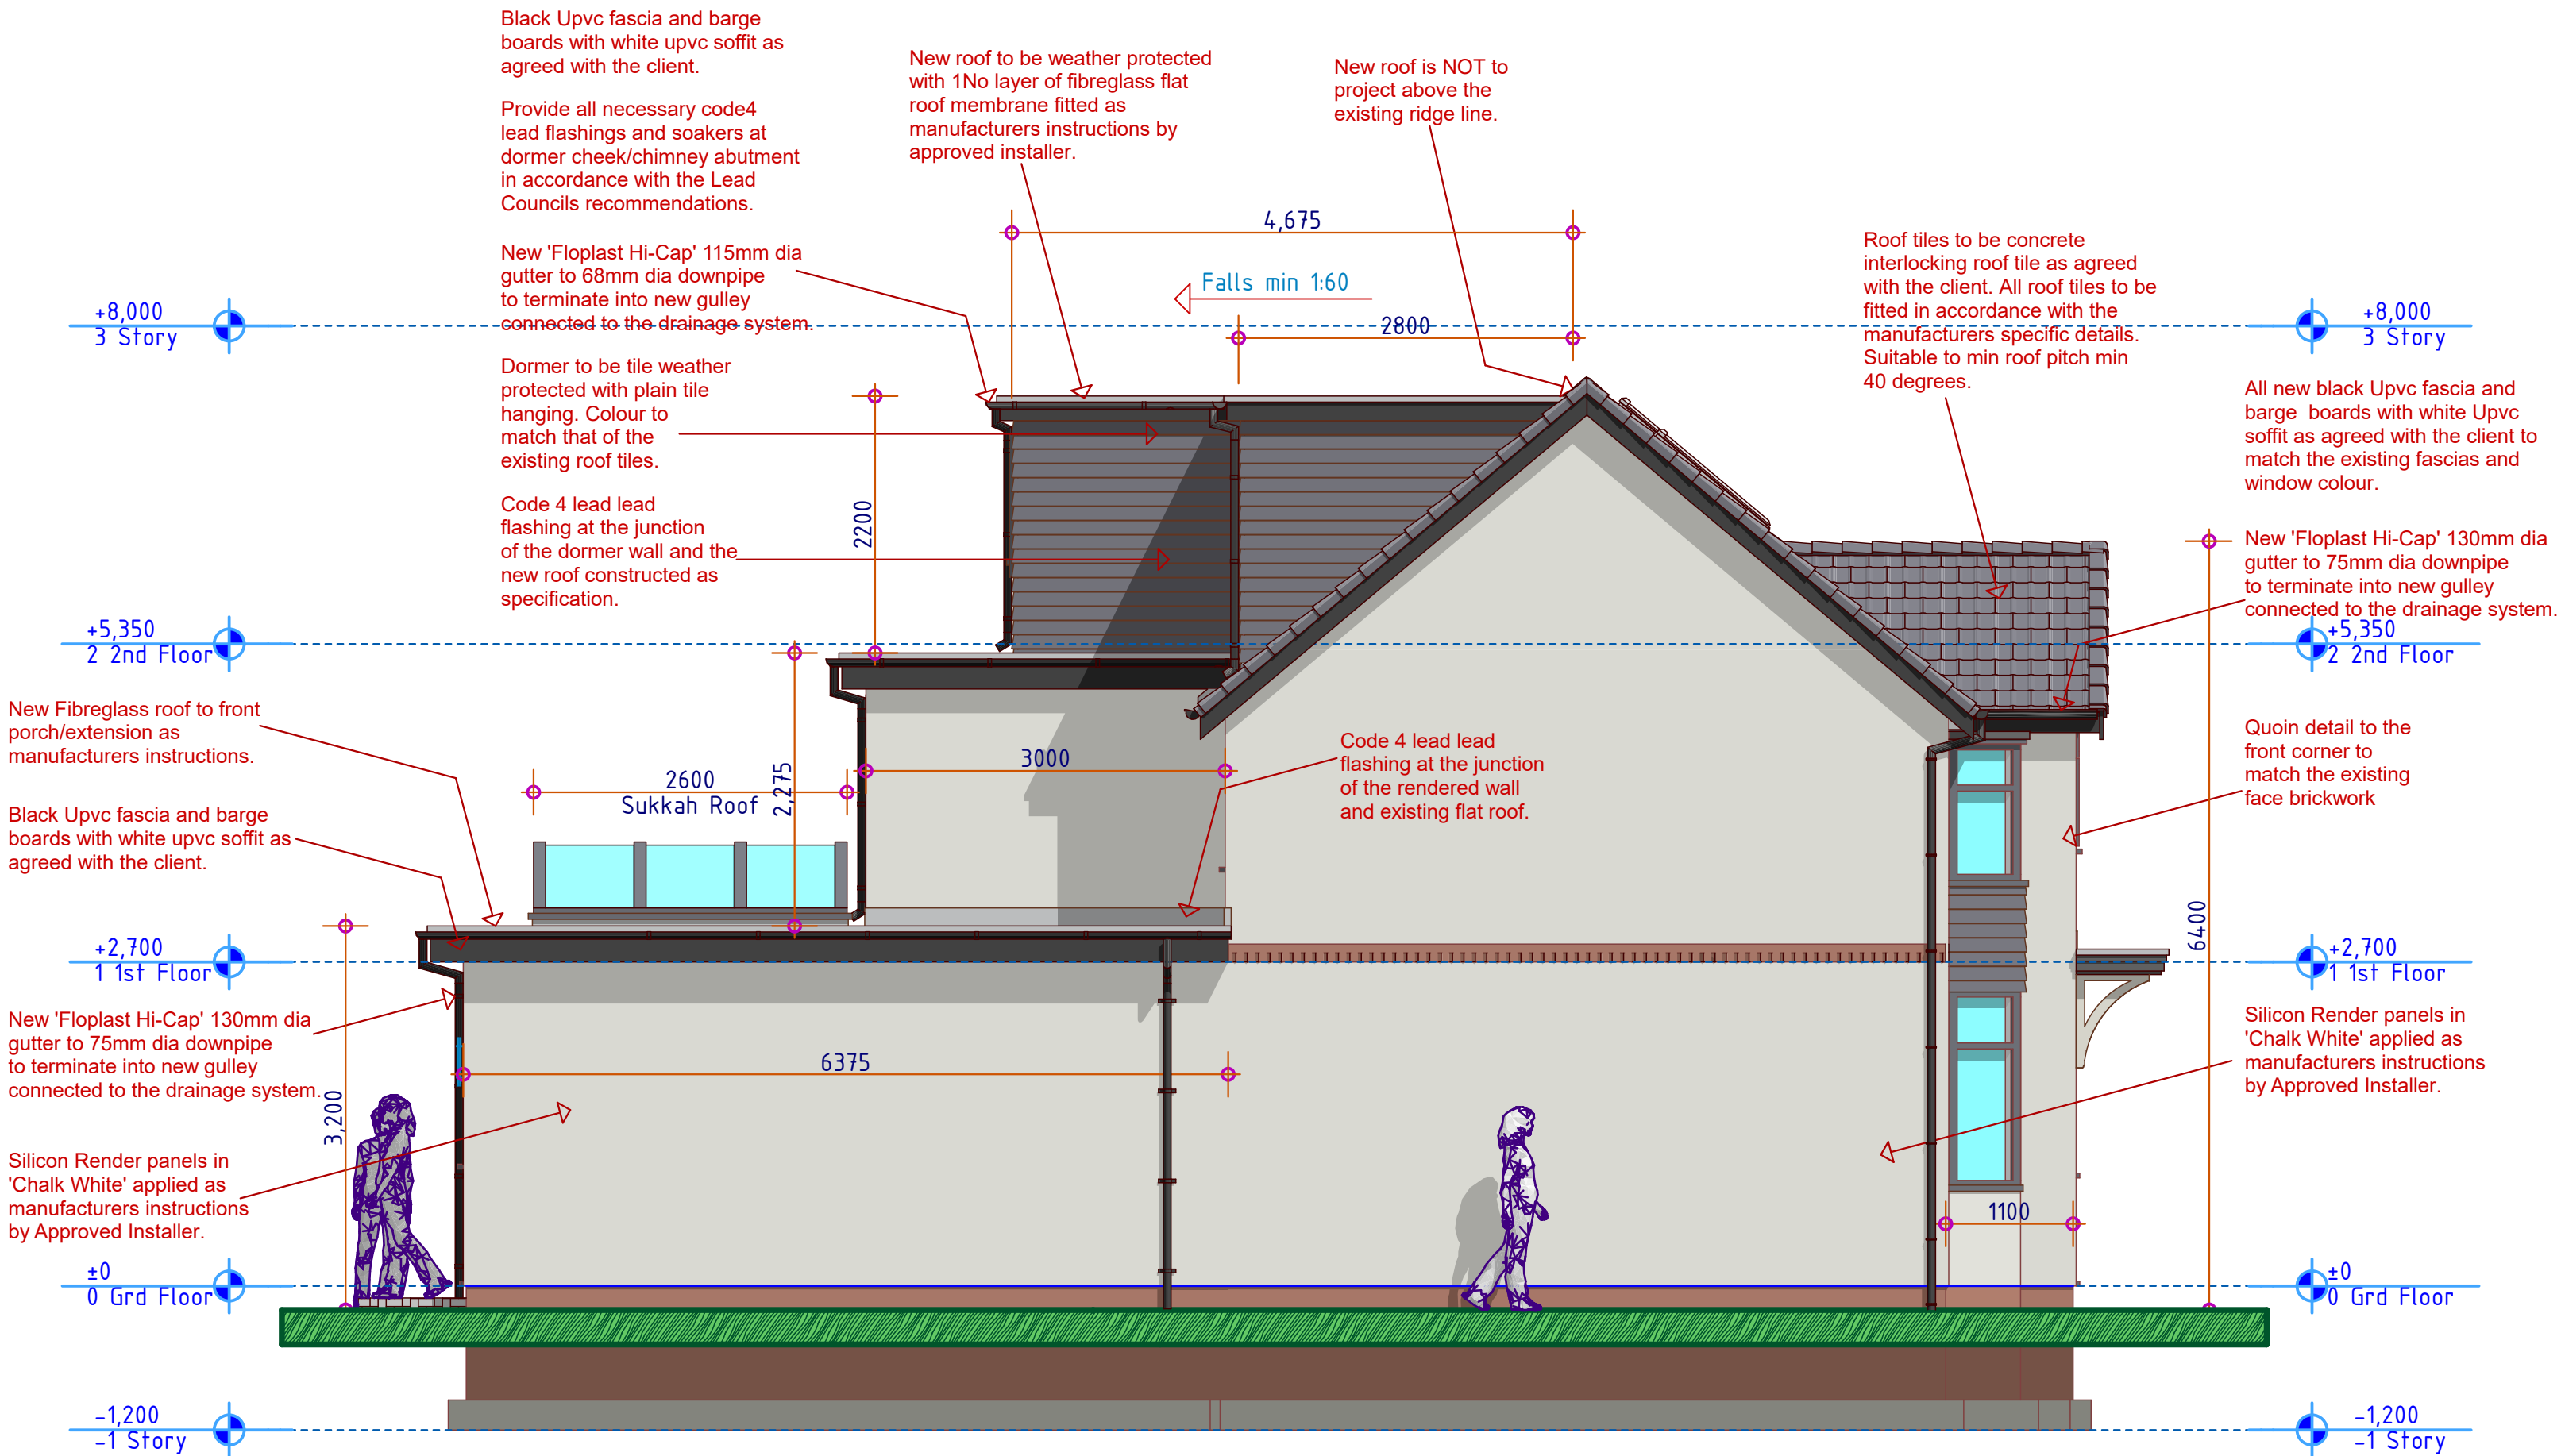

Proposed Side Elevation 2

8

1:50