


Element Key

- Site Boundary
- Ownership Boundary

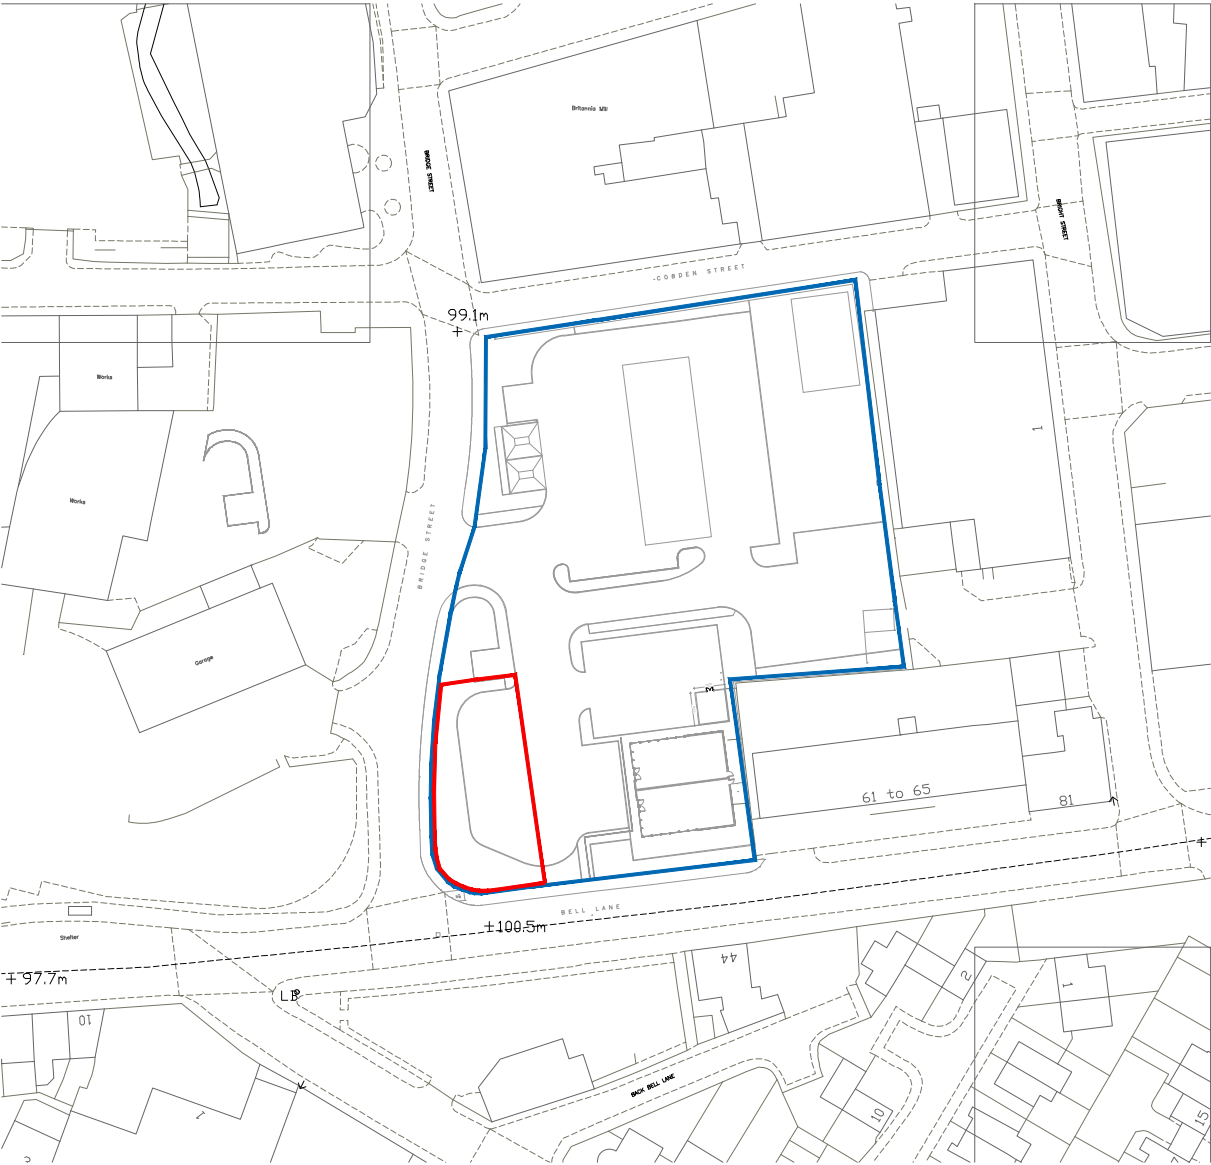


01

Location Plan

Scale 1:1250 @ A3

- General Notes:
- All site dimensions shall be verified by the Contractor on site prior to commencing any works.
- Do not scale from this drawing.
- Design intent drawing only. Construction to comply with latest building regulation requirements.
- This drawing is the property of "Studio Tashkeel Architecture Ltd." and copyright is reserved by them. The drawing is not to be copied or disclosed by or to any unauthorised persons without the prior written consent of Studio Tashkeel Architecture Ltd.

-	First Issue	29.09.2026	HP	MK
Rev	Description	Date	Dr by	App by

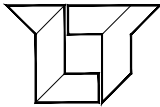

STUDIO TASHKEEL
ARCHITECTURE LTD.

1-3 Ashton Lane, Sale, M33 6WT
Manchester United Kingdom

T +44(0)161 694 6375
E info@StudioTashkeel.com
www.studiotashkeel.com

client name		
Mr Hanif Mohammed		
project		
Bell Lane		
drawing		
Location Plan		
project number		scale
24_021		1:1250 @ A3
drawing number	rev	issue status
PL005	-	Planning
This drawing is to be read in conjunction with all related drawings. All dimensions must be checked and verified on site before commencing any work or producing shop drawings.The originator should be notified immediately of any discrepancy. This drawing is copyright and remains the property of Studio Tashkeel Architecture Ltd.		