


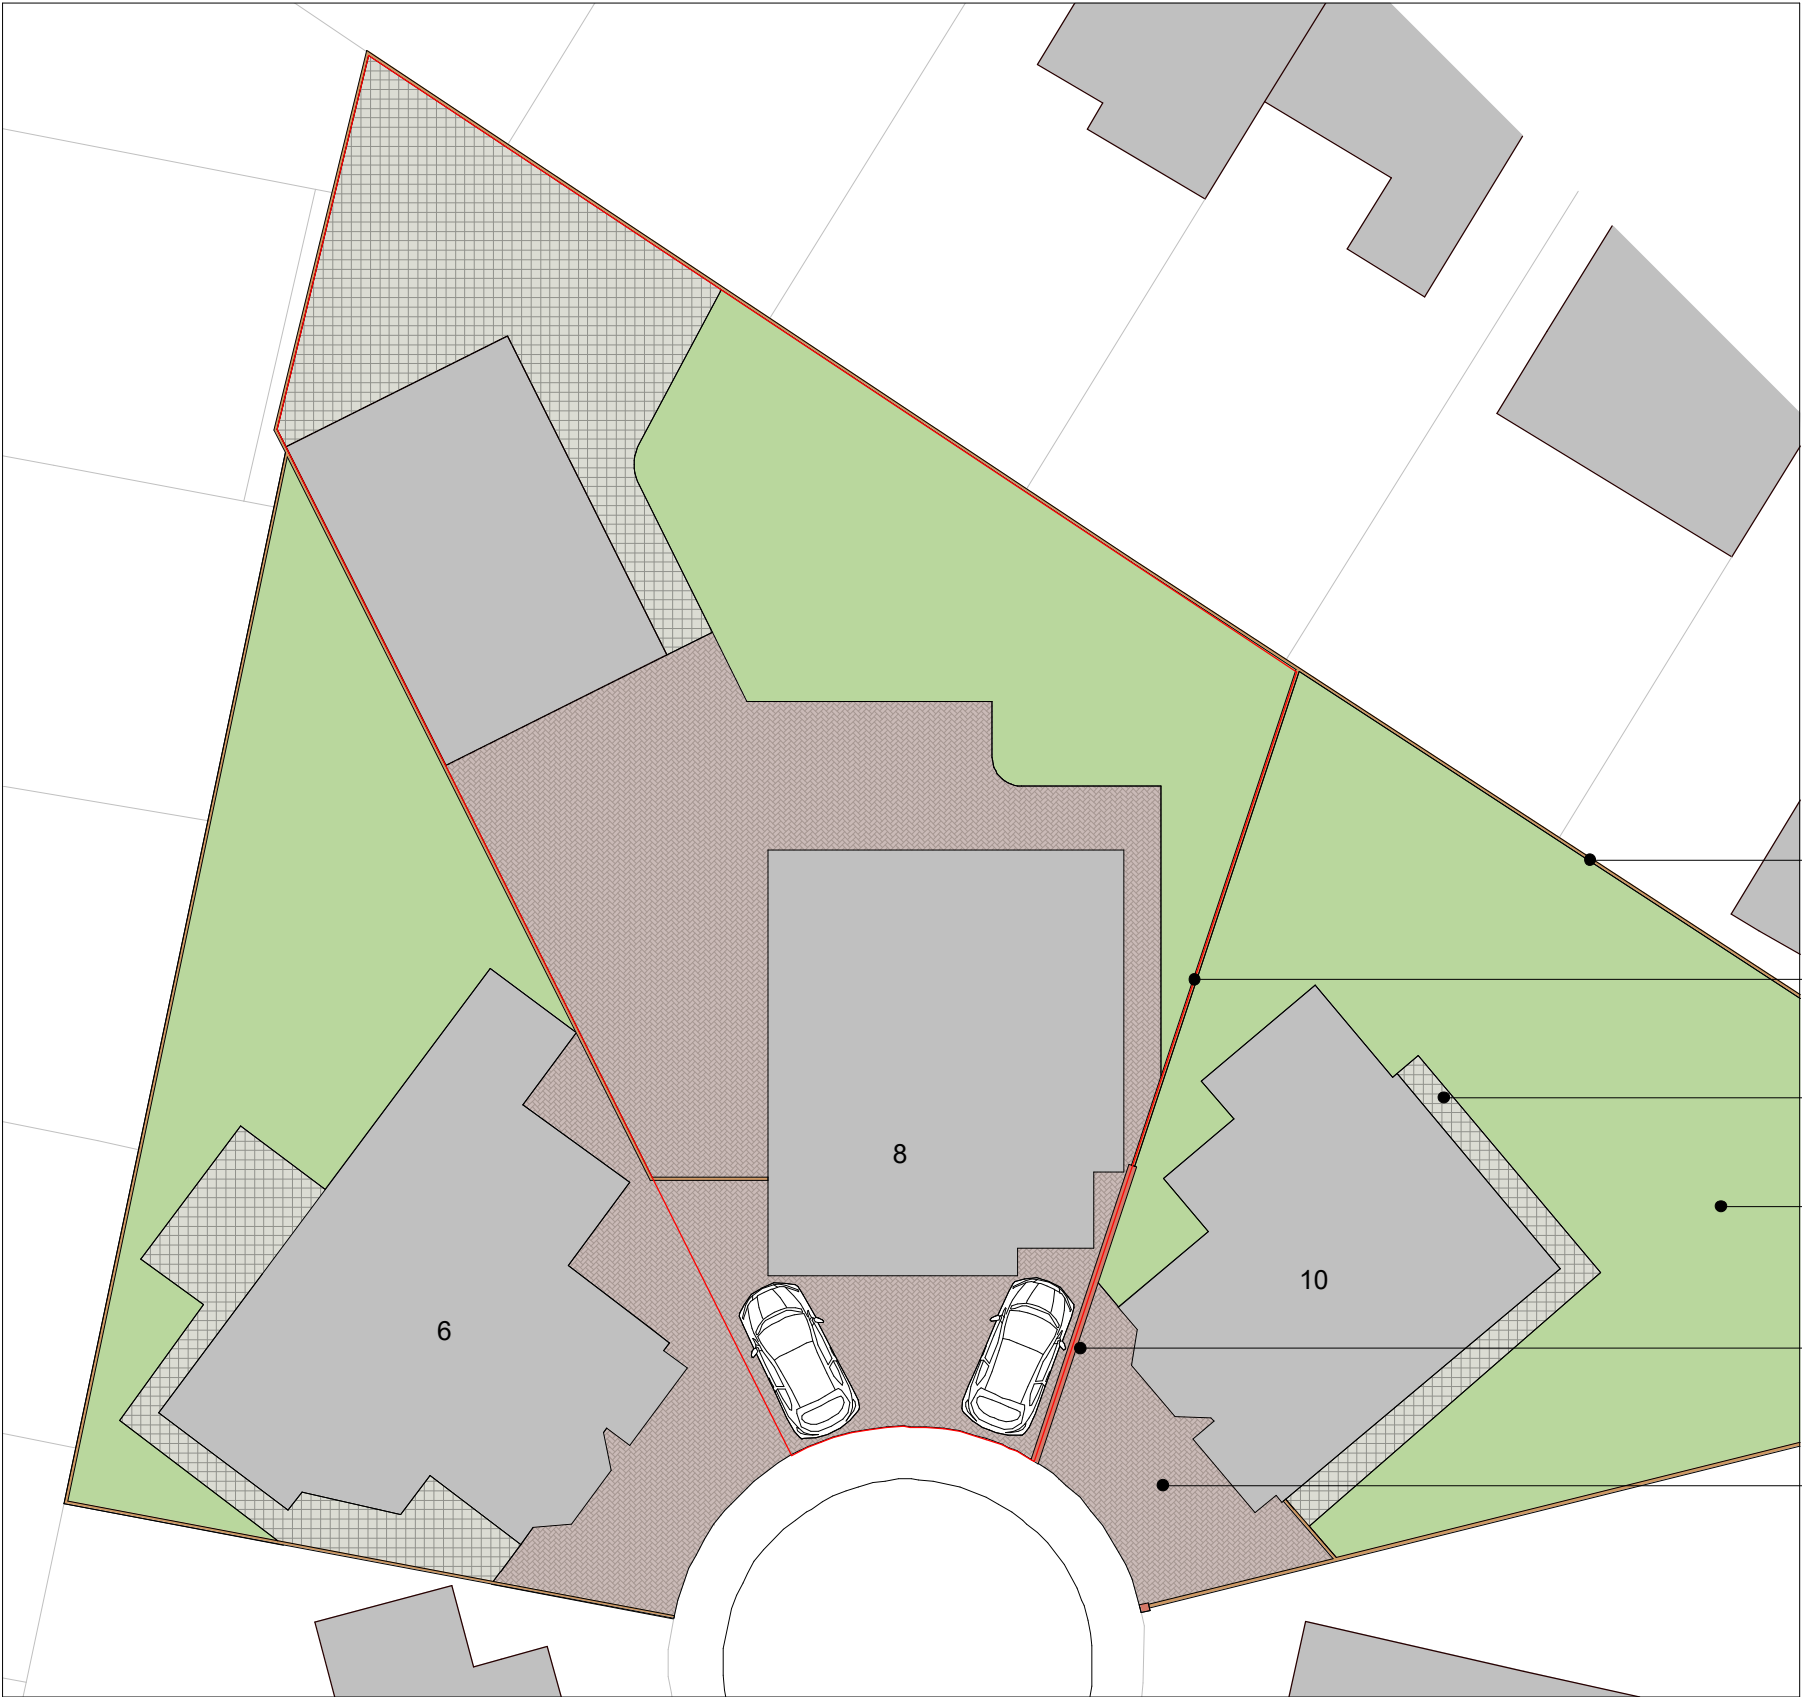

Notes - Boundaries

A Application site boundary determined using OS Data.

Legend - Boundaries

Site Boundary

Boundary Timber Fencing

Boundary Line



Flag Stone Patio

Lawn

Boundary Brick Wall

Herringbone Brick Path

1 Site - Amenity Plan Existing
1 : 200

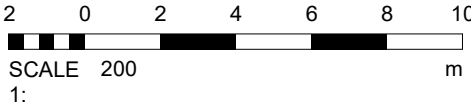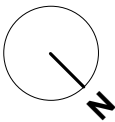

		1	Loft amendment	ER 24/06/22	
		REV	DESCRIPTION	BY DATE	
PROJECT	SCALE @ A3		DATE	DRAWN BY	
8 Dellcot Close	As indicated		28 JAN 2022	ER	
CLIENT	STATUS				
M. Moore	PLANNING				
TITLE	PROJECT NO.	DRAWING NO.	REV.		
Amenity Plan Existing	DA18164.3.	302.	1		
DA DEBTAL ARCHITECTURE www.debtal.co.uk		NOTES			
		© COPYRIGHT : ALL RIGHTS RESERVED. THIS DRAWING MUST NOT BE REPRODUCED WITHOUT PRIOR WRITTEN CONSENT. DRAWING TO BE USED FOR THE STATUS INDICATED ONLY. ALL DIMENSIONS AND SETTINGS OUT SHALL BE CHECKED AND CONFIRMED ON SITE. ANY DISCREPANCIES TO BE REPORTED TO THE DESIGNER PRIOR TO THE COMMENCEMENT OF ANY WORK. ALL WORK AND MATERIALS TO BE IN ACCORDANCE WITH CURRENT STATUTORY LEGISLATION, RELEVANT CODES OF PRACTICE AND BRITISH STANDARDS. ALL DIMENSIONS ON THIS DRAWING ARE IN MILLIMETRES (UNLESS OTHERWISE STATED).			