


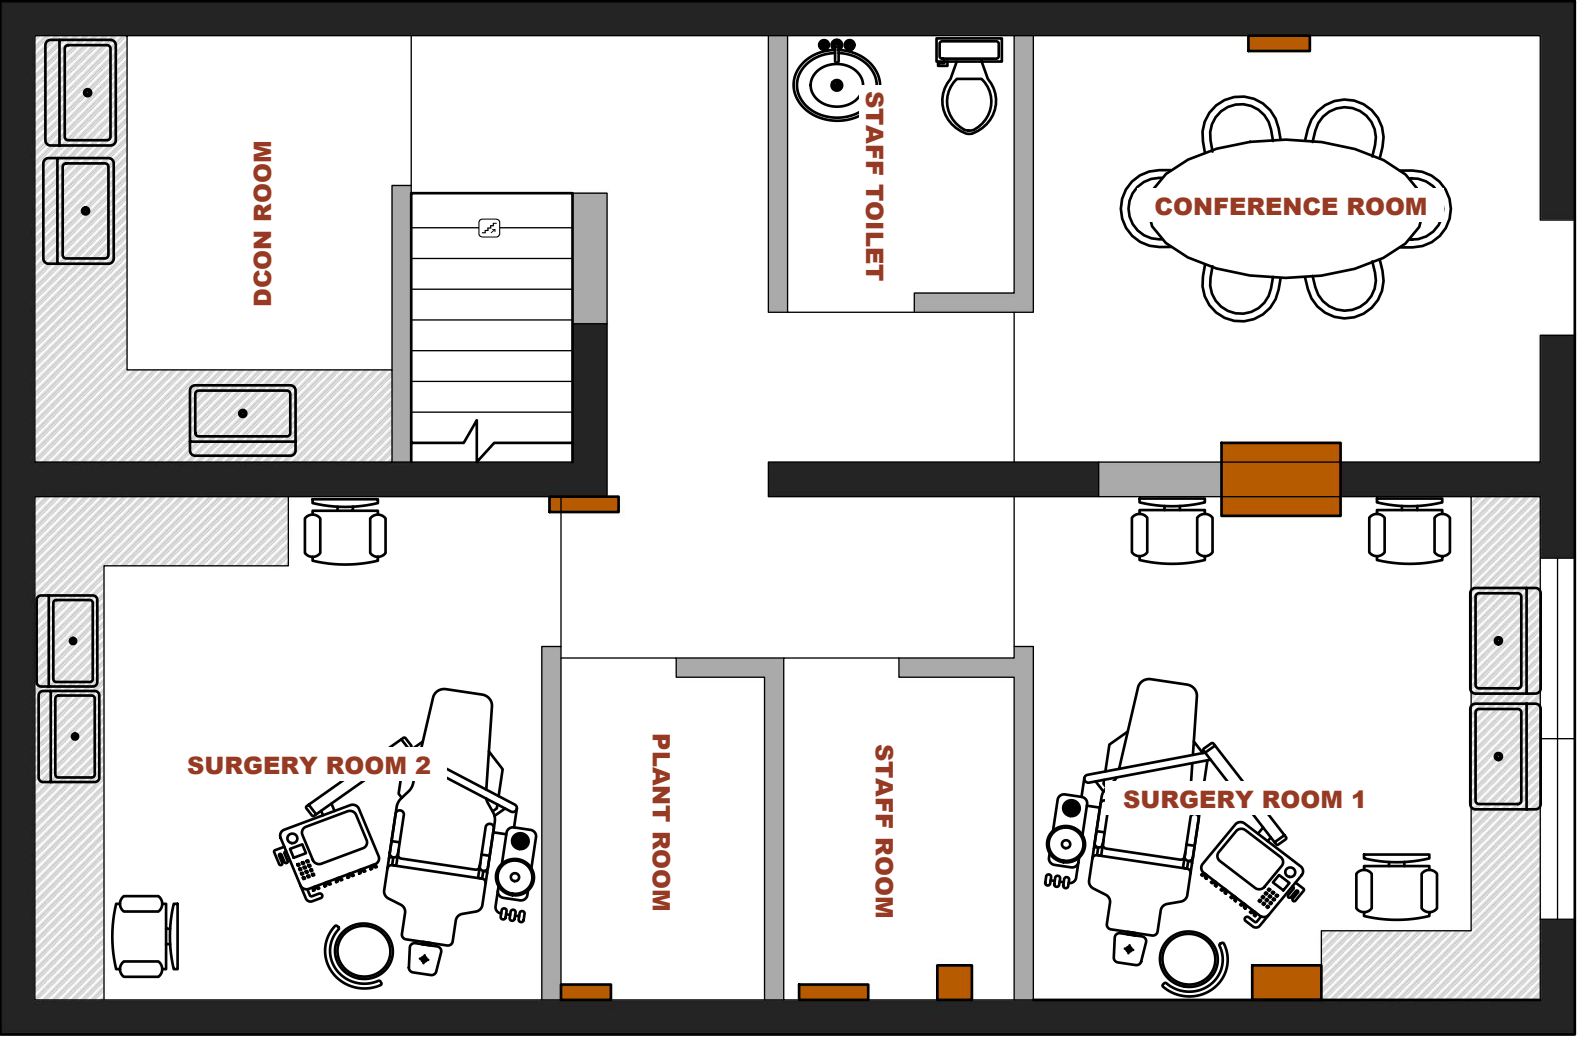

EXISTING BASEMENT PLAN



DESIGN ARCHITECTURE STYLE

This drawing is
Produced for submission to the Local Authority for approvals under the Building Regulations and Town and Country Planning Acts. Copyright Protected. Any reproduction in whole or in part is strictly forbidden. Dimensions are approximate and do not allow for building tolerance. All dimensions must be checked on site prior to work commencing. Drawings and calculations must be approved by Building Control before starting work. The owner/client is responsible for buying materials, paying for structural changes, securing the site (if demolition), and establishing boundary lines. Cee Con is not responsible for builder changes, land ownership, or searches. Any differences between drawings, dimensions, or materials must be reported to Cee Con immediately before executing the relevant works. All works must comply with the latest Building Regulations and Codes of Practice.

Client:
Mr. VIQAR ASHRAF

Site Address:
69 Sandy Ln,
Prestwich,
Manchester
M25 9PS, UK

Sheet No	CC 1
Scale	1:50

Date Created	Jan 28, 2026
Date Modified	Jul 2, 2026
Date Published	Jul 2, 2026

info@ceecon.co.uk

UK-07480410381
IND-9596 59 3090

www.ceecon.co.uk

A3