



EXISTING - Elevation 1
Scale 1:100




EXISTING - Elevation 2
Scale 1:100



EXISTING - Elevation 3
Scale 1:100



EXISTING - Elevation 4
Scale 1:100

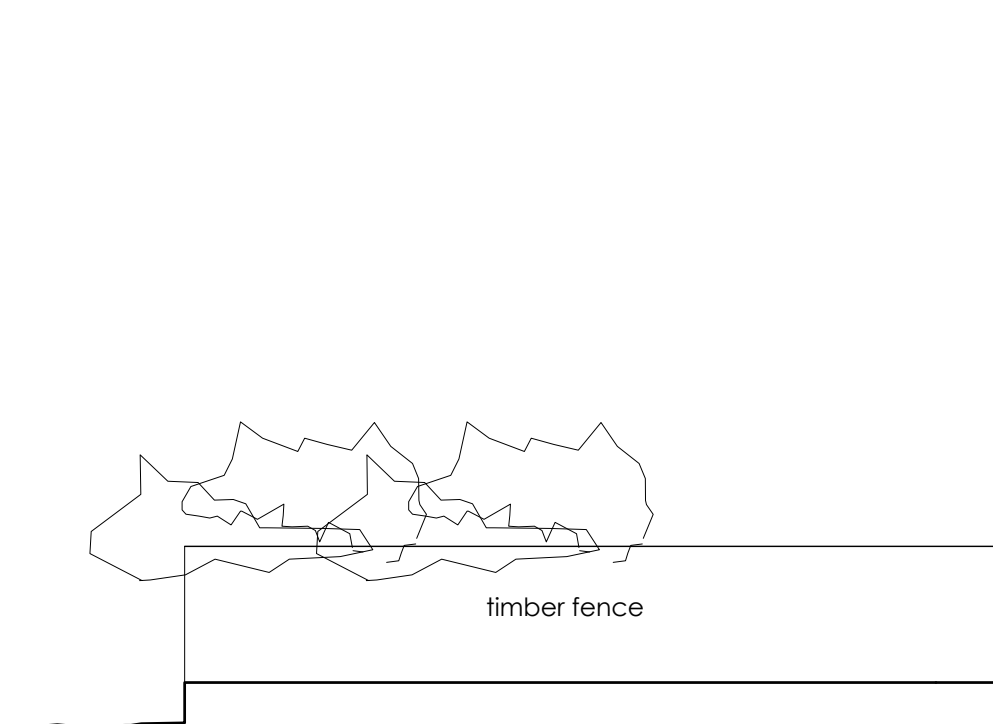

EXISTING - Elevation 5
Scale 1:100



PROPOSED - Elevation 1
Scale 1:100




PROPOSED - Elevation 2
Scale 1:100




PROPOSED - Elevation 3
Scale 1:100

Timber screens between pergola posts.
1100mm timber balustrade to open perimeter.

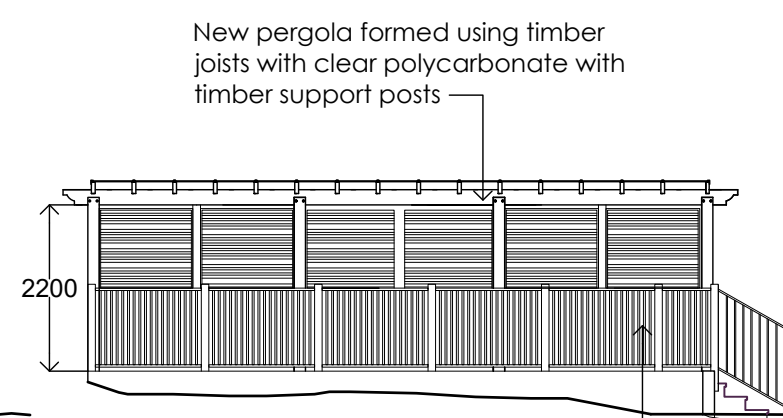


PROPOSED - Elevation 4
Scale 1:100


1100mm timber balustrade to open perimeter.

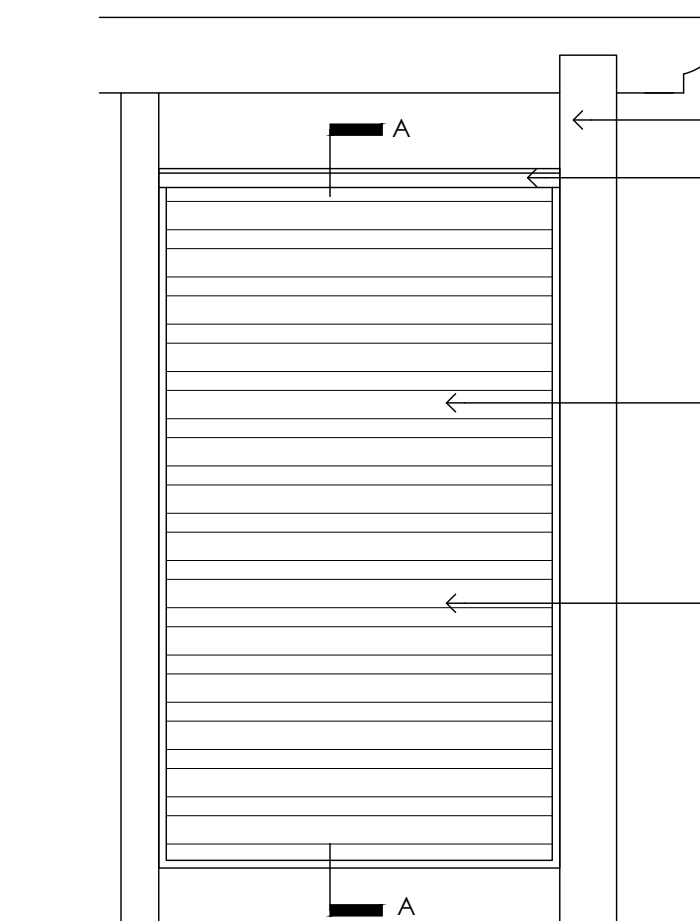


PERGOLA SCREEN ELEVATION
Scale 1:20

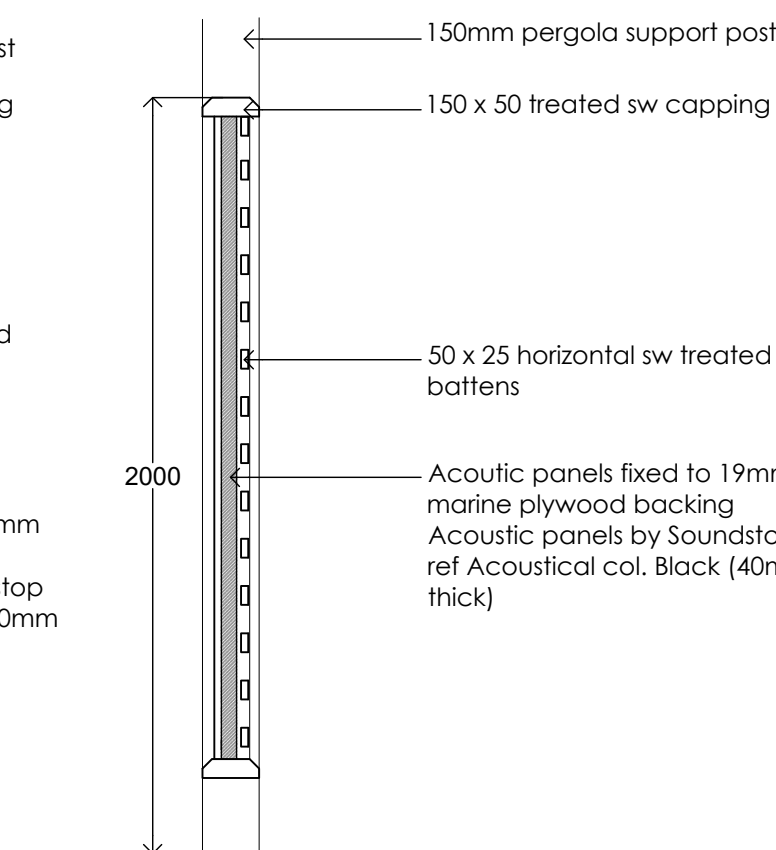

PERGOLA SCREEN SECTION A-A
Scale 1:20

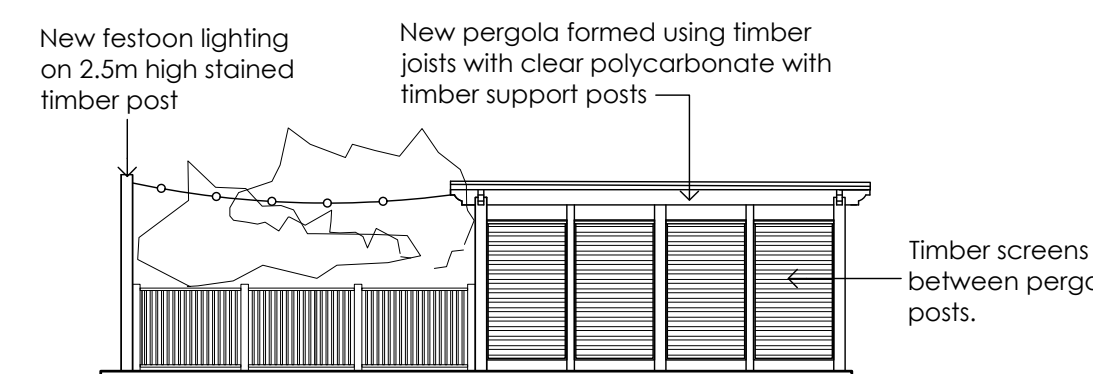

PROPOSED - Elevation 5
Scale 1:100

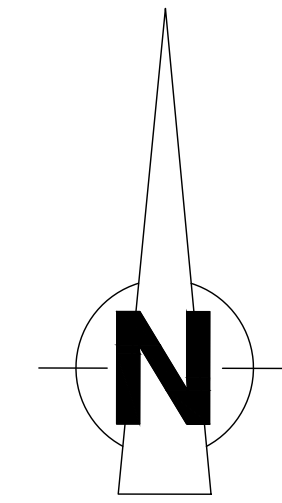


NOTES



The designs and details on this drawing are copyright and must not be reproduced without the written permission of the designer.
Contractors are to check all sizes and dimensions before setting out any site or shopwork. Any errors or discrepancies to be reported to the designer.

REVISIONS

DATE

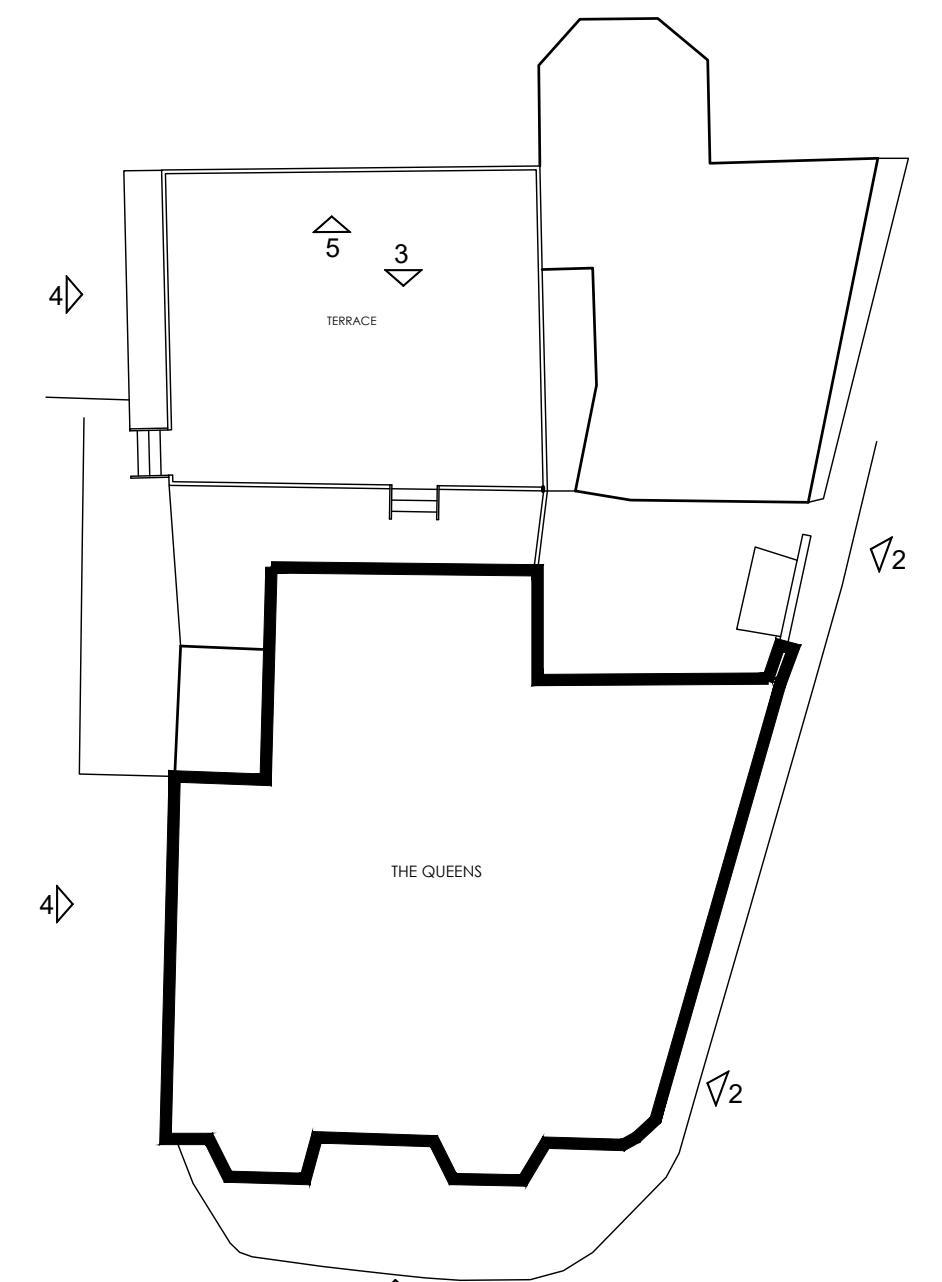

ELEVATION LOCATION PLAN

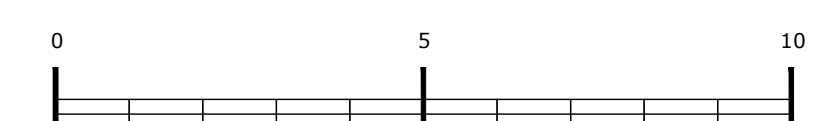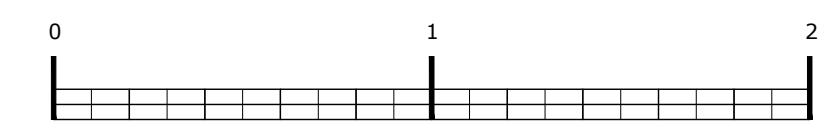

PLANNING

DRAWING DESCRIPTION

EXISTING & PROPOSED ELEVATIONS

JOB TITLE

THE QUEENS
BRADLEY FOLD
BOLTON BL2 6RA

CLIENT

DANIEL THWAITES

DRAWN BY

CP

SCALE

1:100 / 1:20 @ A1

DATE

FEB 2026

DRAWING NO.

2277 - 05

REVISION

CHECKED

John Dixon & Associates Ltd
Unit 209
Chambers Business Centre
Chapel Road
Oldham
OL8 4QQ

TEL : 0161 682 0964
E-MAIL : info@johndixon.co.uk
WEB : www.jda-design.com

