



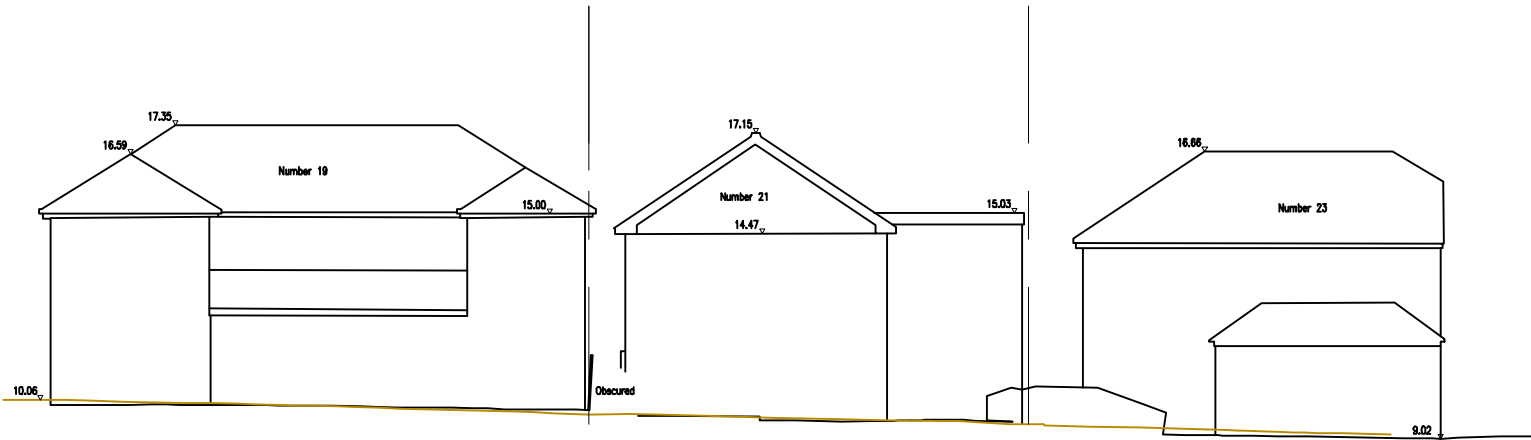

Existing Street Scene Elevation

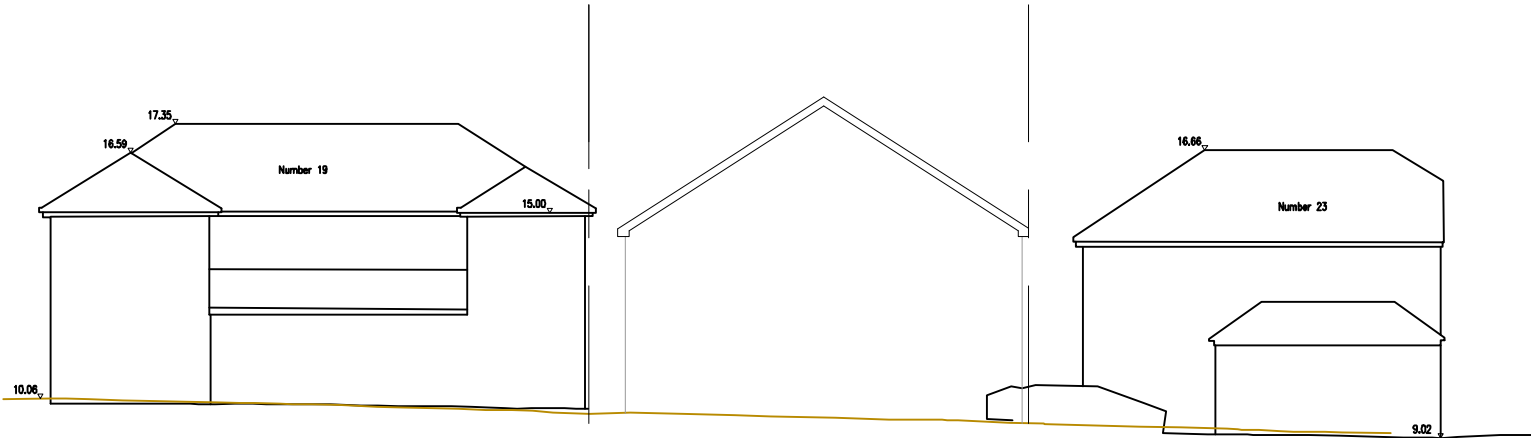

Proposed Street Scene Elevation



ARCHITECTURE

www.m1architecture.co.uk
T:0161 327 2011
M:07506237914

Home extension

21 Hillingdon Road Whitefield M45 7QQ

2171

07.

Street Scene Elevations

1:200@A3

Existing & Proposed