


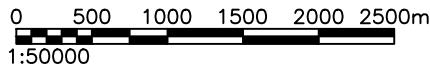




SITE LOCATION

(Scale 1:50000)

Based upon Ordnance Survey map extract
with the permission of the Controller of
His Majesty's Stationery Office.
Crown copyright.
Licence No. 100020449




SITE PHOTOGRAPH

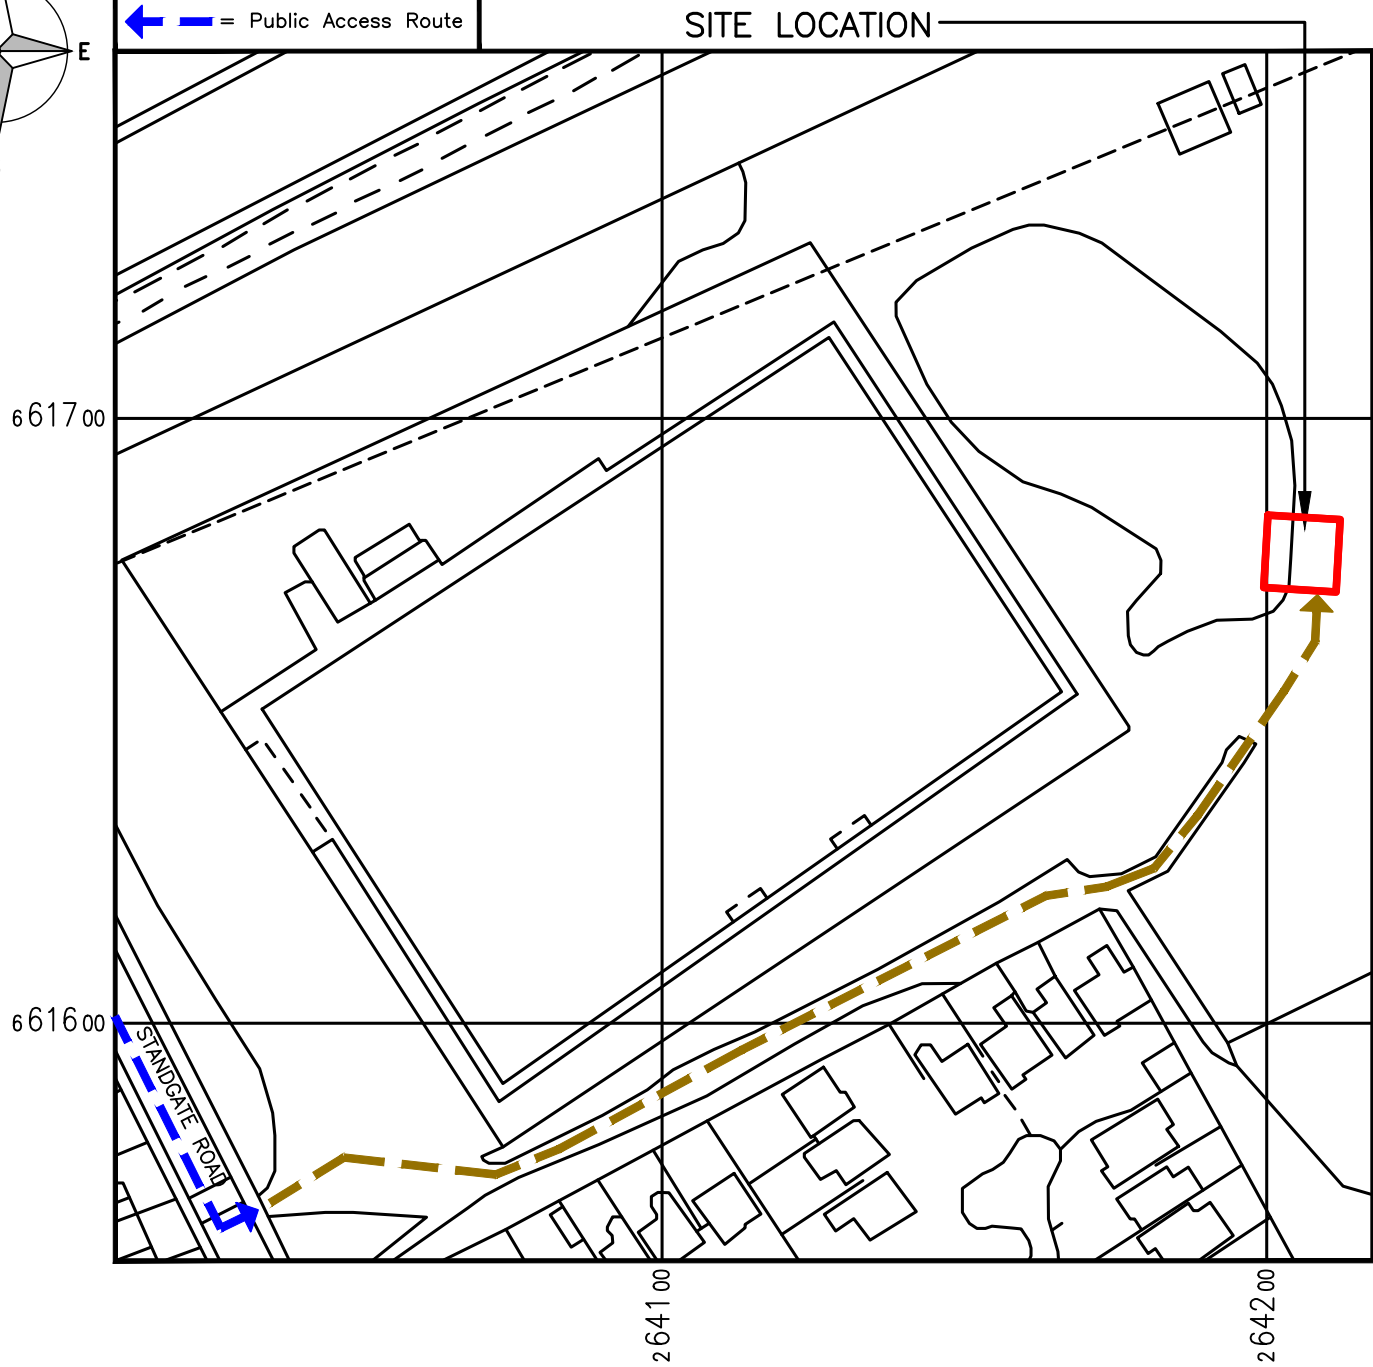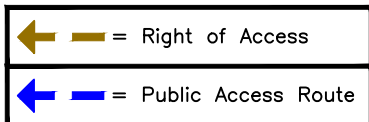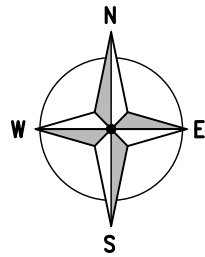

DETAILED SITE LOCATION

(Scale 1:1250)

Based upon Ordnance Survey map extract
with the permission of the Controller of
His Majesty's Stationery Office.
Crown copyright.
Licence No. 100020449

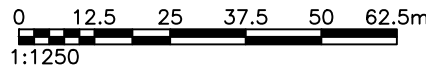

ALL DIMENSIONS ARE IN mm UNLESS NOTED OTHERWISE

N.G.R | E:382106 | N:405378

DIRECTIONS TO SITE: Head north-east on M62. At junction 12, exit onto M60 towards Leeds/Bolton/Ring Rd. At junction 17, take the A56 exit to Whitefield/prestwich. At the roundabout, take the 1st exit onto Bury New Rd/A56. Turn right onto Clyde Ave. Turn left onto Hardman's Rd. Keep left to stay on Hardman's Rd. Turn right onto Bury Old Rd/A665. Turn left onto Thatch Leach Ln. At the roundabout, take the 2nd exit onto Sandgate Rd. Turn left. Restricted-usage road. Destination will be on the left

WHAT3WORDS LOCATION REFS:


1. VMO2 COMPOUND:
CLOUD.HERDS.FLOOD
2. ACCESS POINT FROM MAIN ROAD:
PERSON.SWEAT.FINAL

NOTES:

B	AMENDMENT	MG	MW	20.01.25
A	PLANNING ISSUE	CCD	MW	23.10.24
REV	MODIFICATION	BY	CH	DATE



WHP Telecoms Ltd
Faraday Court
401 Faraday Street
Birchwood Park
Warrington WA3 6GA
Tel: 01925 424100 Fax: 01925 424101
e-mail: info@whptelecoms.com

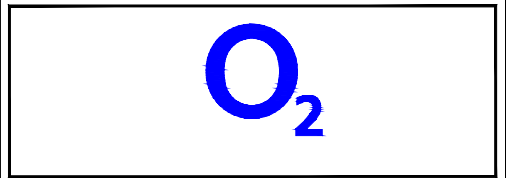

Cell Name	Opt.
PRESTWICH HEYS FC	-

Cell ID No				
CSID	—	VF	✓	VMO2
30770800	—		025342	
Project No.	—	N/A	—	N/A
E367040	—		—	

Site Address / Contact Details
SANDGATE ROAD WHITEFIELD GREATER MANCHESTER M45 6NT

Drawing Title:					SITE LOCATION MAPS						
Purpose of issue:				PLANNING				Dwg Rev:			
Drawing Number:				100				B			
Surveyed By:			WHP			Original Sheet Size:		A3		Pack Issue:	
Drawn:		Date:		Checked:		Date:		B			
CCD		23.10.24		MW		23.10.24					