



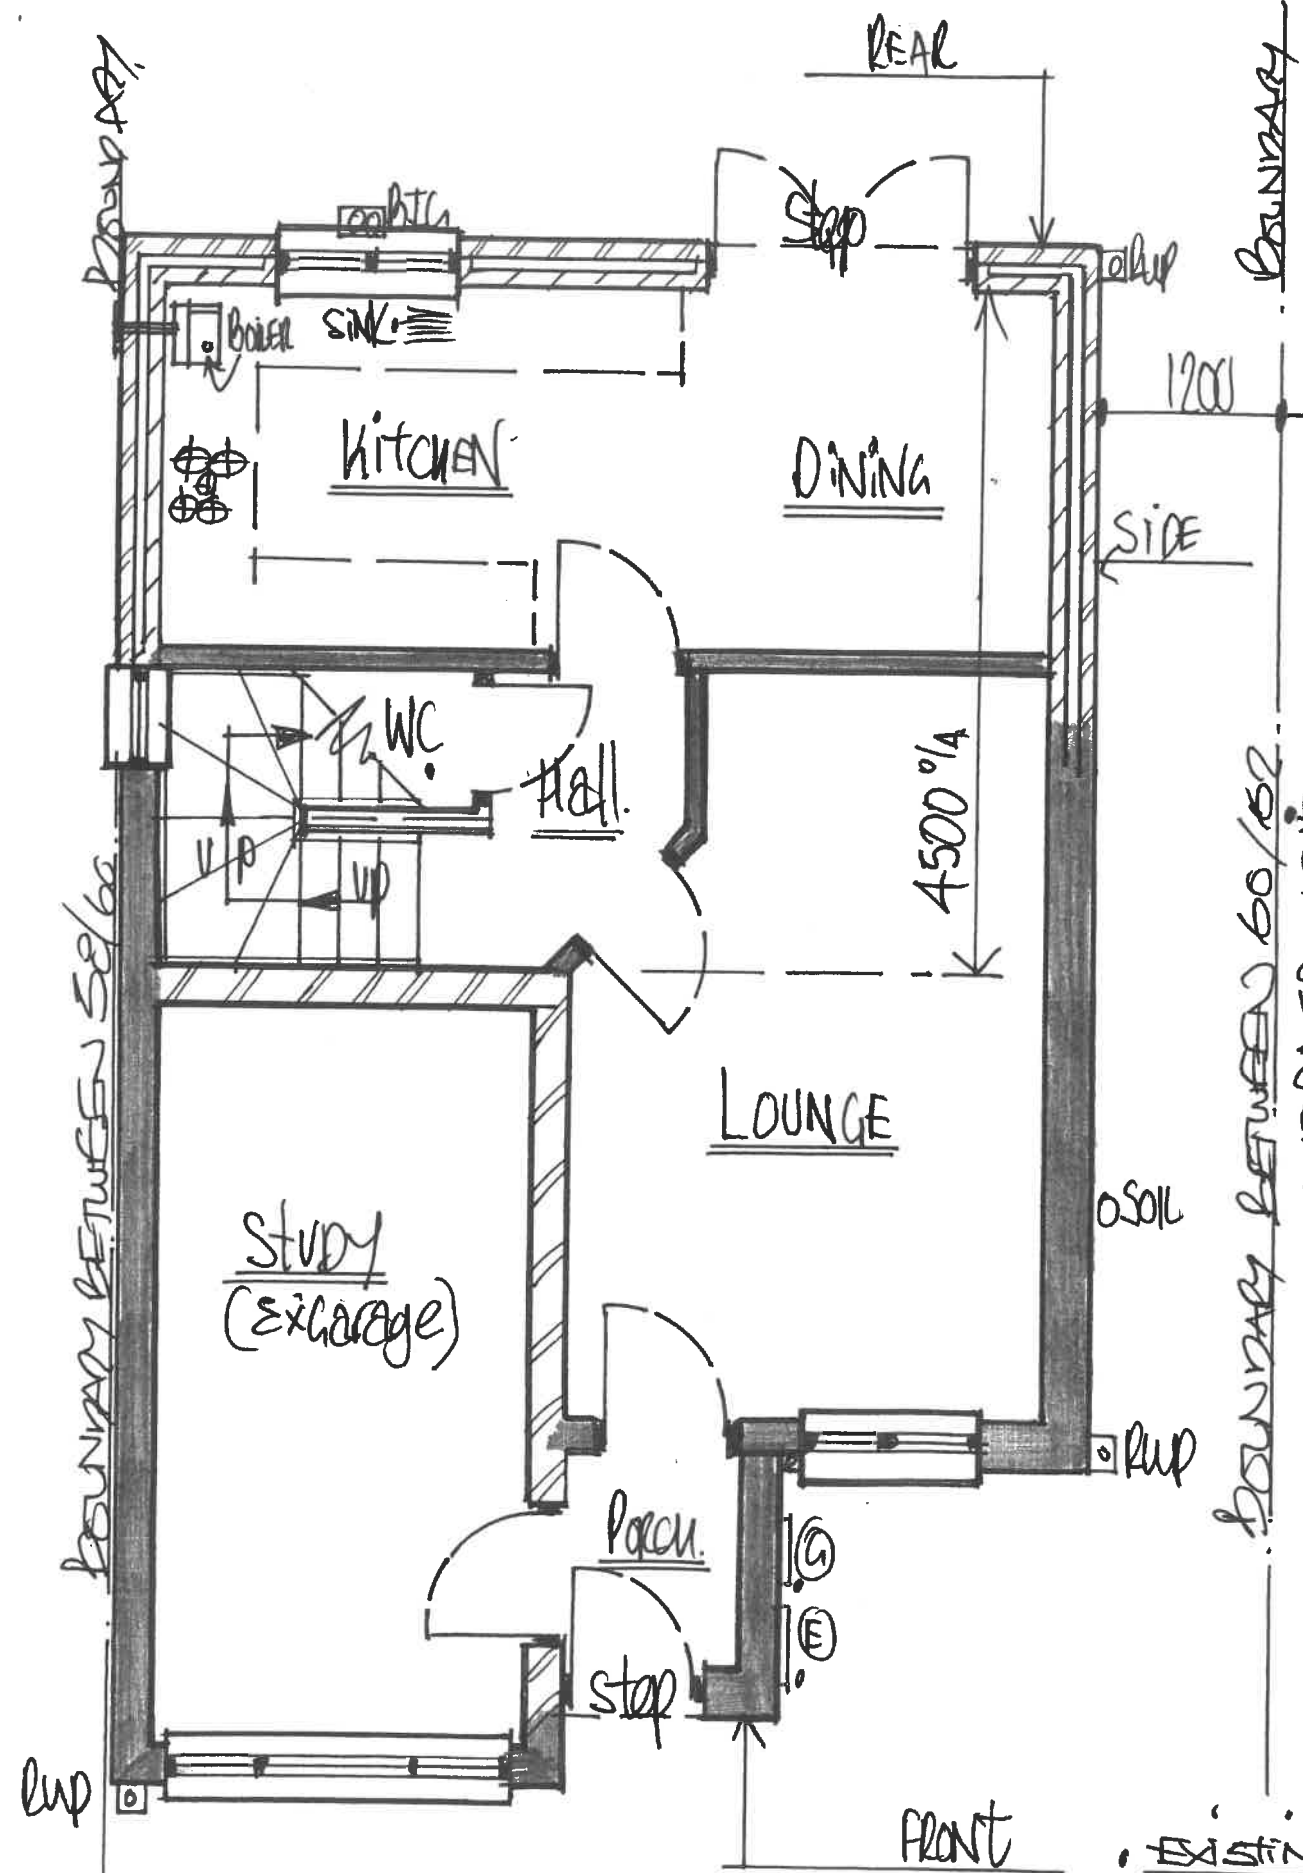

1:50 EXISTING "GROUND FLOOR" PLAN.

HOT/COLD WATER FEED DIRECT TO CFW ARE LOCATED TO Airing cupboard RAISED UP 700 OFF 1st FLOOR LEVELS!!

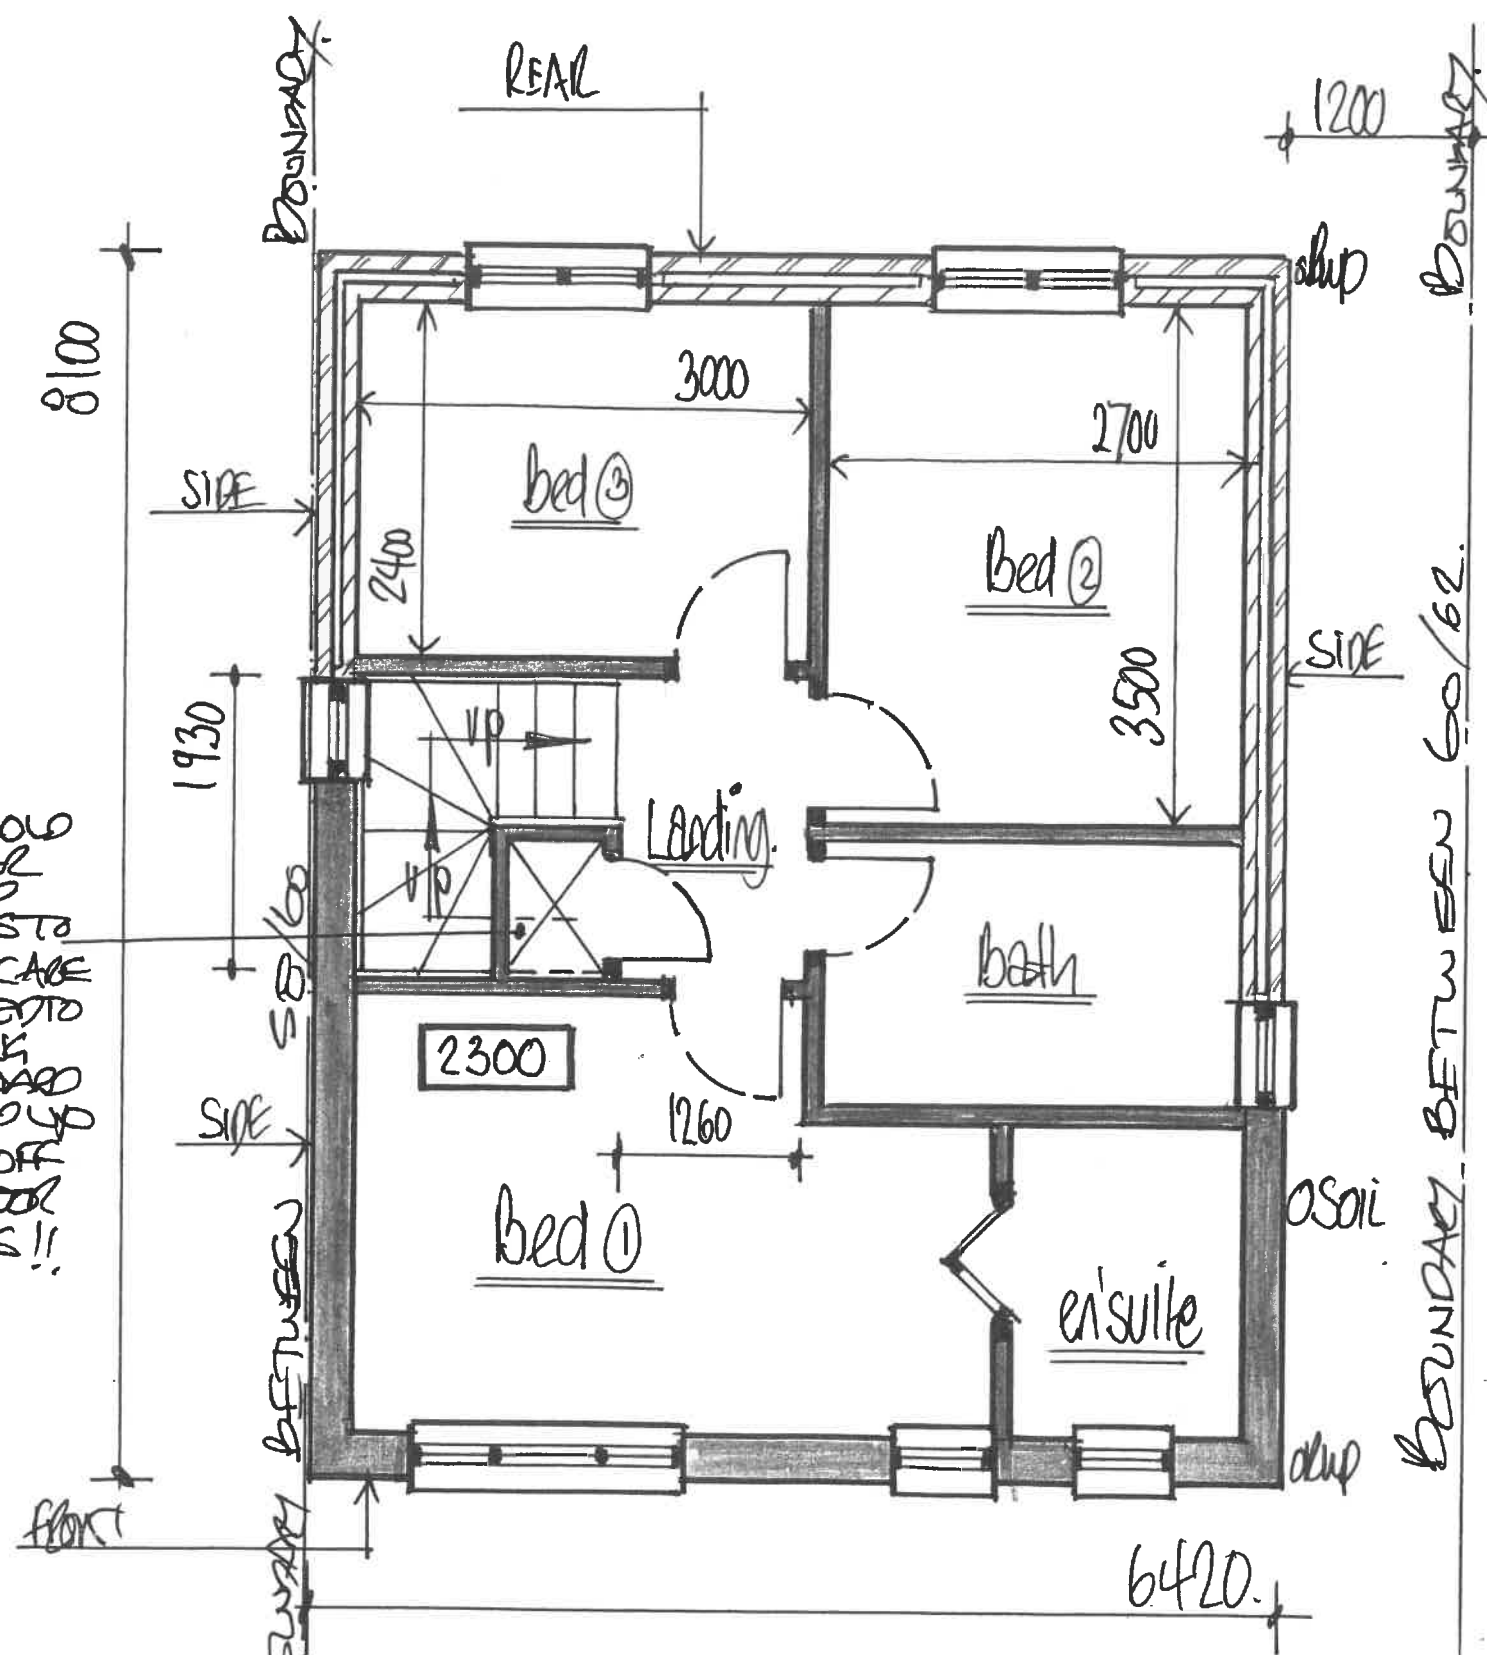

1:50 EXISTING "1st FLOOR" PLAN

EXISTING STAIRS FROM 1st TO 2ND FLOORS.

13 RISERS IN TOTAL @ 200 = 2600.9A.

4 STRAIGHT FLIGHT TO BOTTOM OF HALL

4 + TO TOP OVER CFW

5 ON WINDERS TO CABLE END etc

D R G N^o:

4