


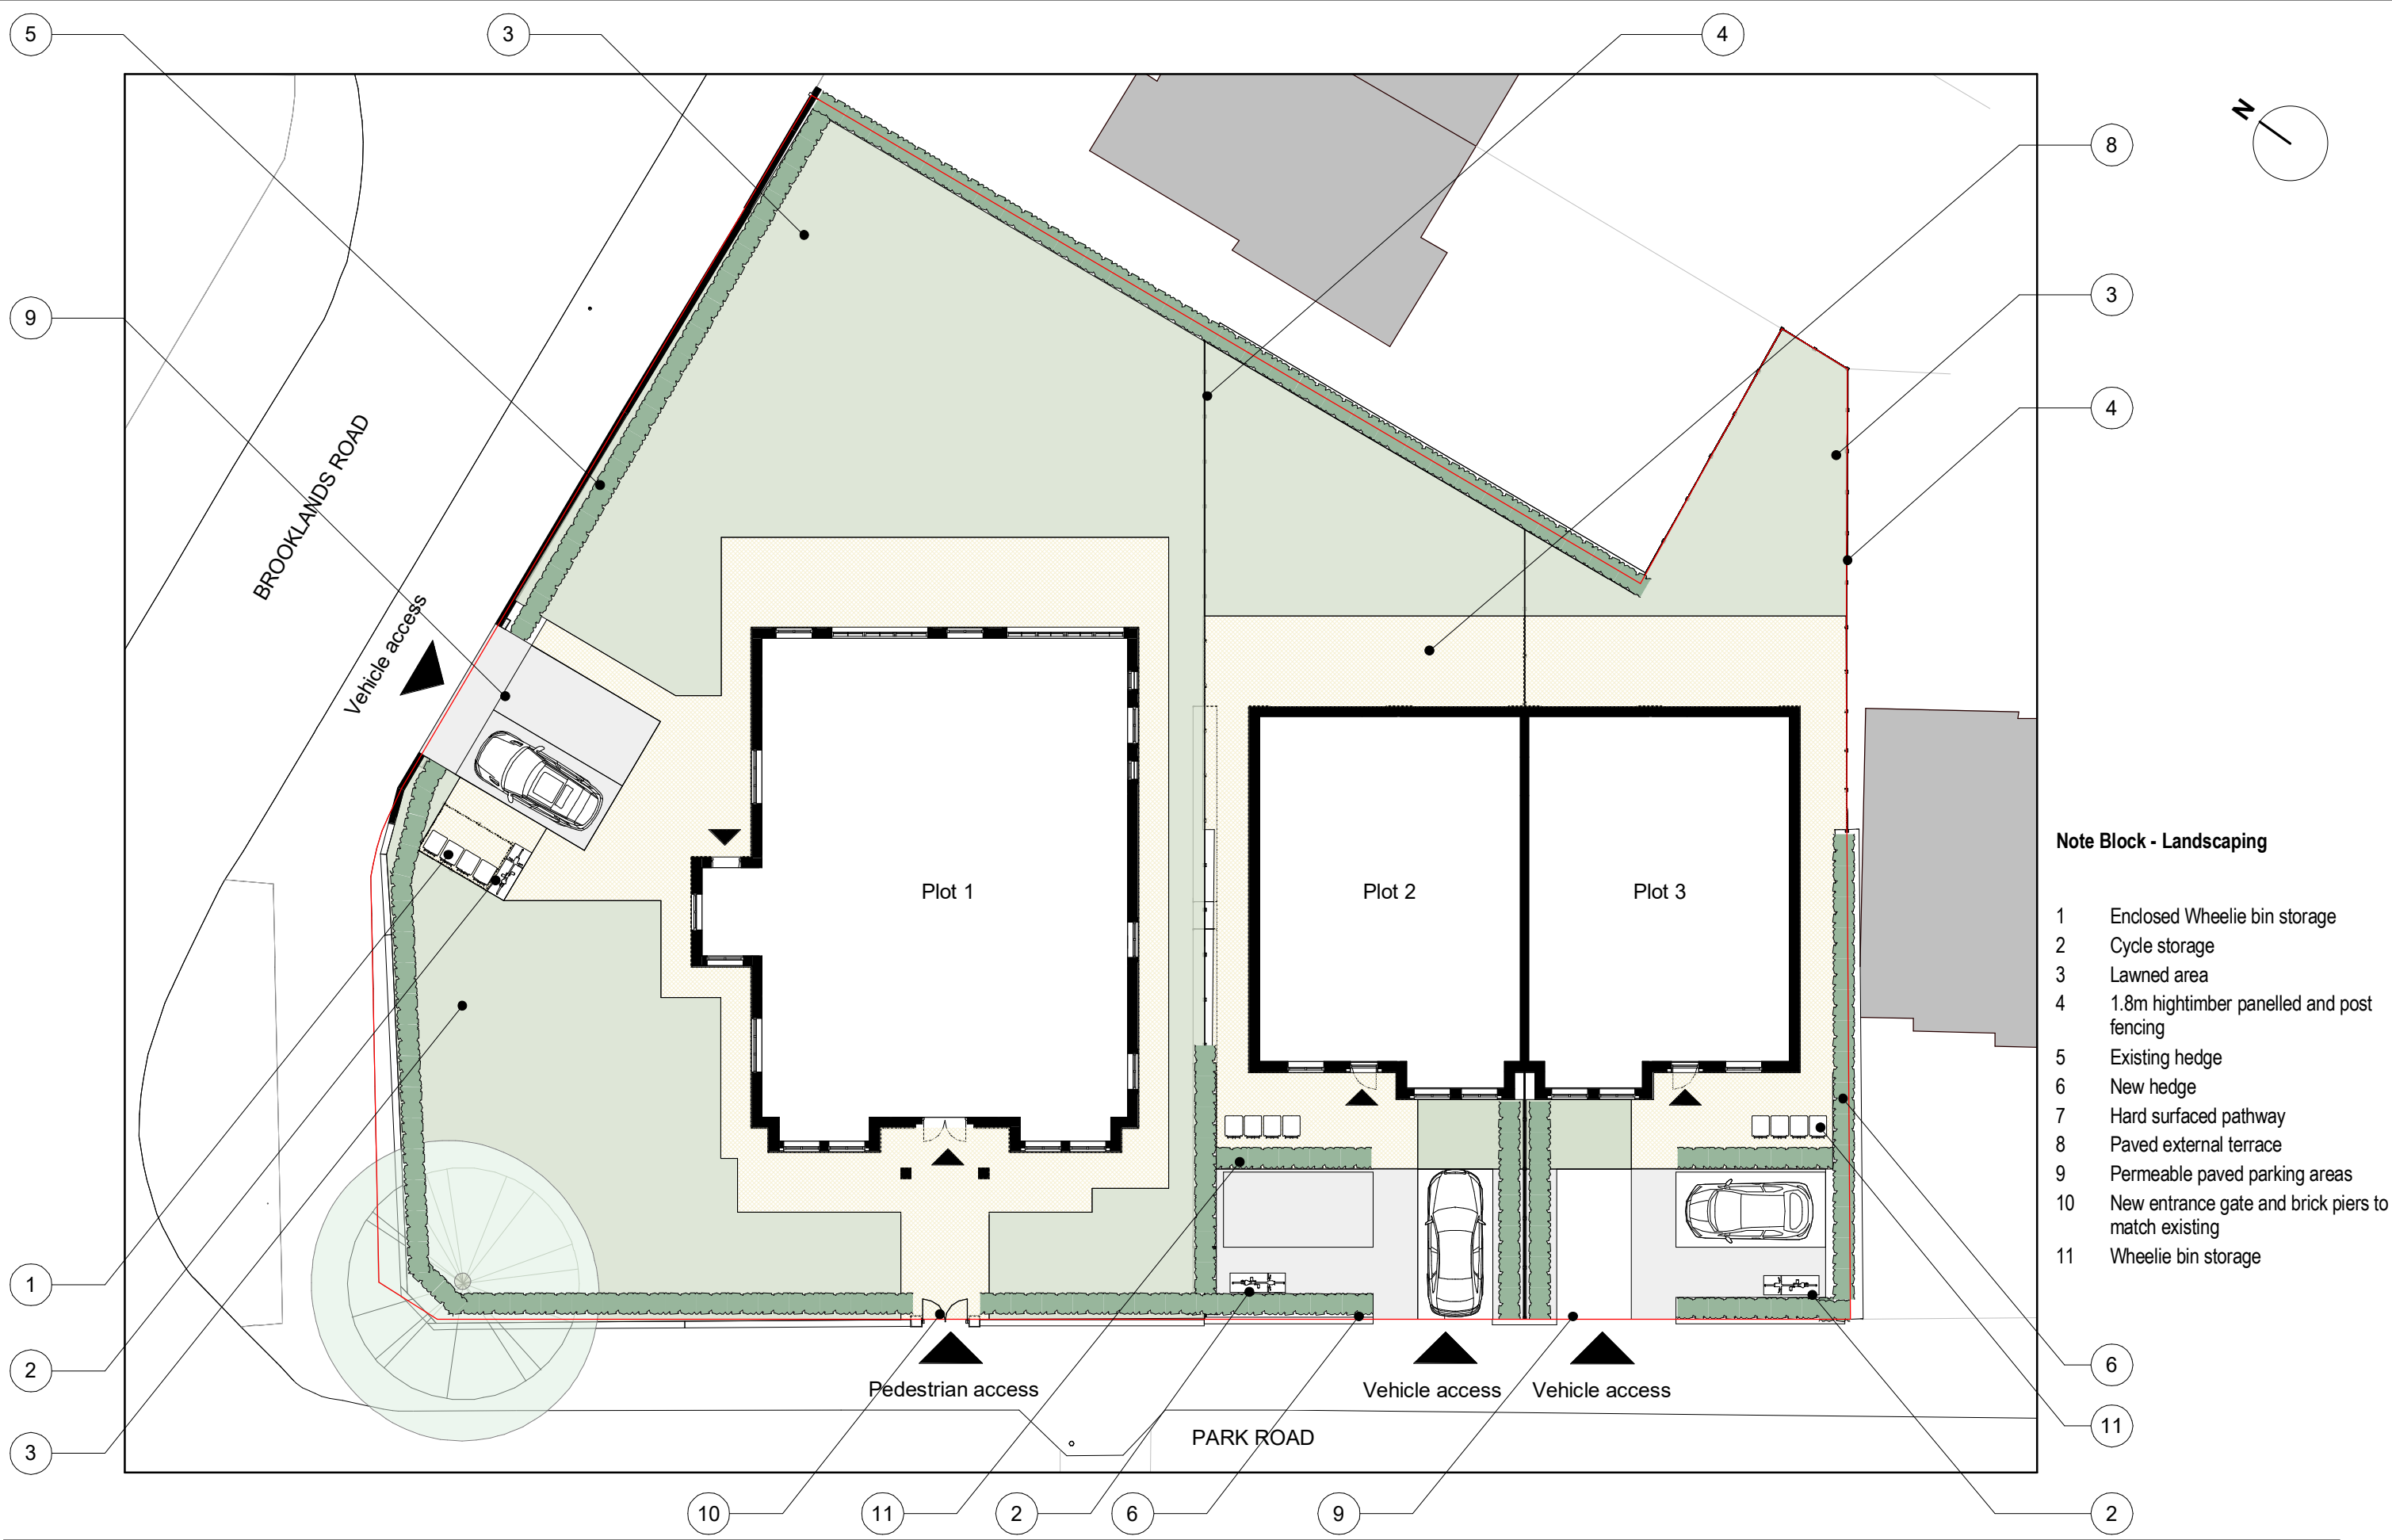

- Note Block - Landscaping**
- 1 Enclosed Wheelie bin storage
 - 2 Cycle storage
 - 3 Lawned area
 - 4 1.8m hightimber panelled and post fencing
 - 5 Existing hedge
 - 6 New hedge
 - 7 Hard surfaced pathway
 - 8 Paved external terrace
 - 9 Permeable paved parking areas
 - 10 New entrance gate and brick piers to match existing
 - 11 Wheelie bin storage