


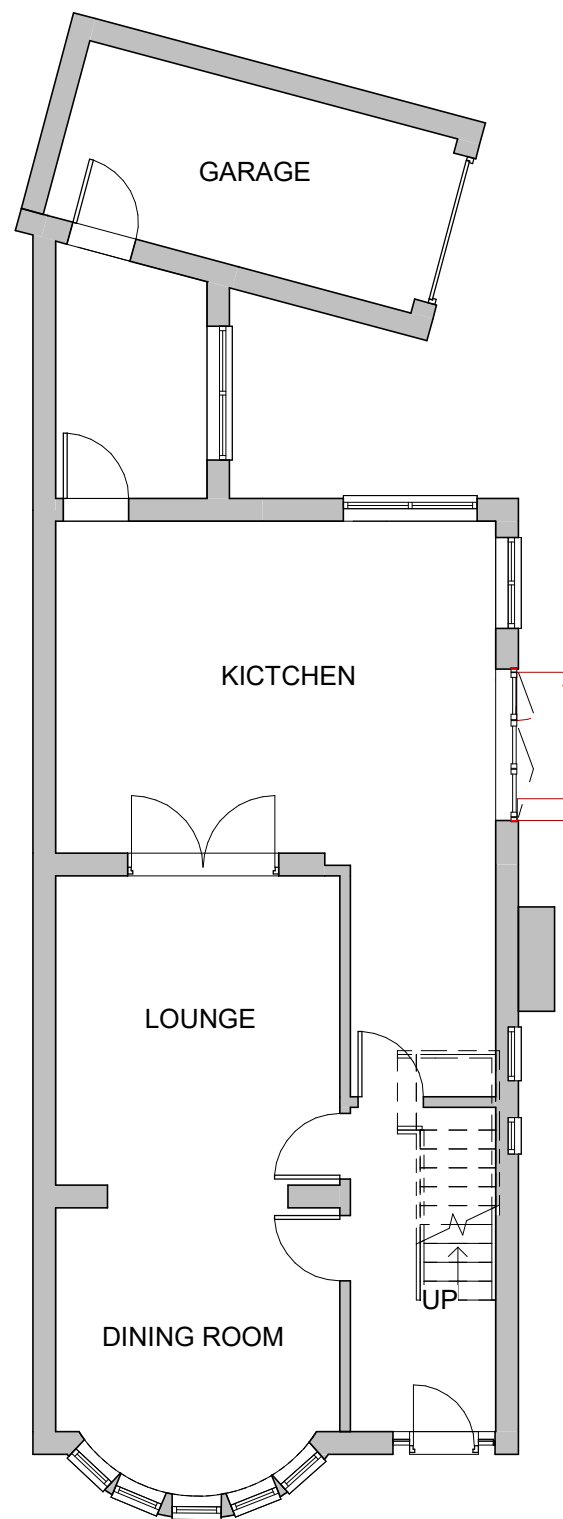


1 Proposed Ground Layout
1 : 100



2 Proposed First Layout
1 : 100

This drawing is the copyright of LDM Design.
All dimensions to be checked on site.
Do not scale.
All levels to be checked on site and refer to Ordnance Survey Datum Newlyn unless alternative datum given.
All errors and omissions to be reported to the Architect prior to commencement.
This drawing must be read in conjunction with the relevant specification clauses.
This drawing must not be used on site unless issued for construction.

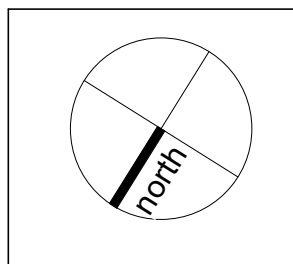

LDM Design

PROJECT
82, Meade Hill Road, Prestwich,
Manchester, M8 4LP

SHEET
Proposed Layout Plans

CLIENT
Mr R Fengold & R Wang

Scale (@ A3)
1 : 100

Drawn by JG	DRAWING NUMBER PS132	REV B.
Checked by LG		