


- notes
1. DO NOT SCALE FROM THIS DRAWING - USE FIGURED DIMENSIONS ONLY
  2. TO BE READ IN CONJUNCTION WITH ALL OTHER CONSULTANTS / SPECIALISTS DRAWINGS. REPORT ANY DISCREPANCIES BEFORE AFFECTED WORK COMMENCES
  3. ALL SETTING OUT DIMENSIONS TO BE CHECKED ON SITE BY CONTRACTOR BEFORE WORK COMMENCES

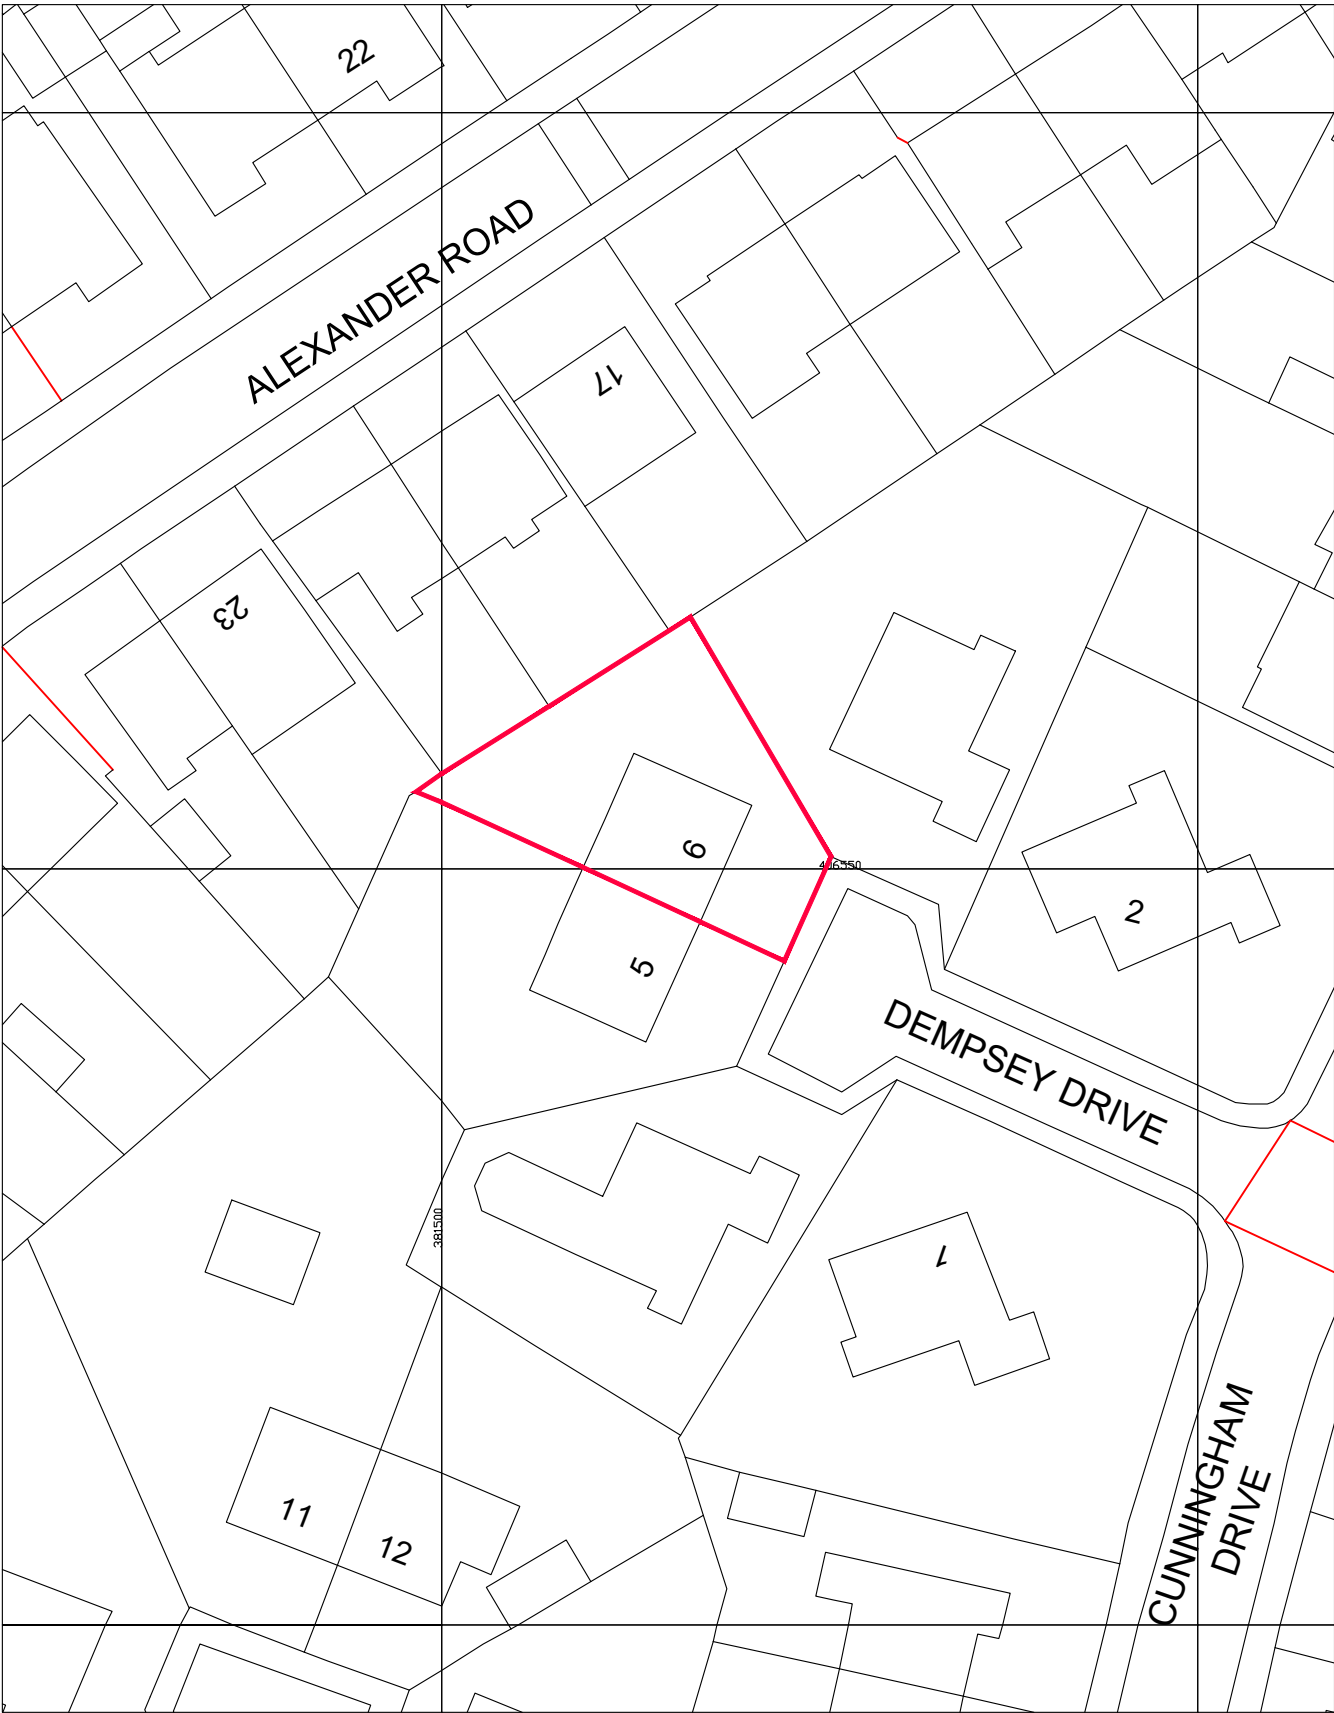

| rev.        | description |    |    |  |
|-------------|-------------|----|----|--|
| A           | 04.09.20    | JS | CW |  |
| For comment |             |    |    |  |

|                |                    |
|----------------|--------------------|
| client         | D. Clark           |
| project        | 6 Dempsey Drive    |
| drawing title  | Site Location Plan |
| drawing number | SW275_100          |
| revision       | A                  |
| drawing status | Planning           |
| scale          | 1:500 @A3          |
| date           | 4.09.20            |
| drawn by       | JS                 |
| checked by     | CW                 |

Ordnance Survey, (c) Crown Copyright 2020. All rights reserved. Licence number 100022432

