


NOTE:
THIS DRAWING IS COPYRIGHT AND IS SENT TO YOU IN CONFIDENCE
IT MAY NOT BE REPRODUCED USED OR DISCLOSED IN WHOLE OR IN
PART WITHOUT THE PRIOR WRITTEN PERMISSION OF THE ARCHITECT
CONTRACTORS SHALL NOT RELY UPON DIMENSIONS SCALED
FROM THIS DRAWINGS. IF IN DOUBT ASK
IT IS THE CONTRACTORS RESPONSIBILITY TO READ THIS DRAWING IN
CONJUNCTION WITH ALL OTHER RELEVANT INFORMATION AND THE
CONTRACT DOCUMENTS AND TO CHECK ALL DIMENSIONS AND
REPORT ANY DISCREPANCIES TO THE ARCHITECT PRIOR TO
CONSTRUCTION



View 1 existing pavement

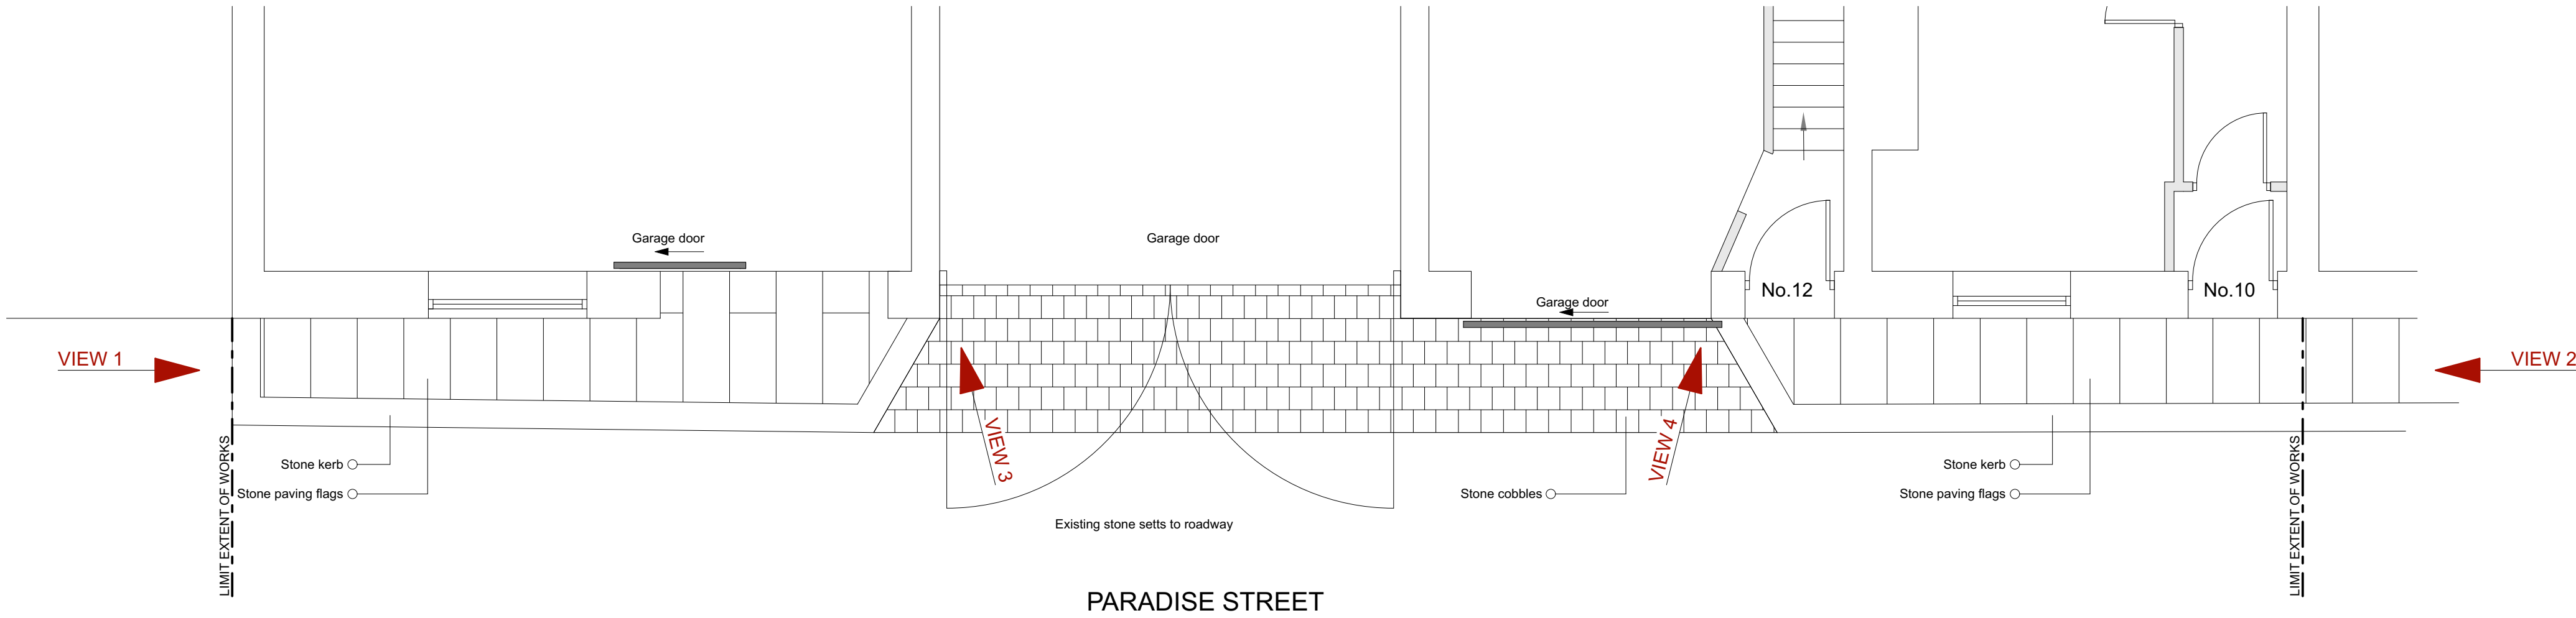

Plan existing pavement level

Scale 1:50 0 1 2 3 4 5m




View 2 existing pavement



View 3 detail existing pavement



View 4 detail existing pavement

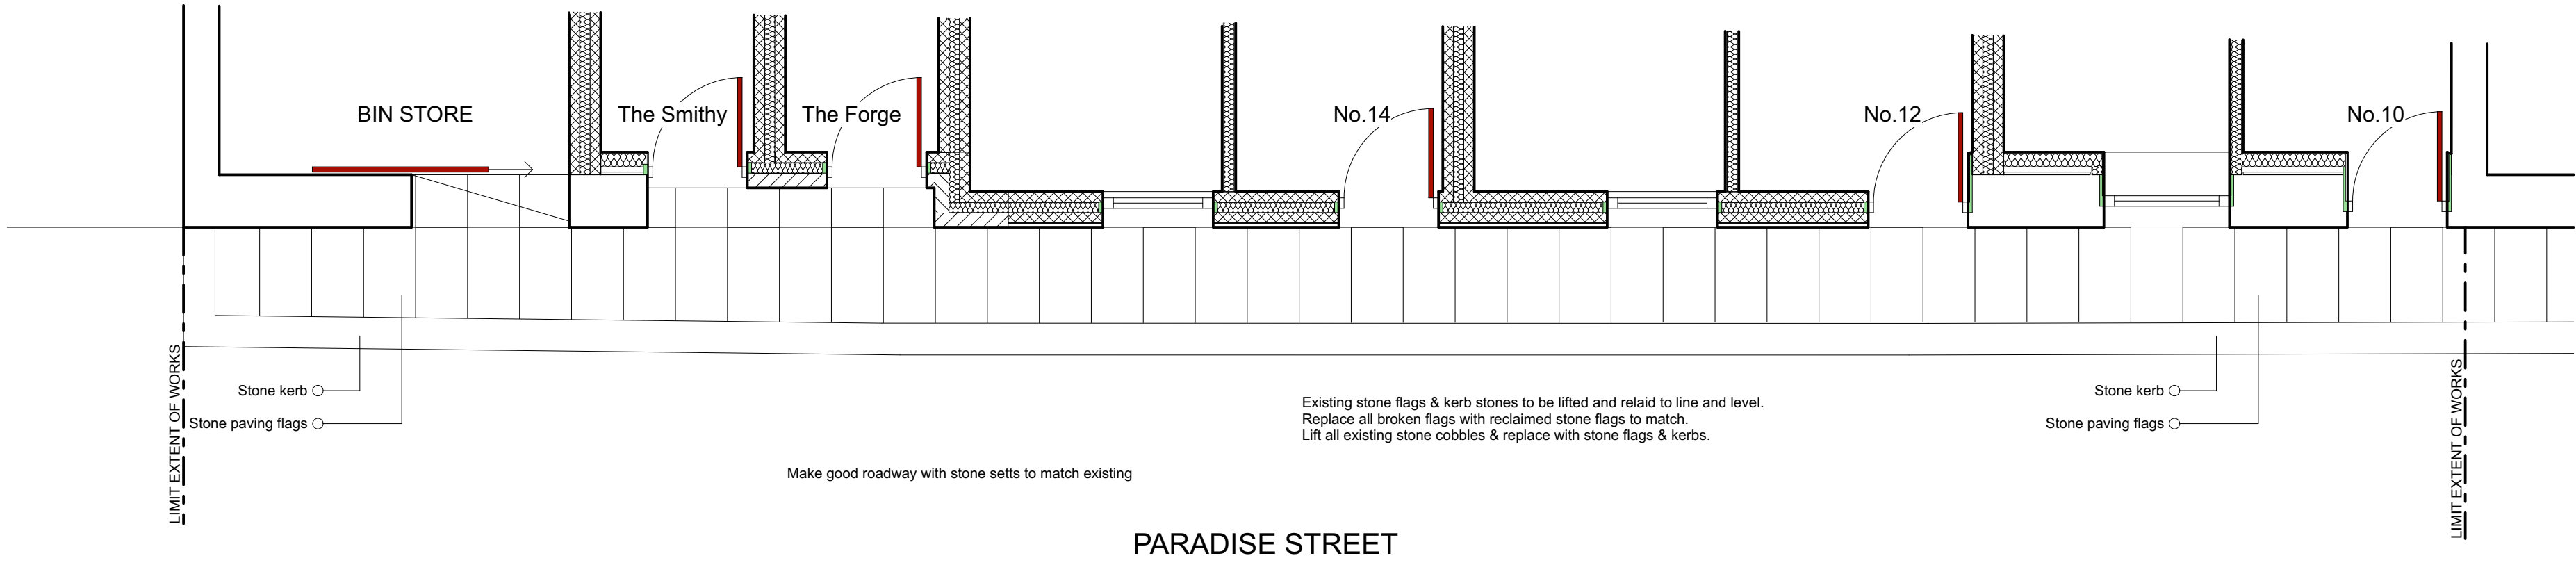

Plan proposed pavement level

Scale 1:50 0 1 2 3 4 5m

A	Pavement altered	13Nov24
Rev	Details	Date
Stage.		

Project.		
Paradise St, Ramsbottom		
Client.		
Quanthill Ltd		
Title.		
Existing & proposed pavement/roadway		

© Copyright in this drawing is vested in John Holt Architects Ltd		
DO NOT SCALE DRAWING		
Original drawn to scale of 1:50		Date.
@A1		Aug24
Dwg No.	Rev	Drawing size
20.579.11	A	A1
JOHN HOLT ARCHITECTS LTD		Drawn.
3 Manchester Road, Bury, BL9 0DR		MC
Tel : 44 (0)161 764 8314		
E : mail@holtsarchitects.co.uk		