


SITE SECTION A - A

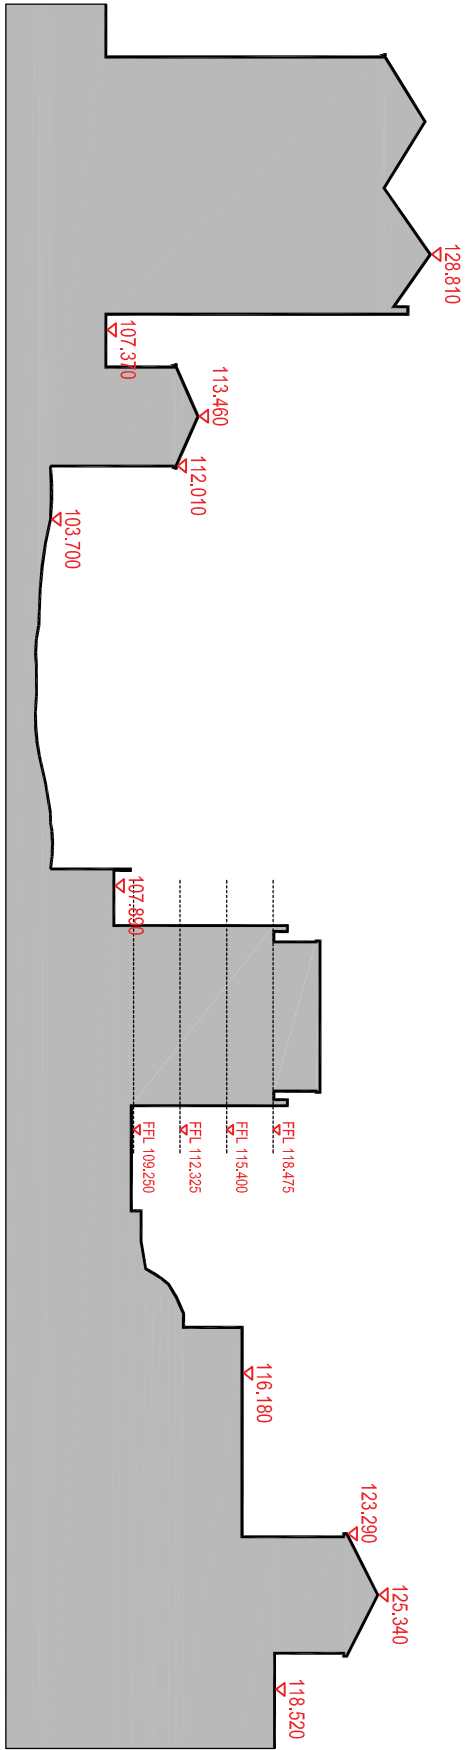

2492.2.08

Opulwood Developments

Proposed Site Section A - A

Waterside Apartment, Kay St, Summerseat

REVISION	AMENDMENTS	DATE	CHKD

1:500 @ A3