

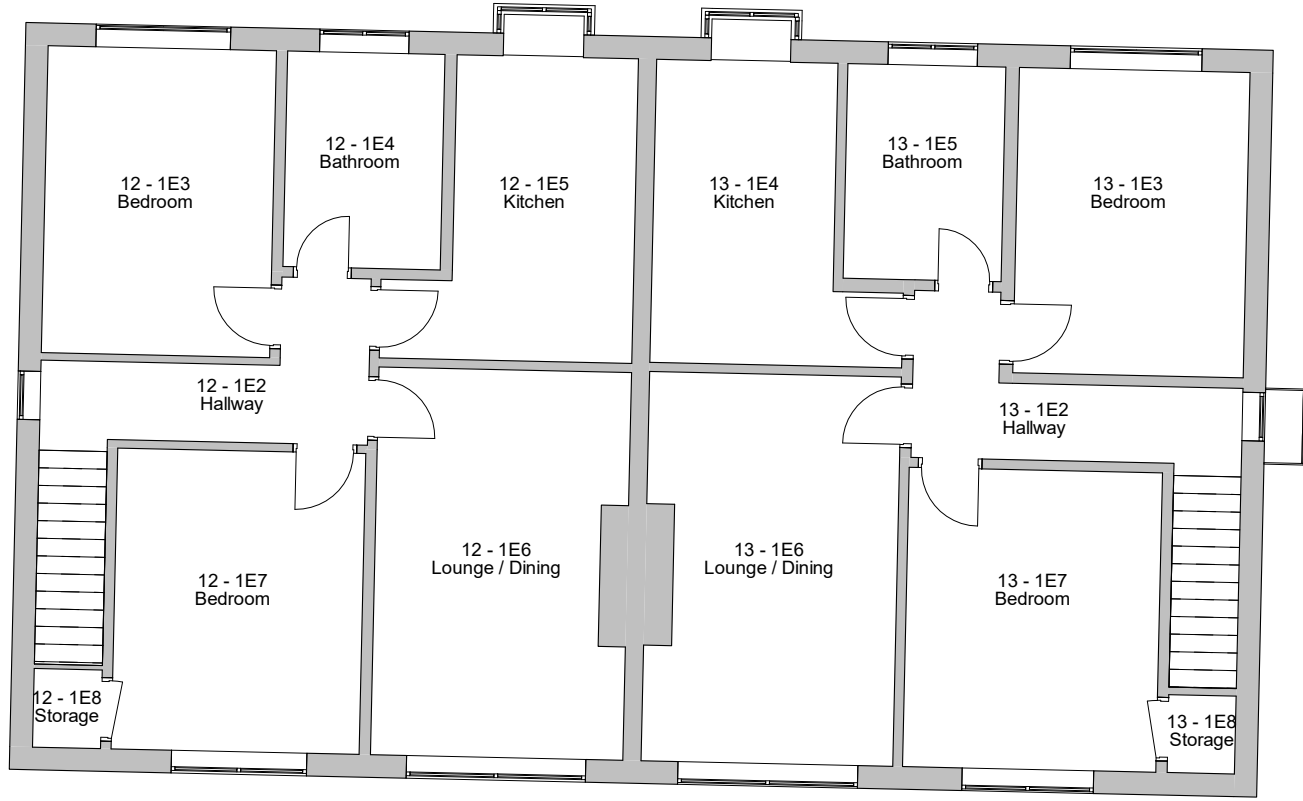
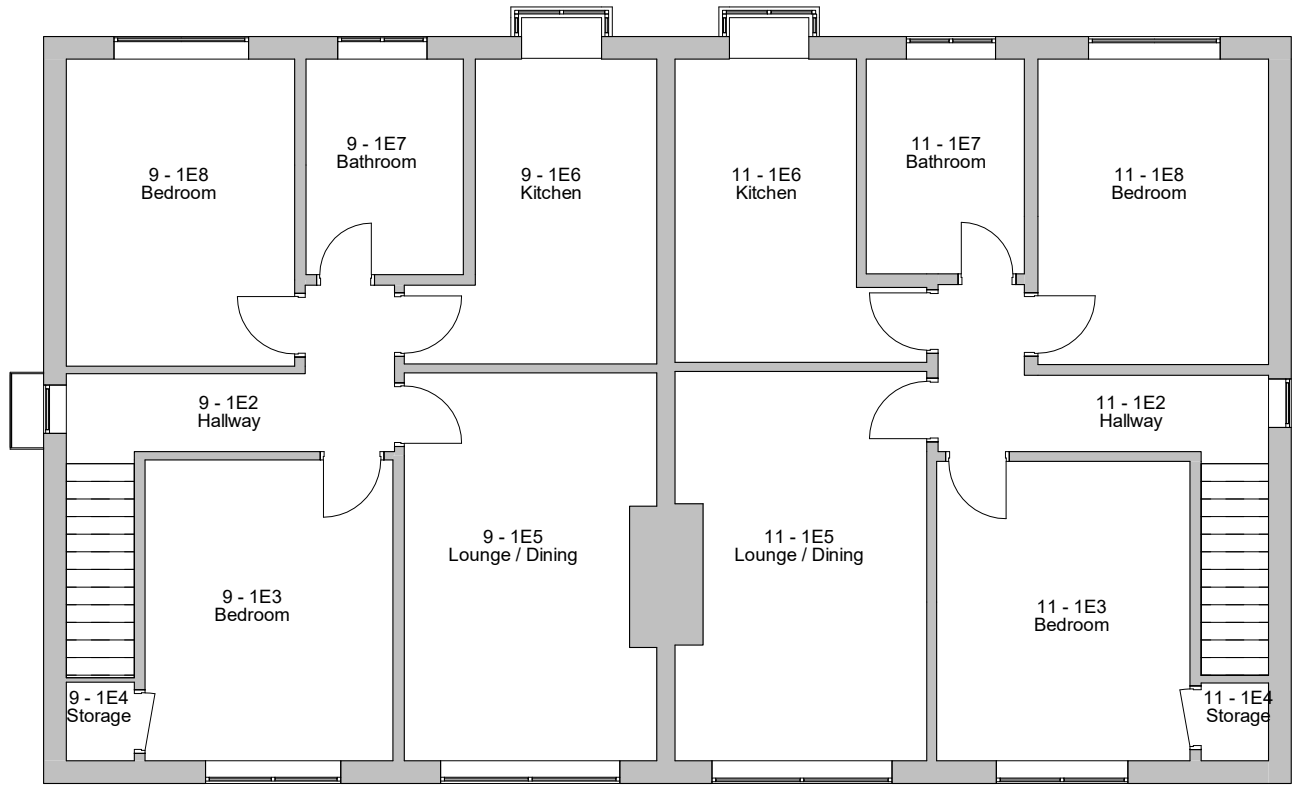
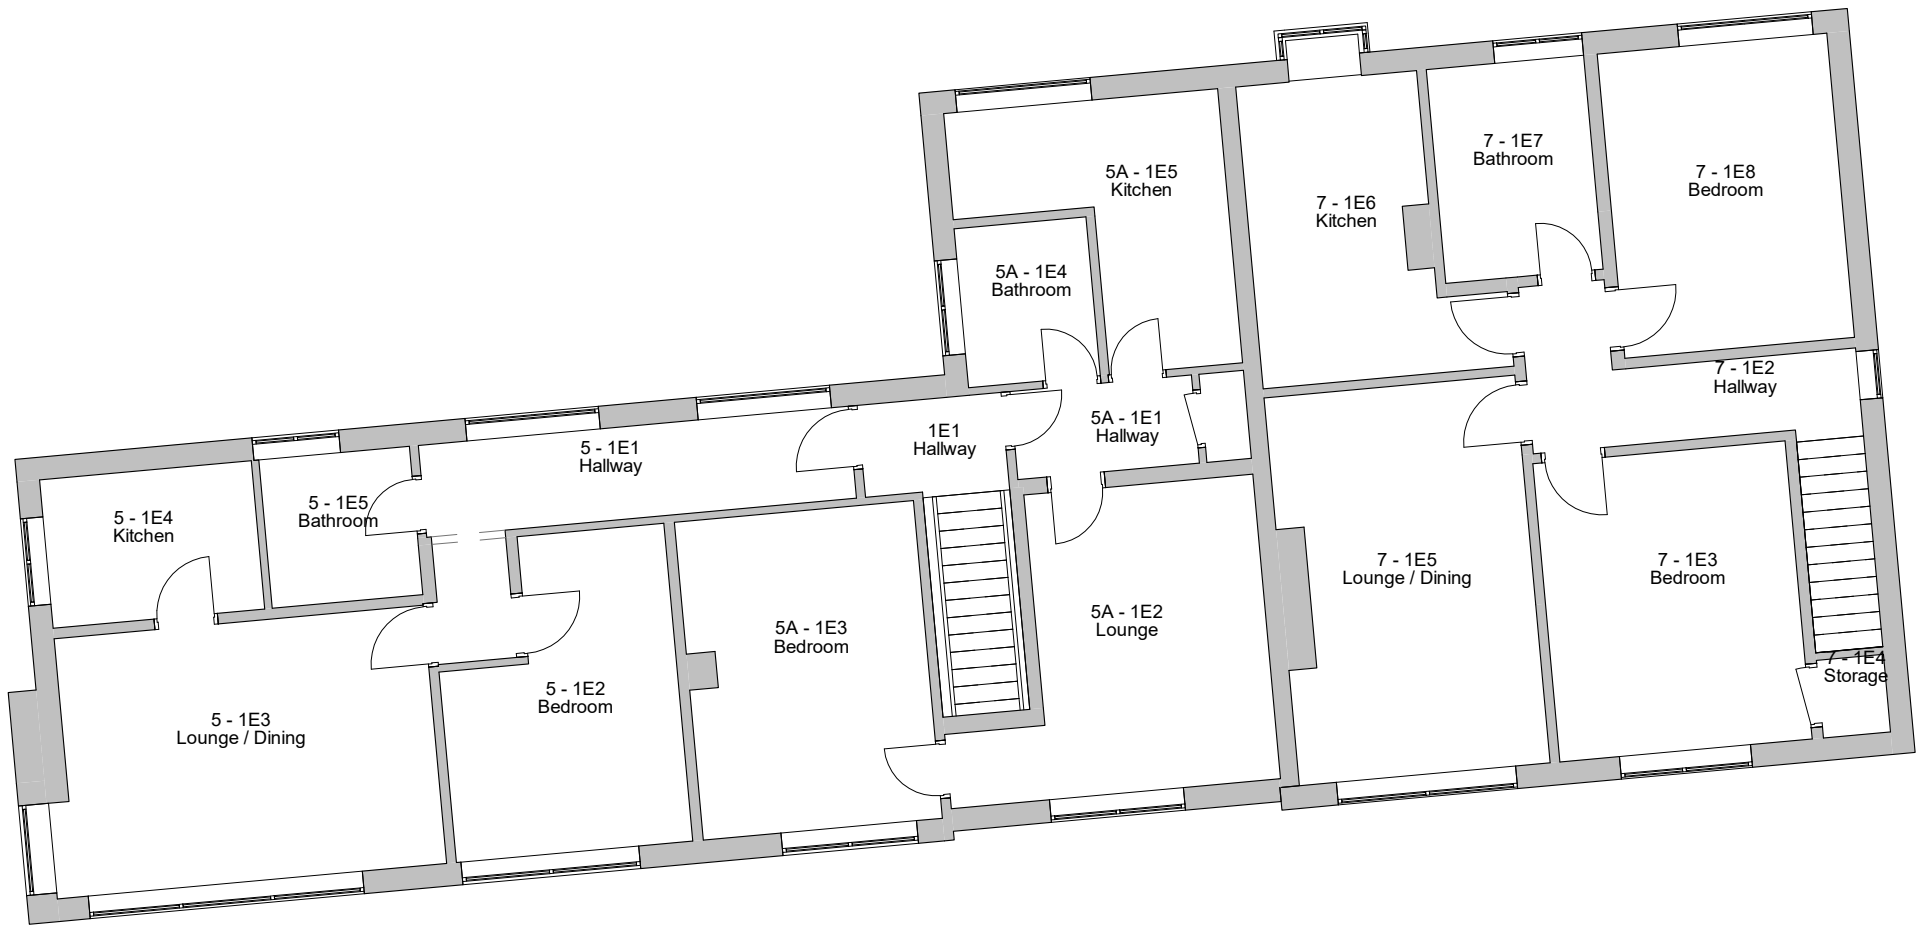


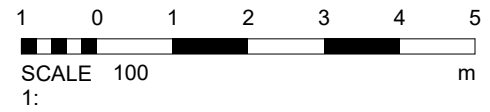

1 Level 1 - Existing
1 : 100

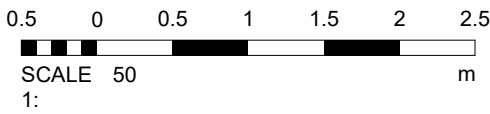

No. Description Date

PROJECT
Singleton Court, Bury Old Road

TITLE
Existing Plans 2

CLIENT
Care of EPML

STATUS
PLANNING

DRAWN BY
SG

DATE
24/03/2021

SCALE (@ A1)
1 : 100

PROJECT NUMBER
GGS20007.2

DRAWING NUMBER
003

REV

GOLD SKETCH
S T U D I O S
www.goldsketch.co.uk info@goldsketch.co.uk 0161 792 9595

NOTES
© COPYRIGHT. ALL RIGHTS RESERVED.
THIS DRAWING MUST NOT BE REPRODUCED WITHOUT WRITTEN CONSENT.
DRAWING TO BE USED FOR THE SITE AS INDICATED ONLY.
ALL DIMENSIONS AND SETTING OUT SHALL BE VERIFIED AND CONFIRMED ON SITE. ANY DISCREPANCIES TO BE REPORTED TO THE
CLIENT IMMEDIATELY.
LEGISLATION, REGULATORY CODES OF PRACTICE AND BRITISH STANDARDS. ALL DIMENSIONS ON THIS DRAWING ARE IN MILLIMETRES (UNLESS
OTHERWISE STATED).