
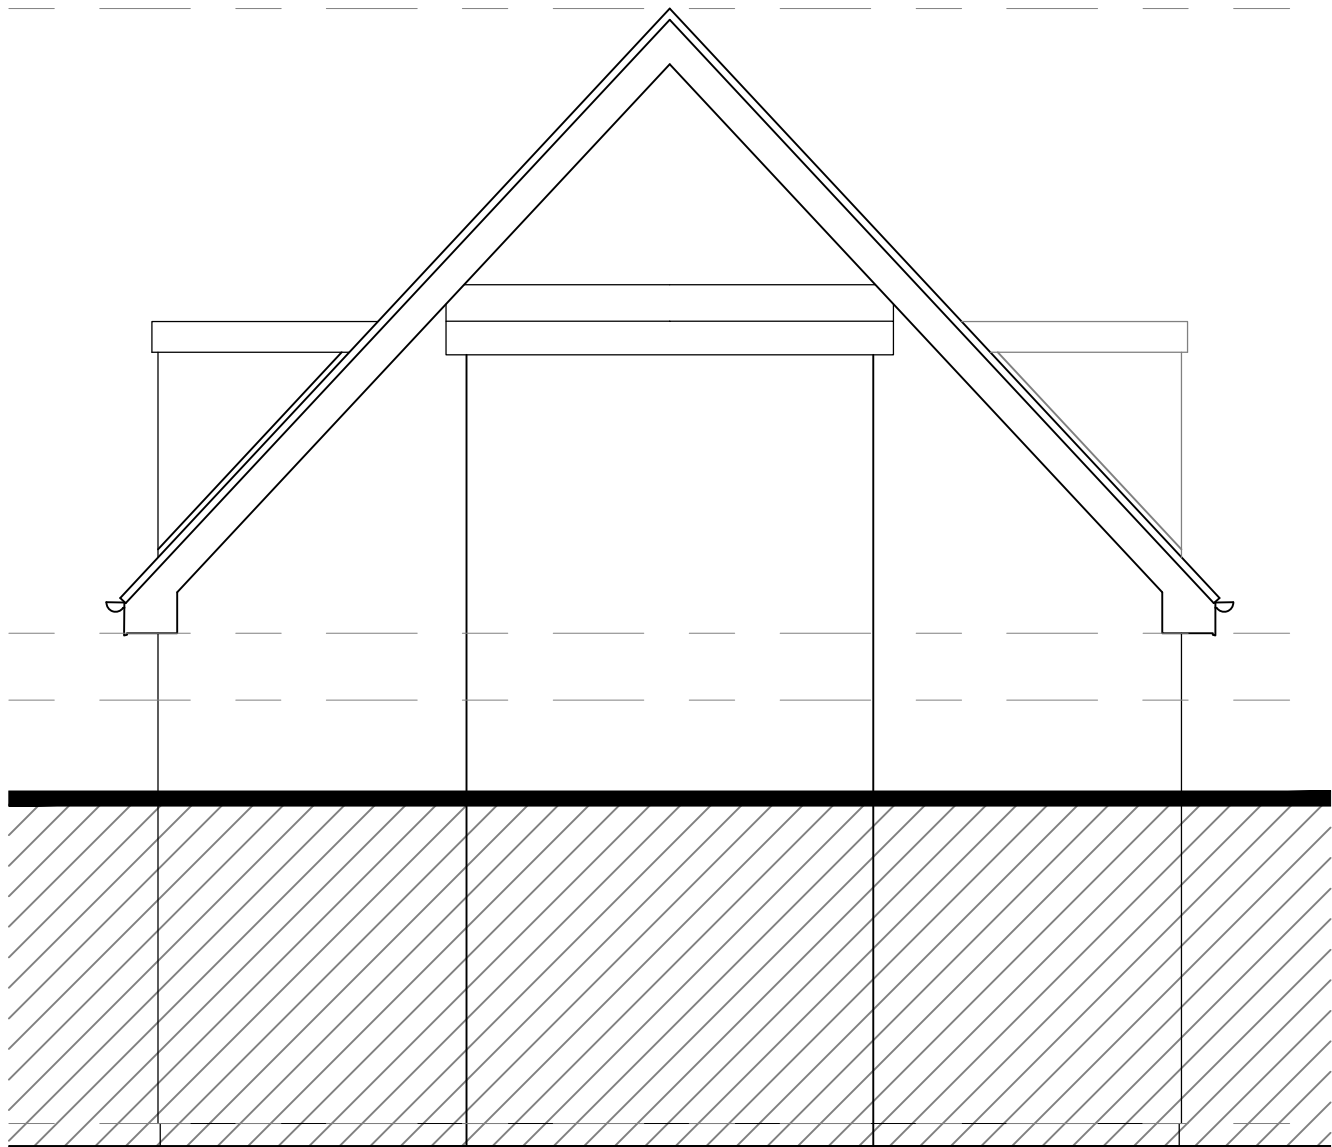


© This Drawing & Design is the copyright of Jenkins Design Services Ltd and should not be reproduced without written consent.



Contractors are to check all levels & dimensions on site prior to site works commencing & report discrepancies to the Designers.

DO NOT SCALE FROM THIS DRAWING

PLANNING

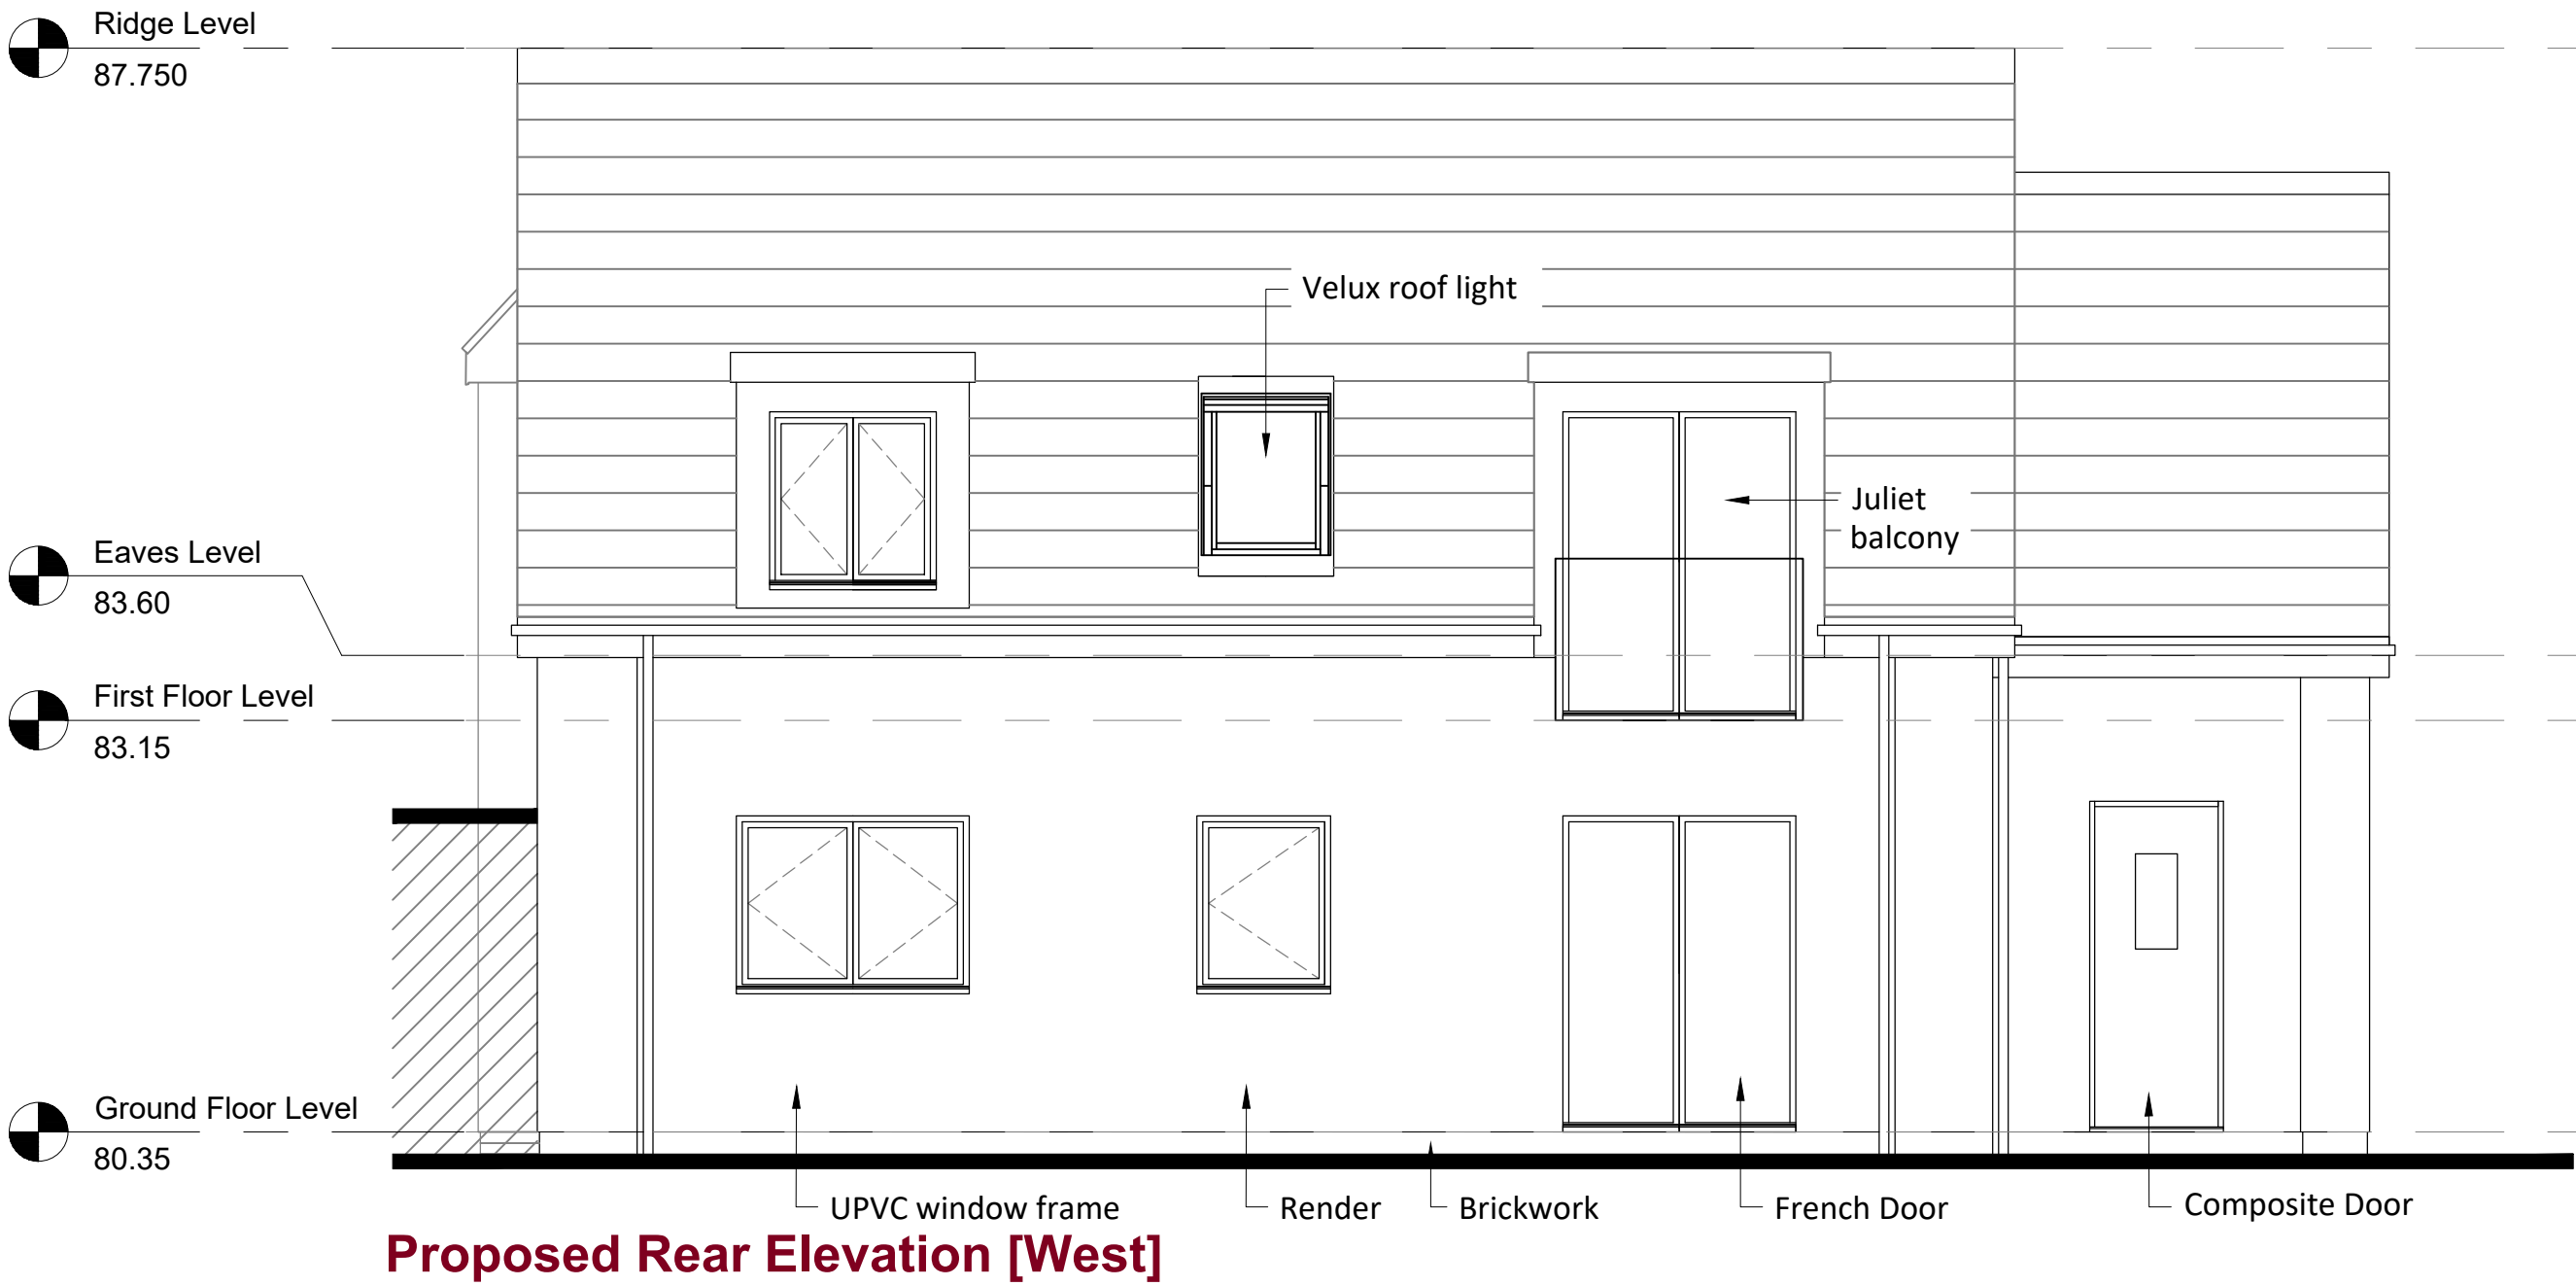

Proposed Side Elevation [North]

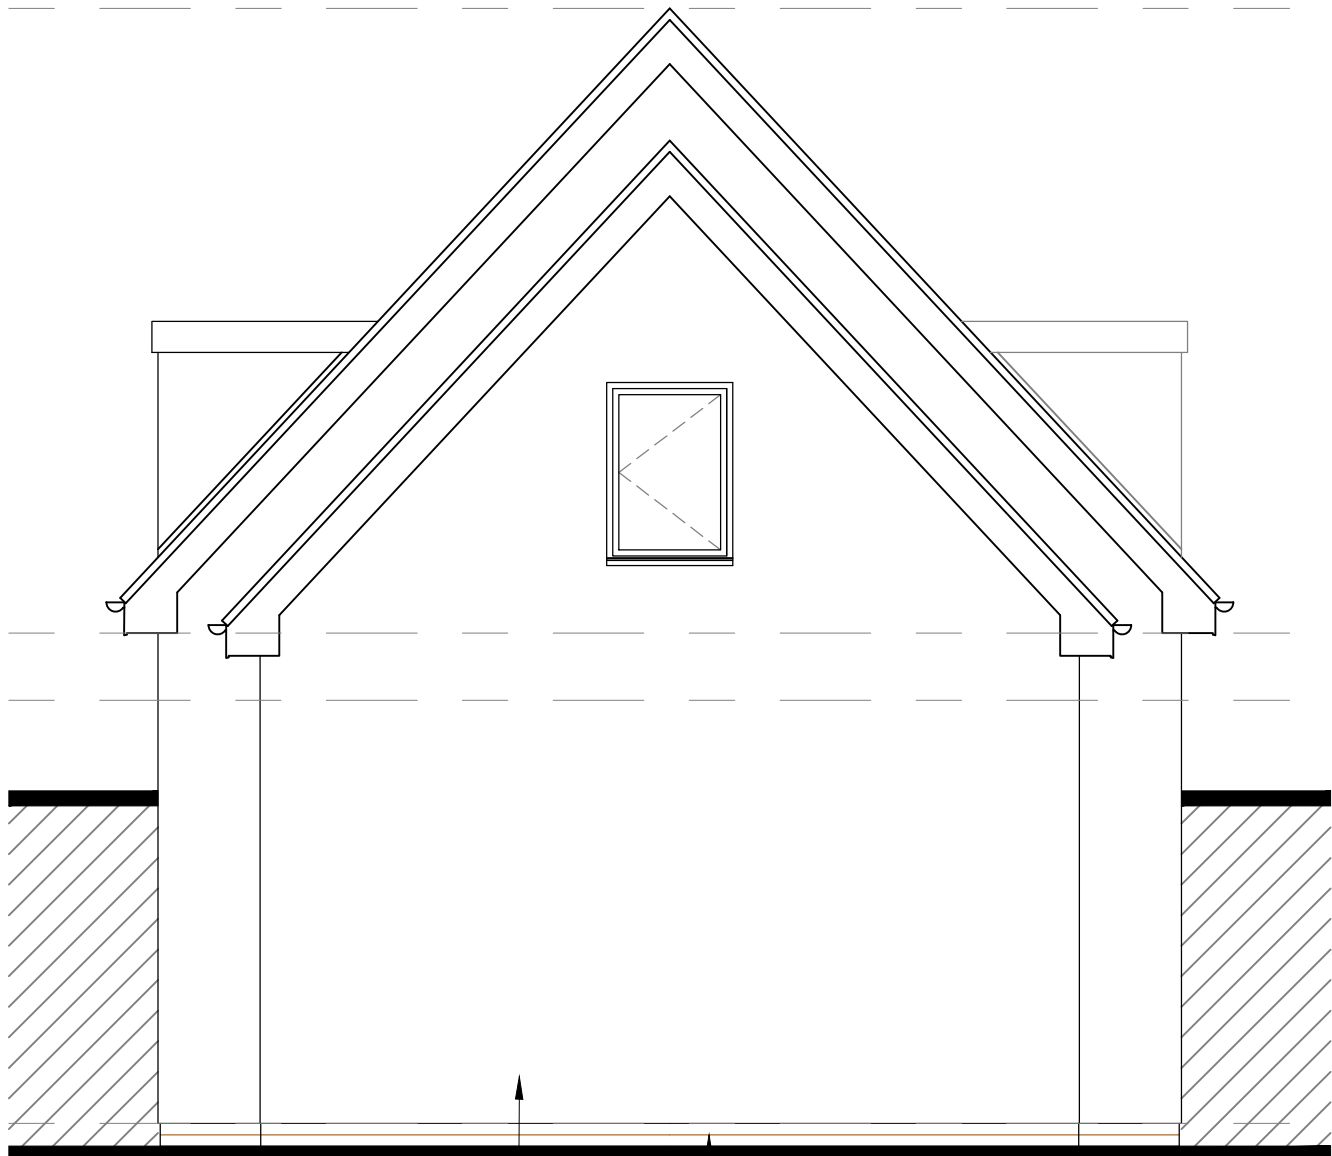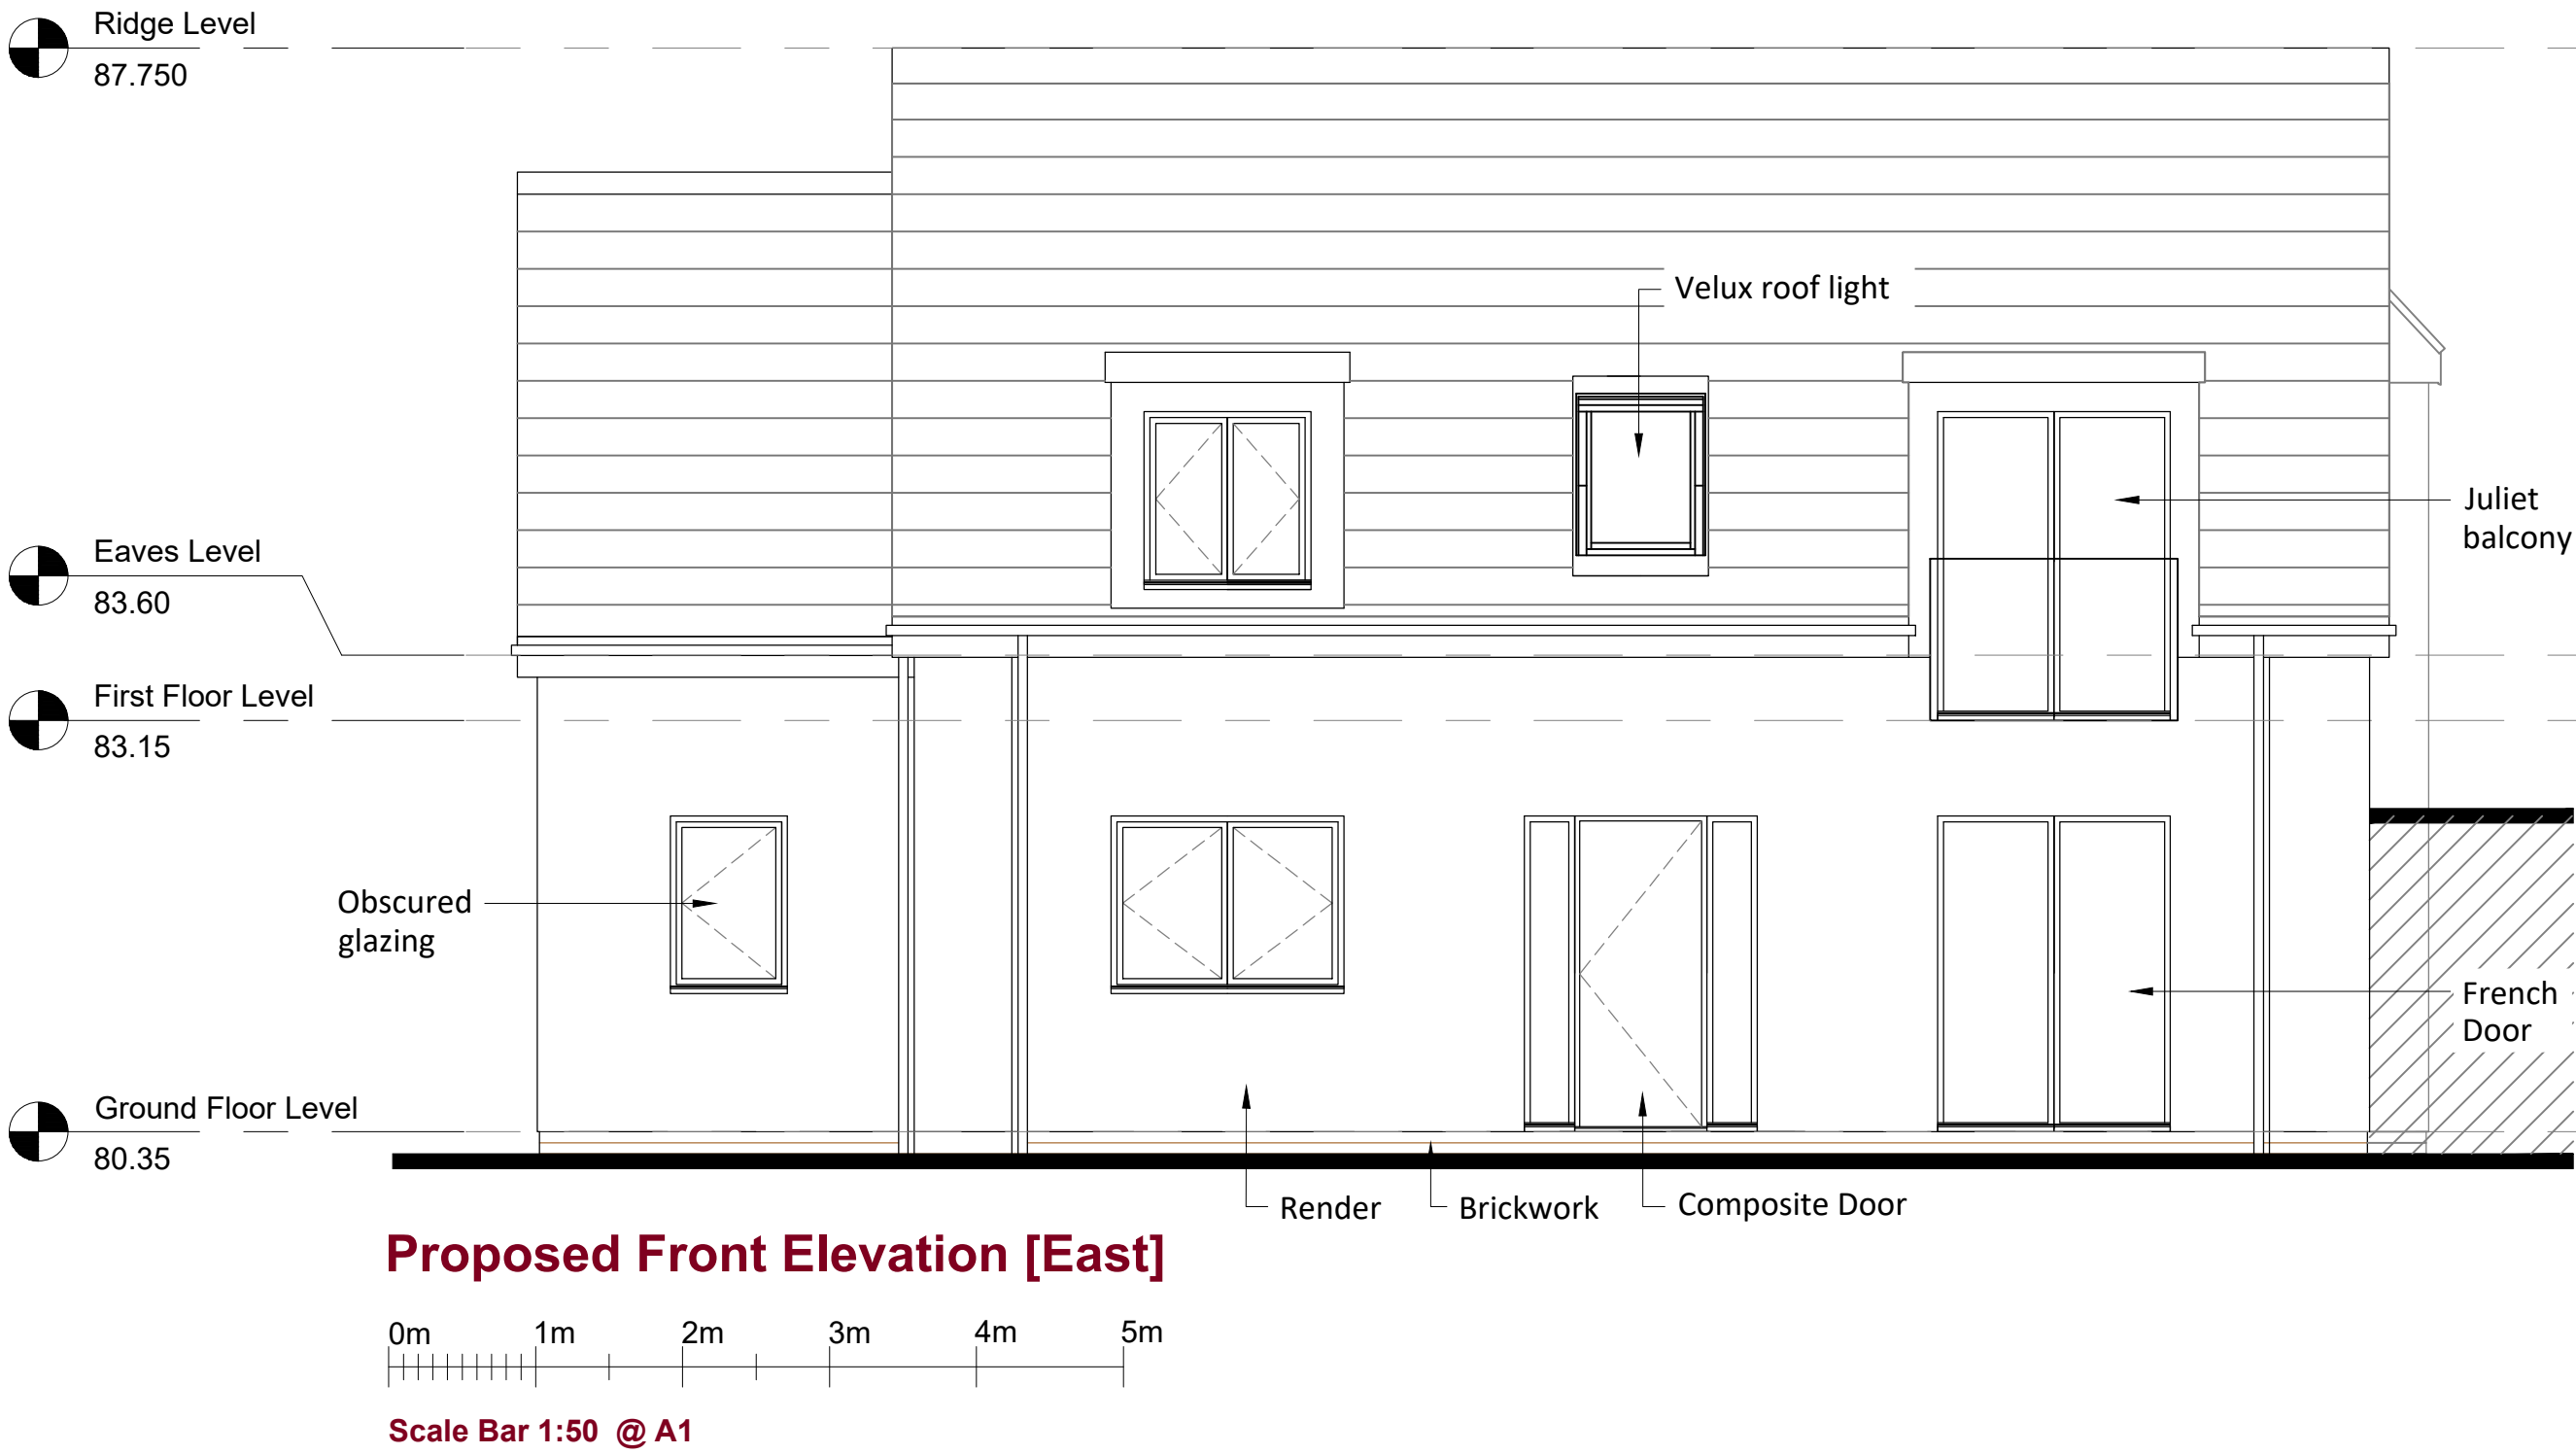

Proposed Side Elevation [South]

| Rev             | Description                       | By              | Chk   | Date        |
|-----------------|-----------------------------------|-----------------|-------|-------------|
| Project:        | Haslam Brow<br>Wells Street, Bury |                 |       |             |
| Title:          | Proposed Elevations               |                 |       |             |
| Client:         | LAL Shaheen Developments          |                 |       |             |
| Drawn By:       | CM                                | Checked By:     | TR    | on 25/05/21 |
| Original Size:  | A1                                | Project Number: | 22065 |             |
| Drawing Number: | B1-XX-DR-A-2100                   | REV             | -     |             |

