




General Notes:
DO NOT SCALE FROM THIS DRAWING.
ALL DIMENSIONS TO BE CHECKED ON SITE.
ANY DISCREPANCIES PLEASE NOTIFY JH ARCHITECTURAL DESIGN LTD.

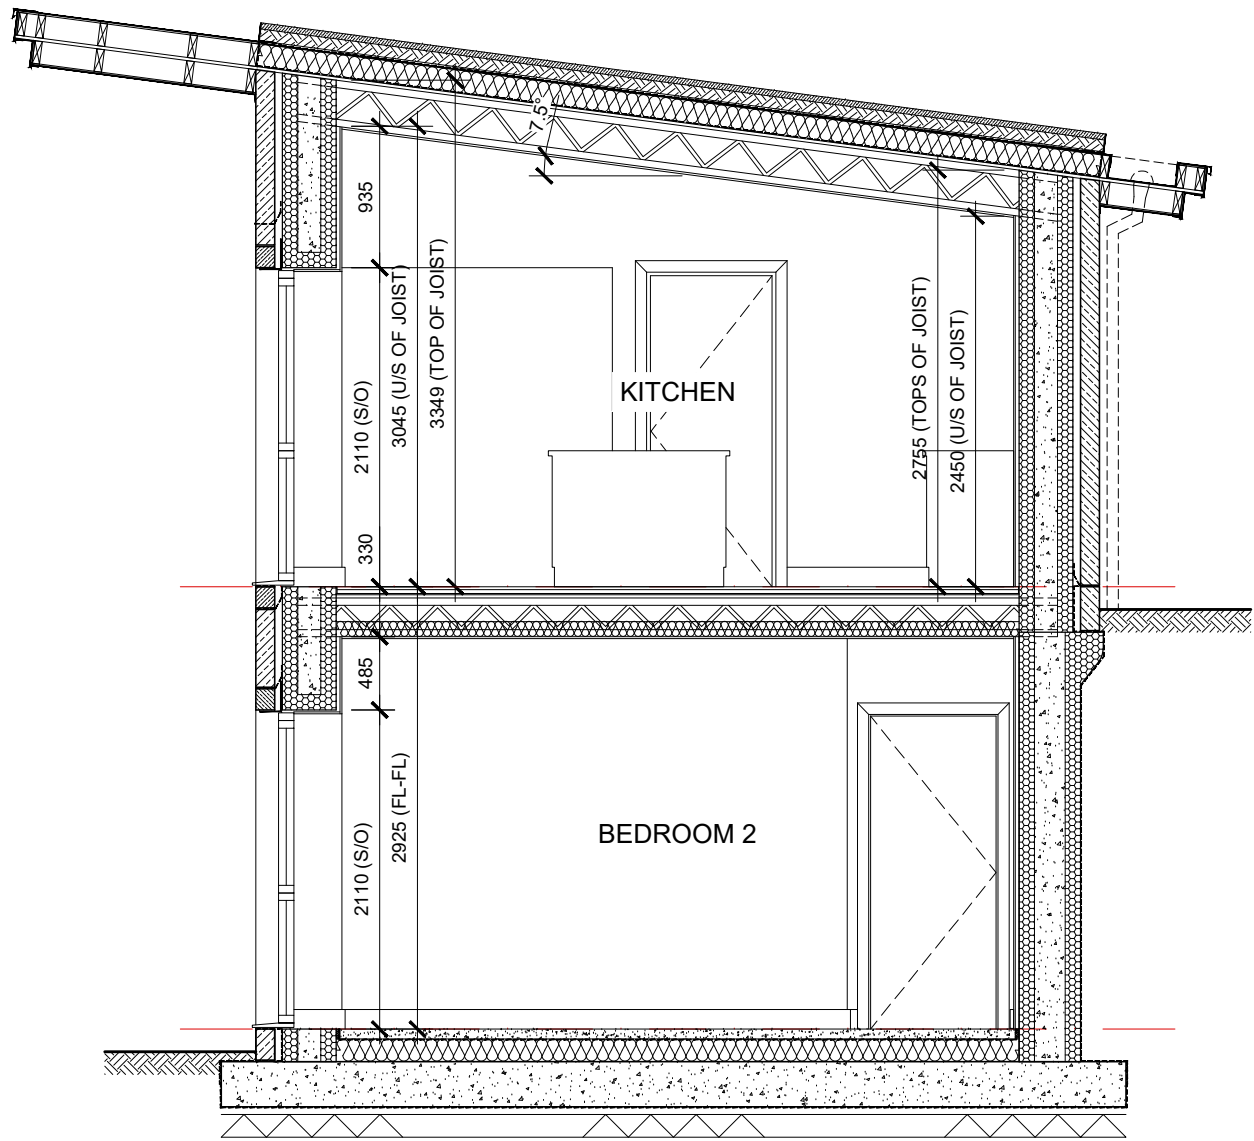

PROPOSED SECTION B-B

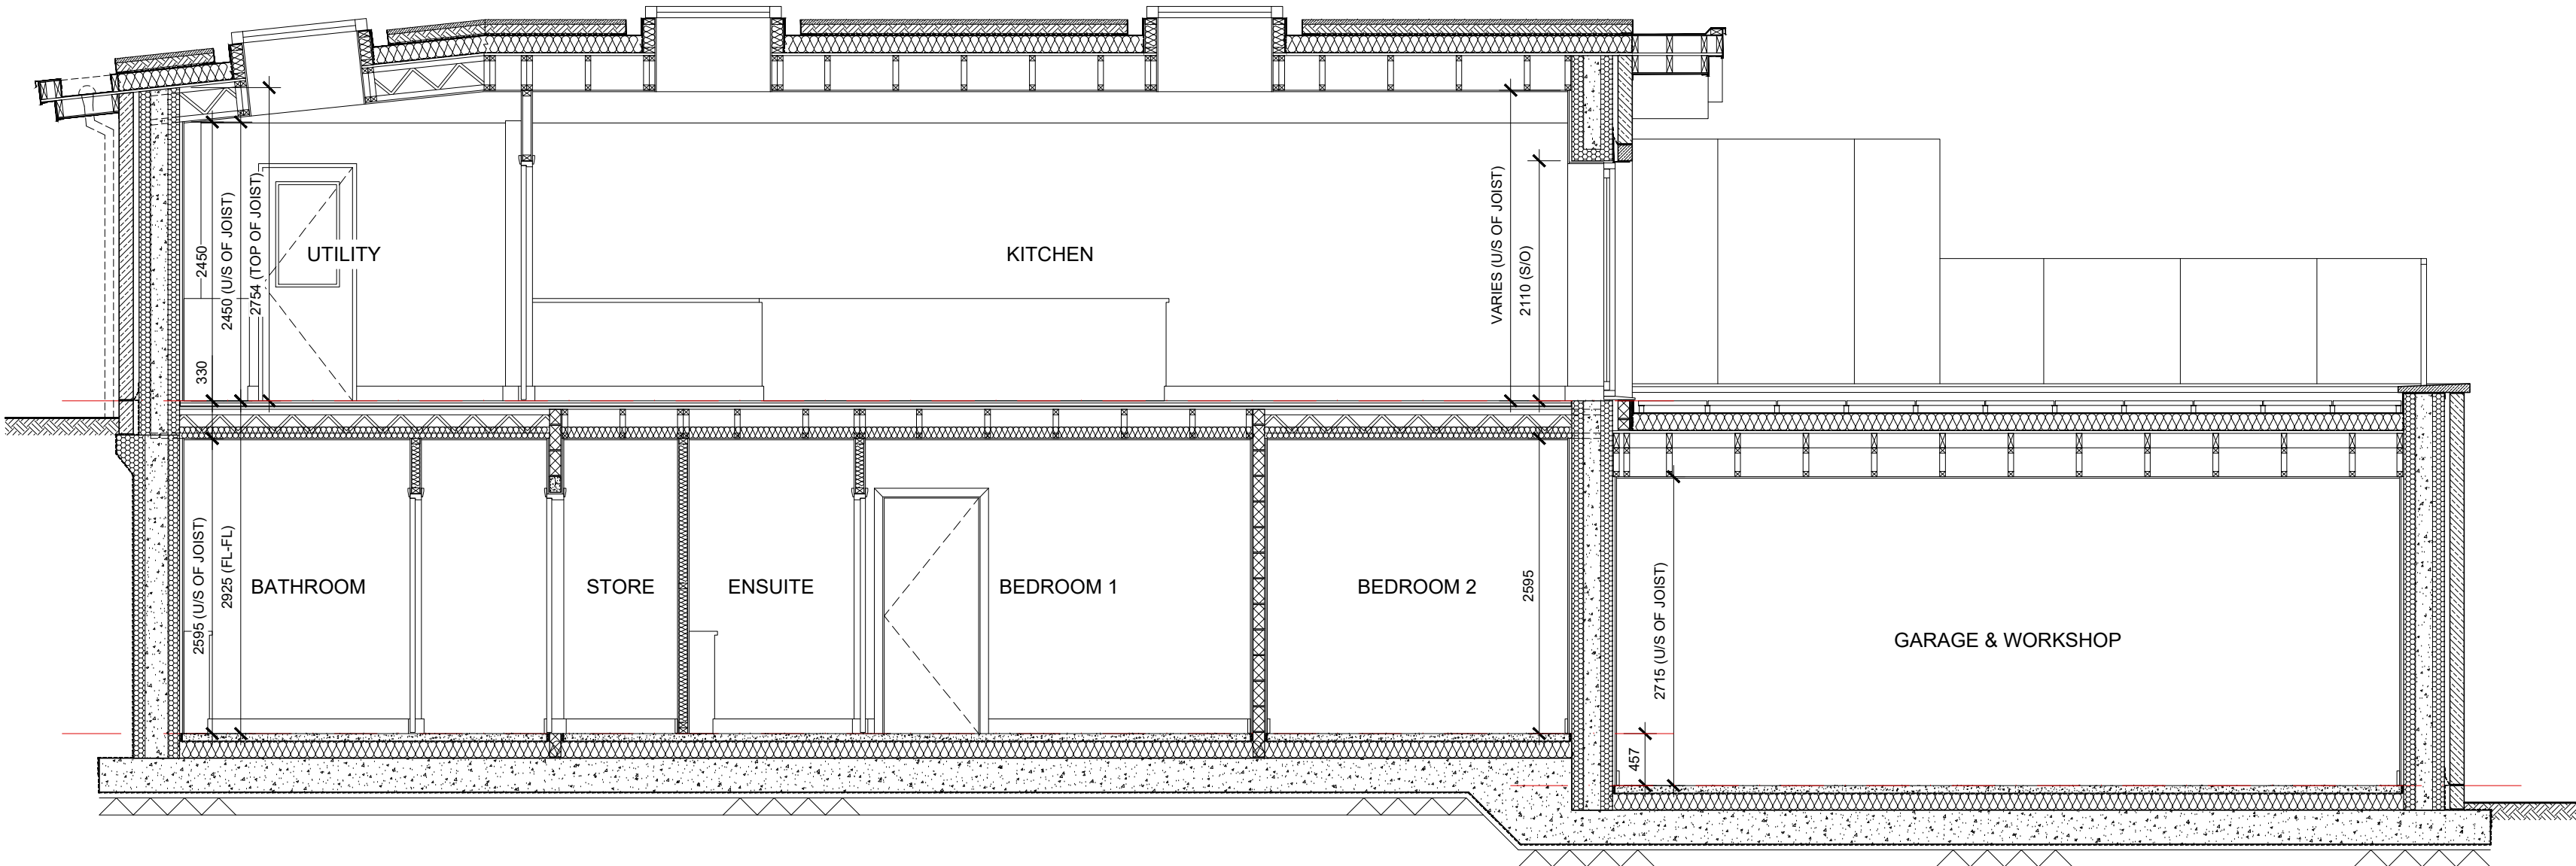


PROPOSED SECTION C-C

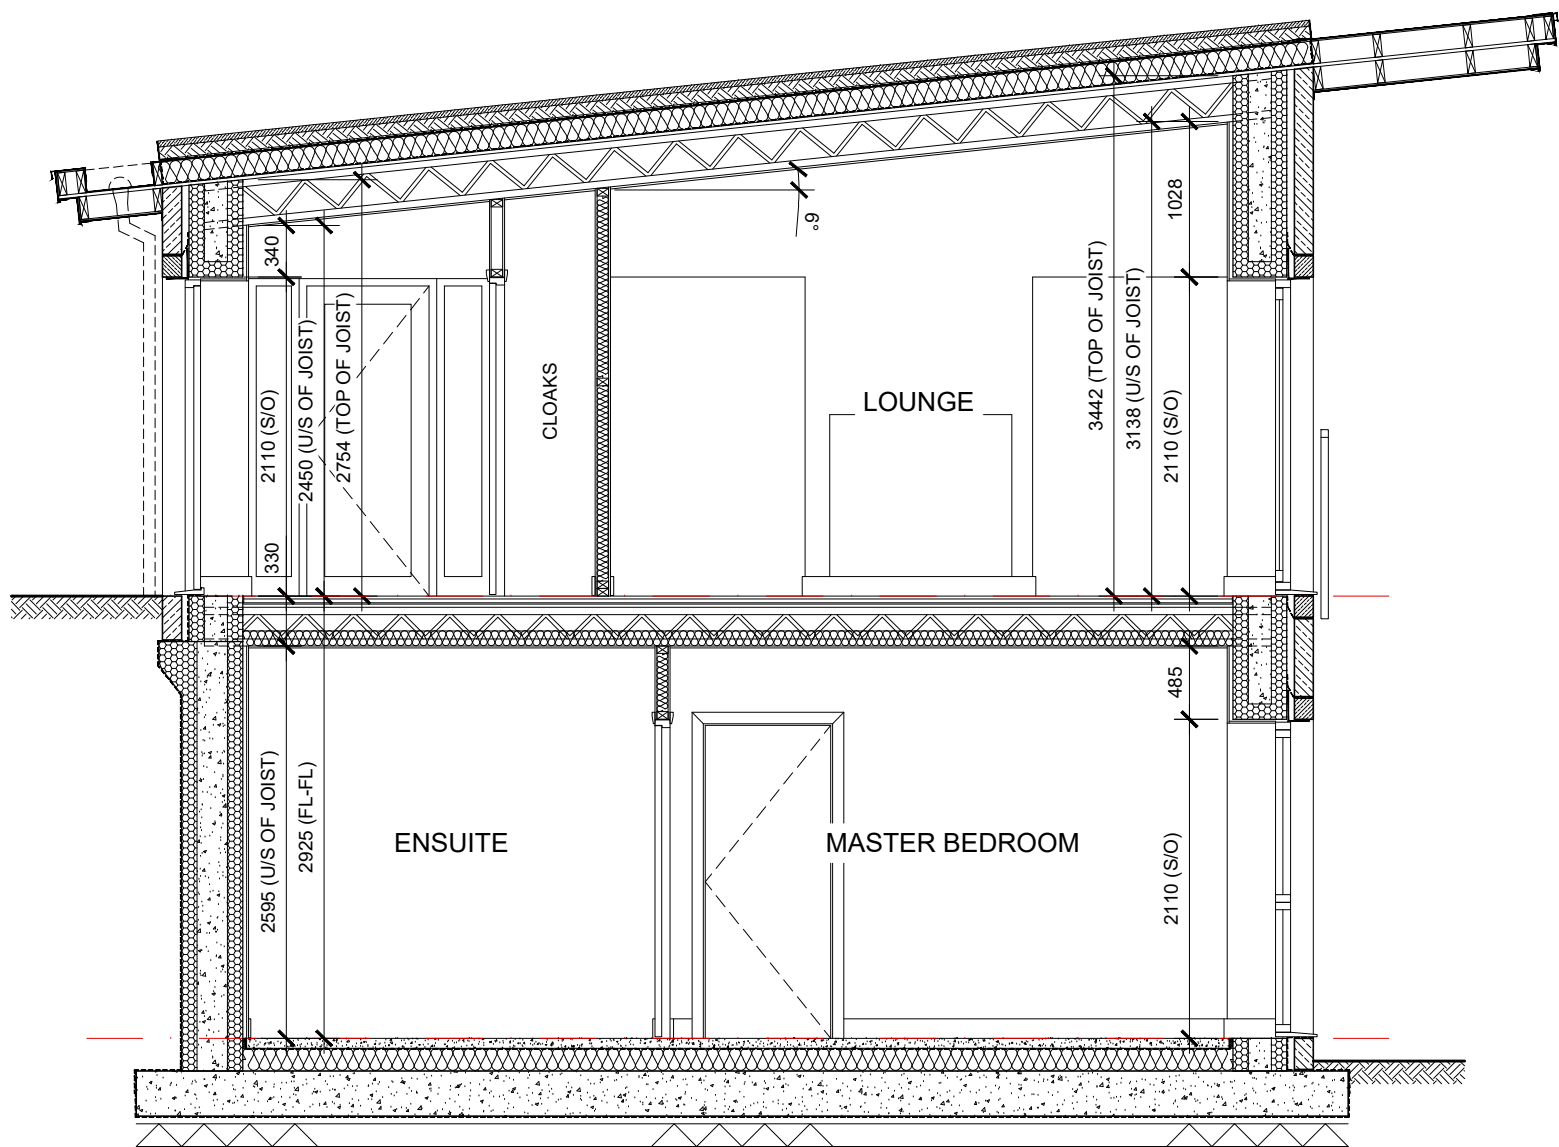

PROPOSED SECTION A-A

SCALE 1:50
0 500 1000 2000 4000mm

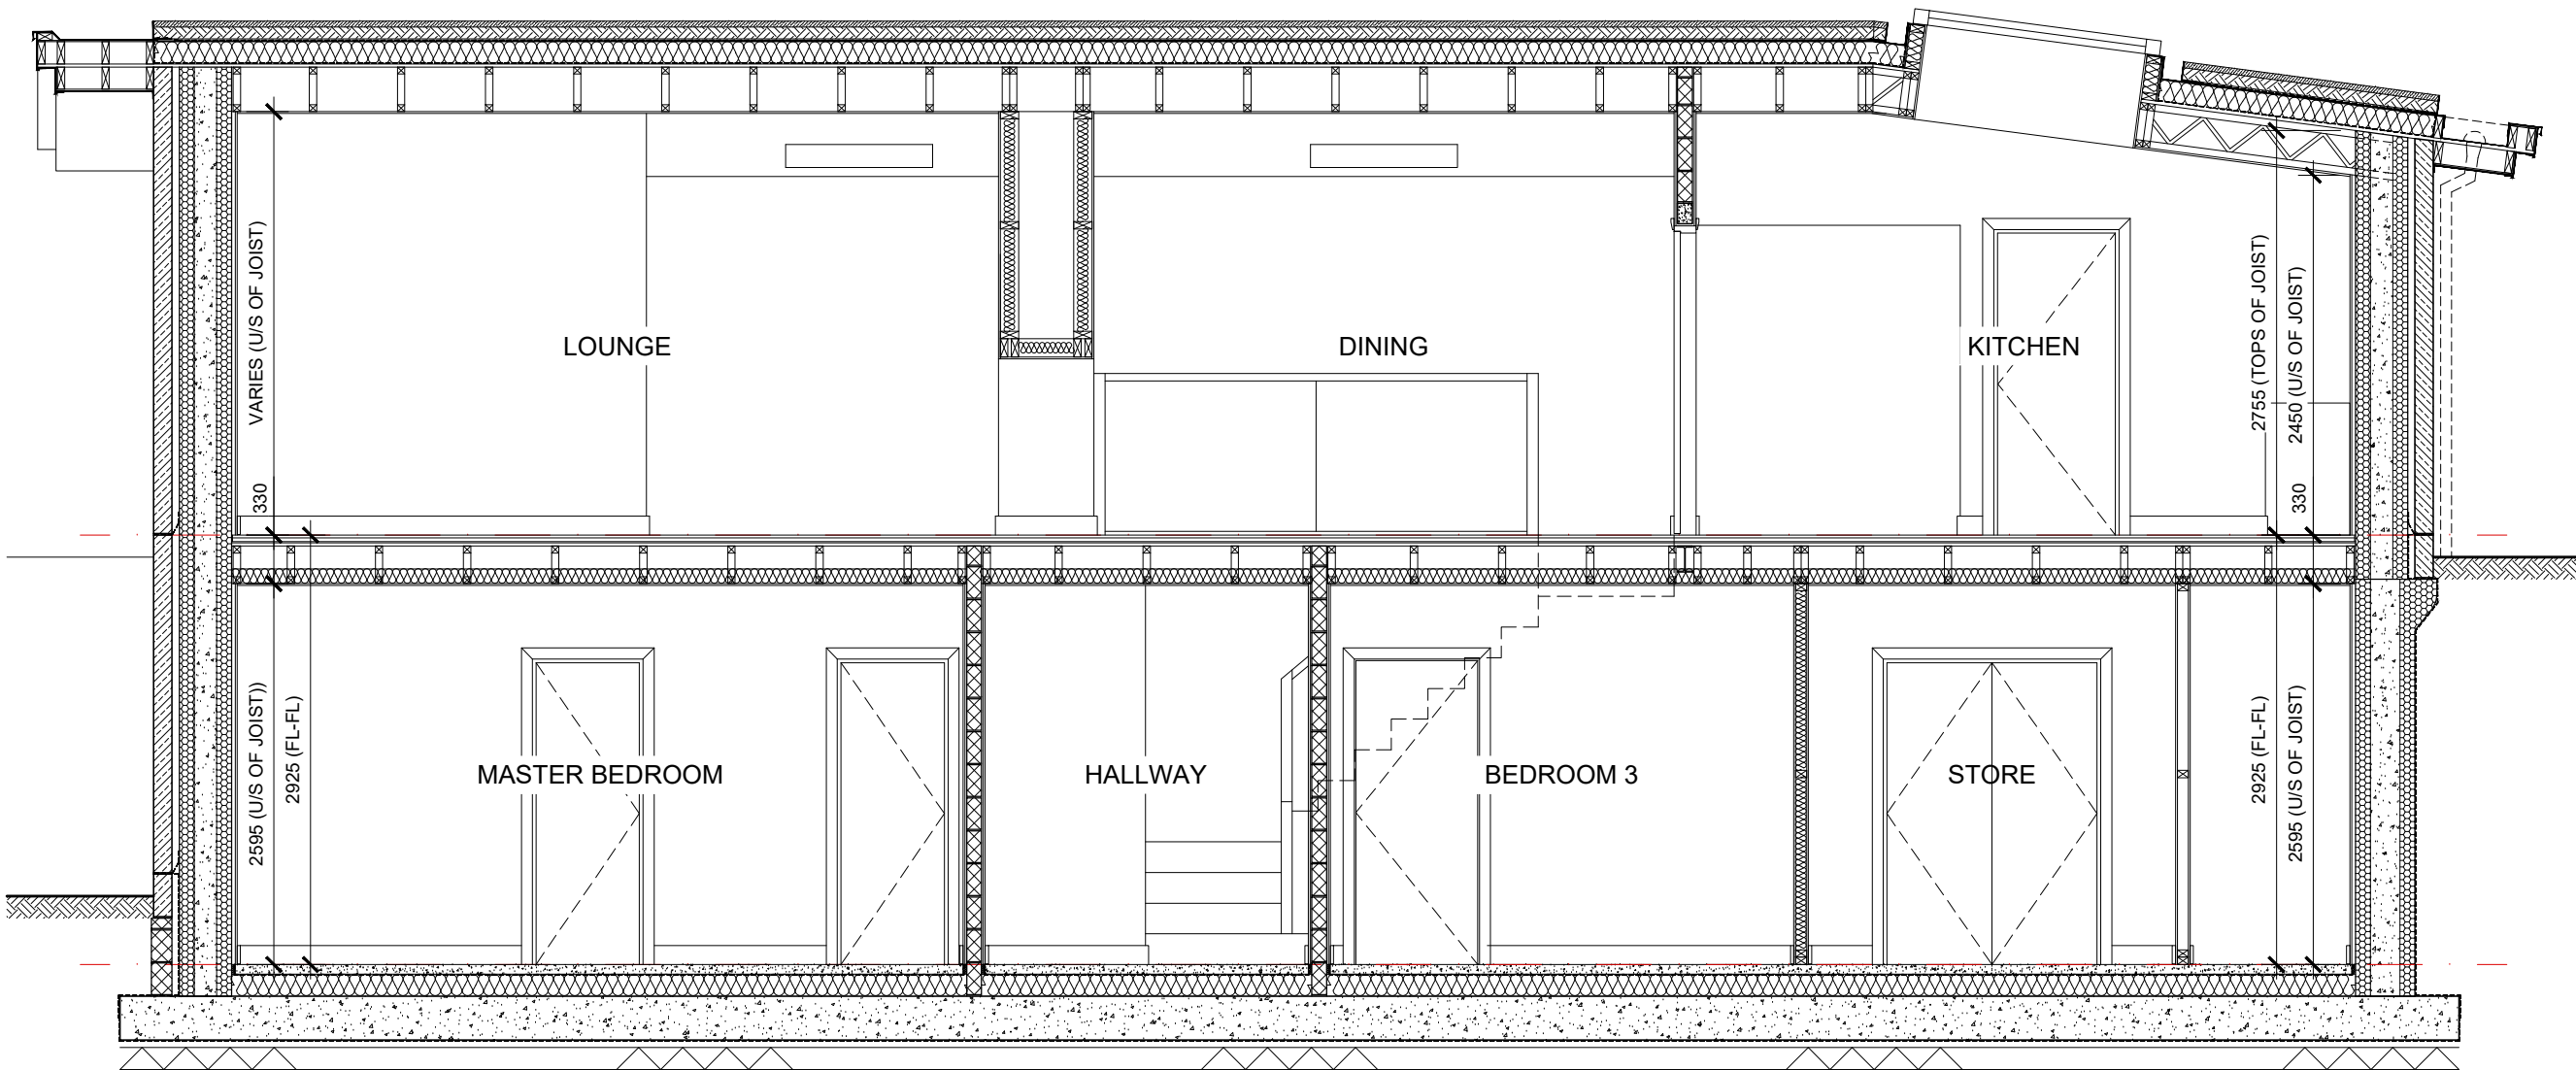

PROPOSED SECTION D-D

C	GARAGE FFL LIFTED TO SUIT ICF MANUFACTURERS INFORMATION.	27.08.24
B	UPDATED TO SUIT S&S & ICF MANUFACTURERS INFORMATION.	26.08.24
A	ADDITIONAL WINDOW ADDED TO THE KITCHEN & BRICKWORK REPLACED WITH STONEMASONRY TO THE REAR WALL - SECTION B-B.	19.07.24
Revision		Date

FOR BUILDING REGULATIONS

Client MR & MRS HOYLE	
Job PROPOSED DWELLING AT IVY HOUSE BOLTON ROAD WEST RAMSBOTTOM, BURY	
Drawing PROPOSED SECTIONS	
Date JUNE 2024	Scale 1:50 @ A1

JH Architectural
Design Ltd

a: 11 The Grove Hasforth LS18 4BB
m: 07779 147 030
e: jared@jharchdesign.co.uk

Job No. 2021-06	Drawing No. 405	Rev. C
--------------------	--------------------	-----------