


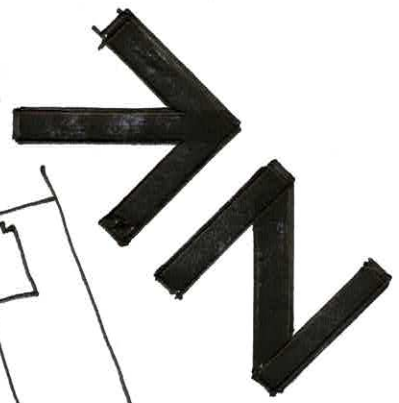

GREENMOUNT
GOLF
COURSE

1:1250 site - location plan

ADDRESS:—


No. 5. Kimble Close,

Greenmount,

BURY, BL840Q.

LANCS,

JAN 2023.

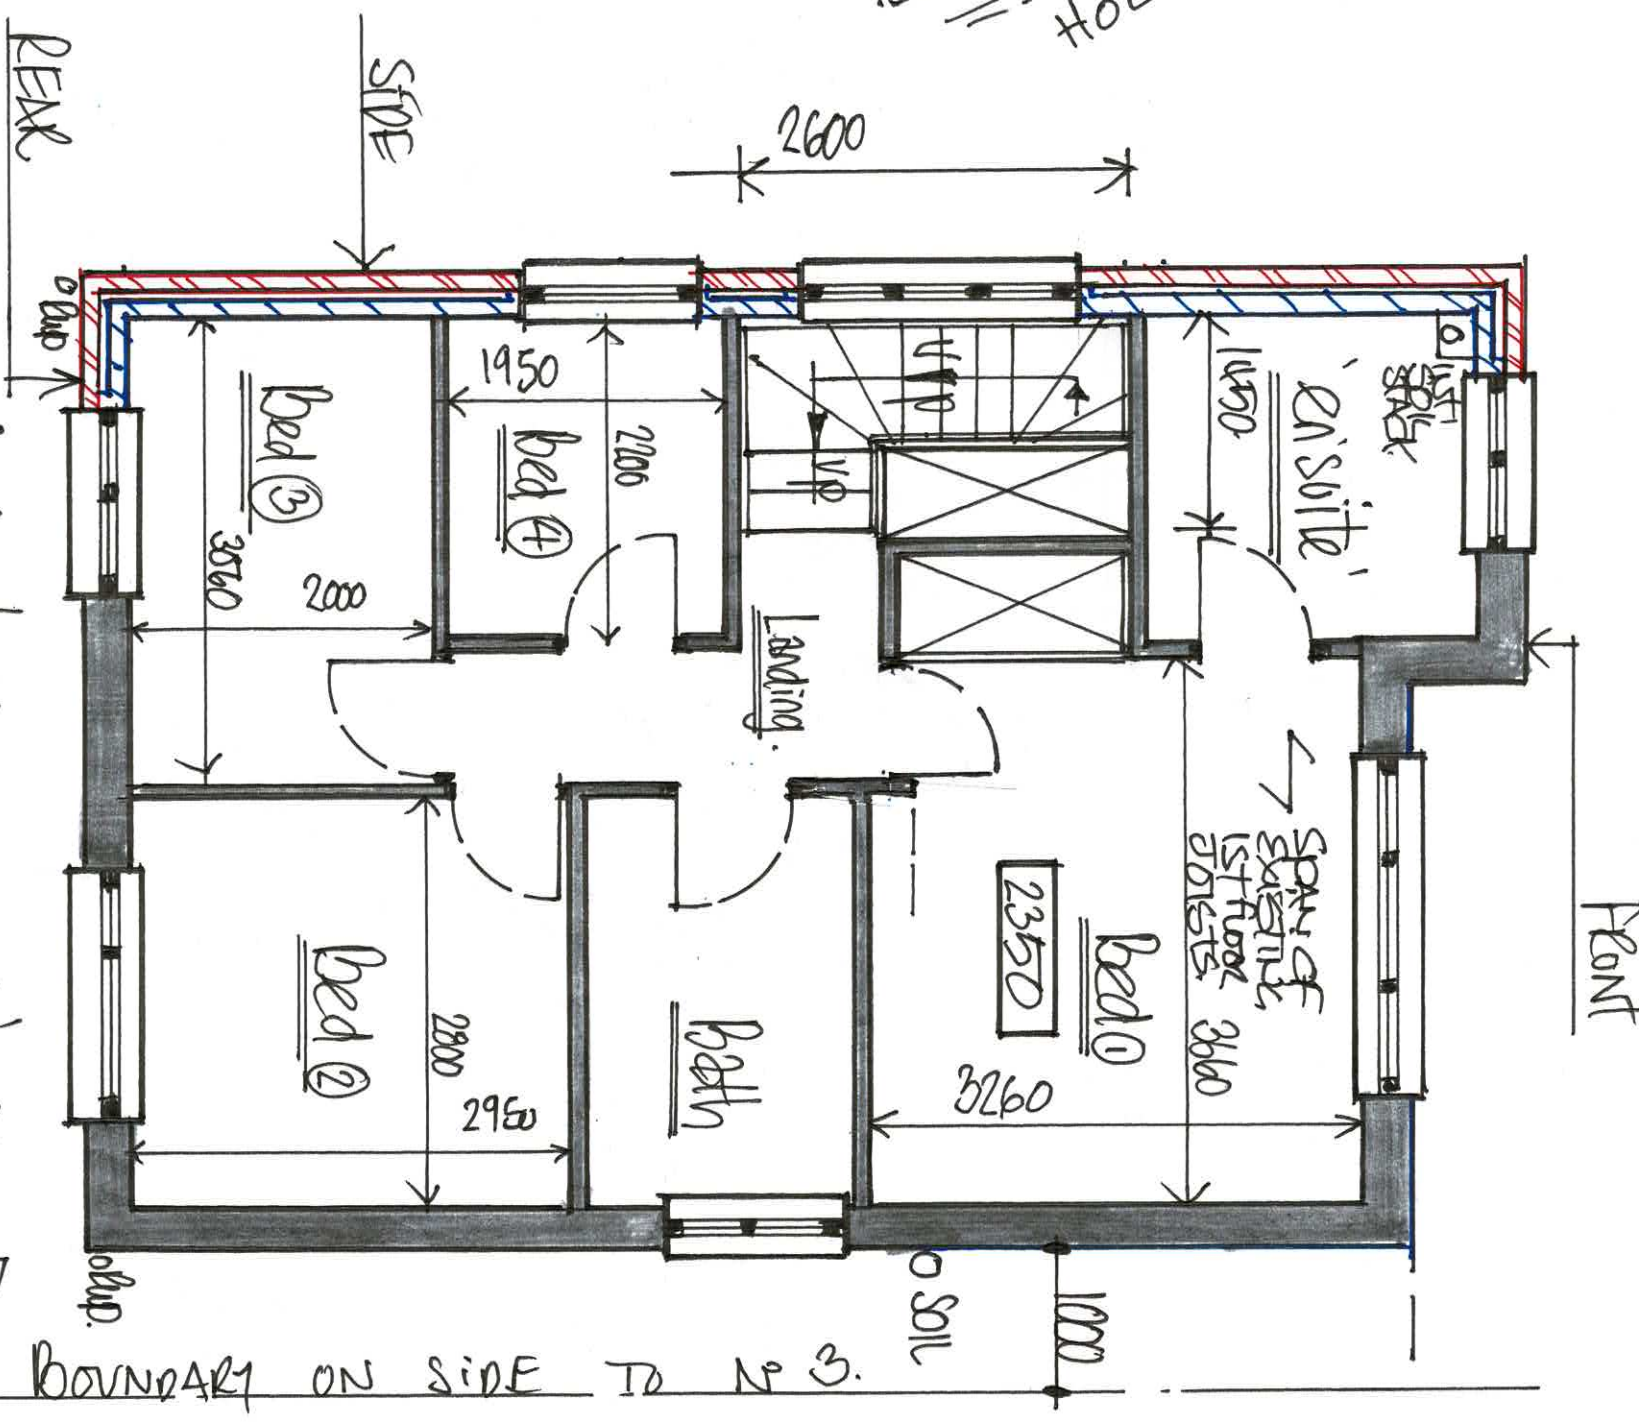

1:50 EXISTING 1ST FLOOR PLAN.

- DO NOT CONSIDER THE TWO TIMBER DEFACATED ROOF TRUSSES AS BEING 100% SPANNING SIDE TO SIDE ONTO ADJACENT TOP OF INNER SPAN CONSTRUCTION ON BOTH SIDES.
- HENCE ALL 1ST FLOOR PARTITION WALLS ARE OF A NON-WALL BEARING STATUS.

D R A N°:

5