


FOR AN "ENVELOPE OF VISIBILITY" TO THE BU SIDE OF DRIVEWAY TO N72, SIDE LINE IN LEAD PLOT FROM DRIVE N72, SHOULD BE AND LEAST CASE & ANY FORM OF OBSTRUCTIONS INC. FENCES

Footpath front

25m from site line from back driveway (2.4m) (y)

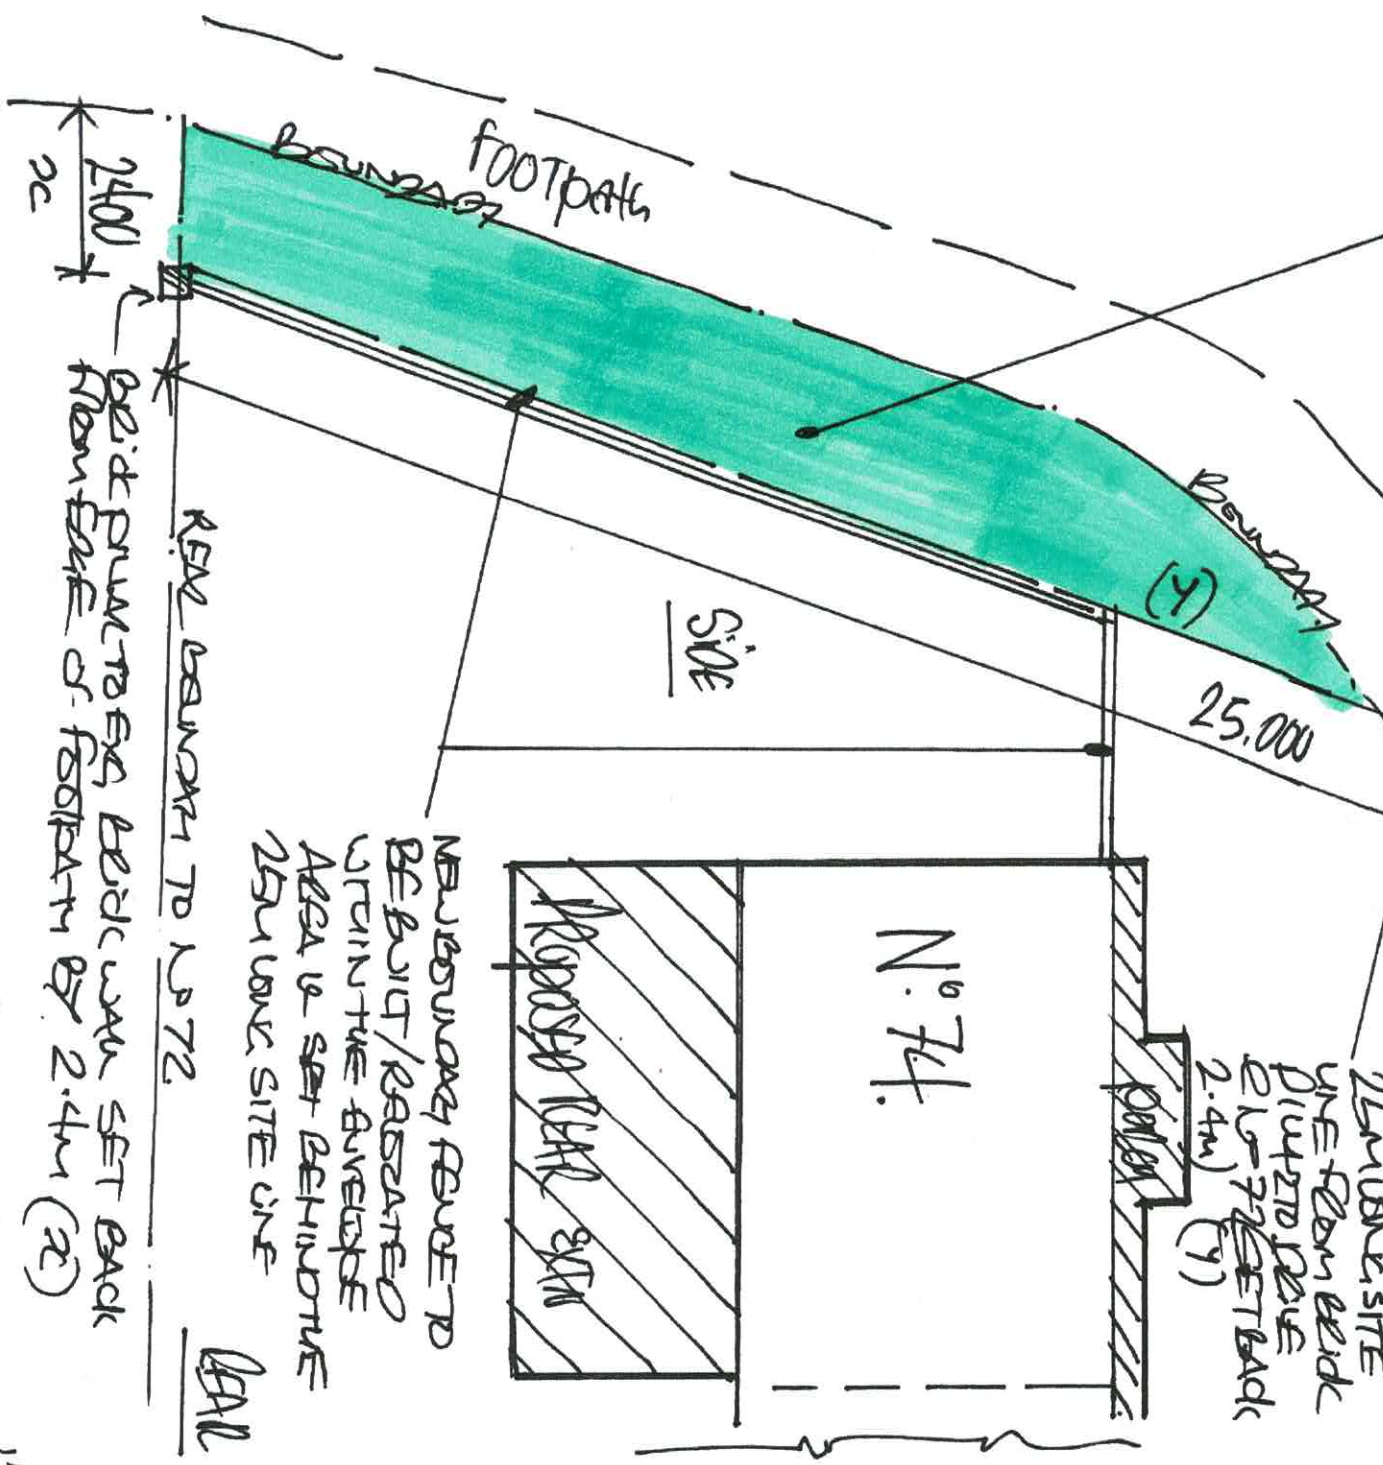

25m from site line to back driveway (2.4m) (x)

BOUNDARY TO N72

REAR

1:125 SITE PLAN SHOWING "VISIBILITY SPAY."