



Property Services
This drawing is the copyright and property of
NatWest Group plc.
It must not be copied or published without written
consent.

Do not scale from this drawing.

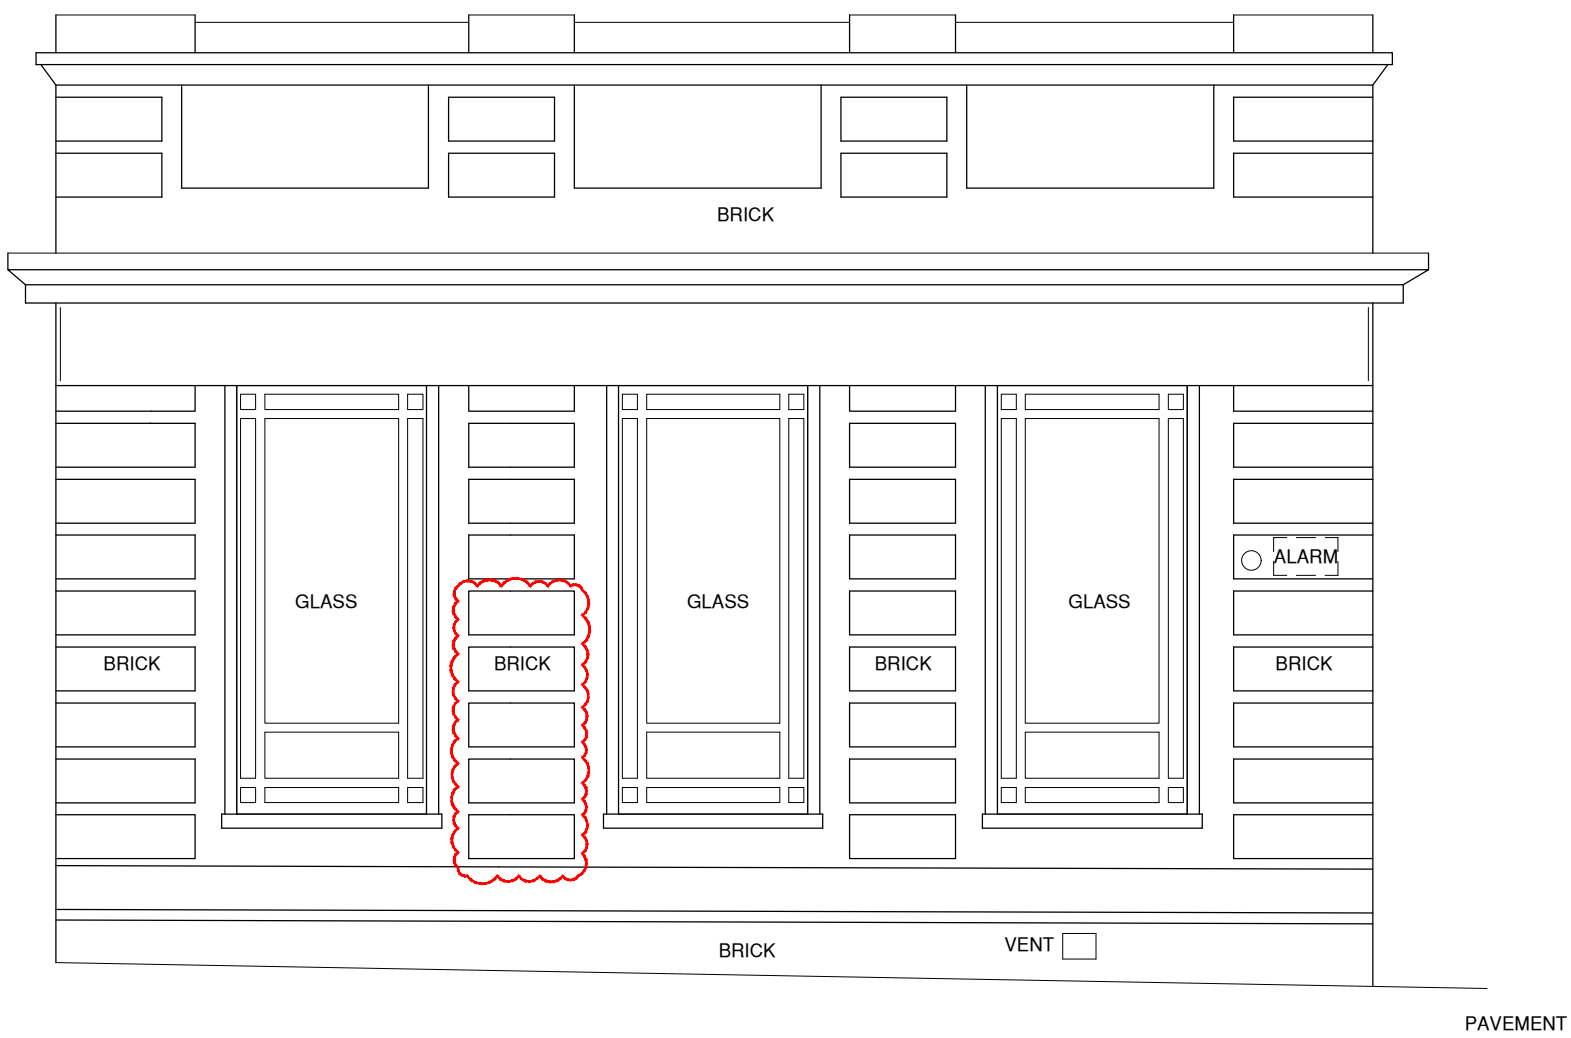

ELEVATION 2
BURY NEW ROAD

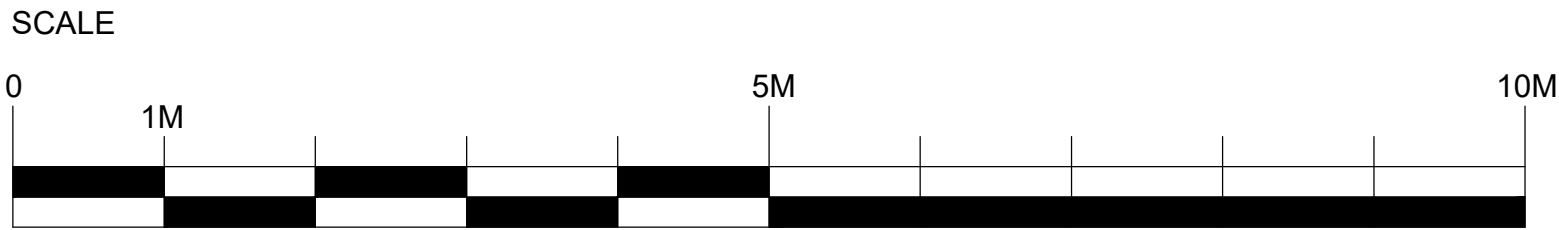

rev & description							date
	A - occupancy	B - desking / numbering	C - ancillary furniture	D - structural	E - elect/mech services	F - cad admin	
A							21/11/23
Elevation brickwork protruding added							



address
PRESTWICH
463 BURY NEW ROAD
PRESTWICH, MANCHESTER,
M25 1AB

ref no. sortcode

description
ELEVATION 2
BURY NEW ROAD
AS PROPOSED

status

GENERAL ARRANGEMENT

IPMS1	sqm
IPMS2	sqm
IPMS3	sqm
scale 1:50	brand
dwn IL	date 26/06/23
rbis drawing number 3452/G2P/E2	rev. A