


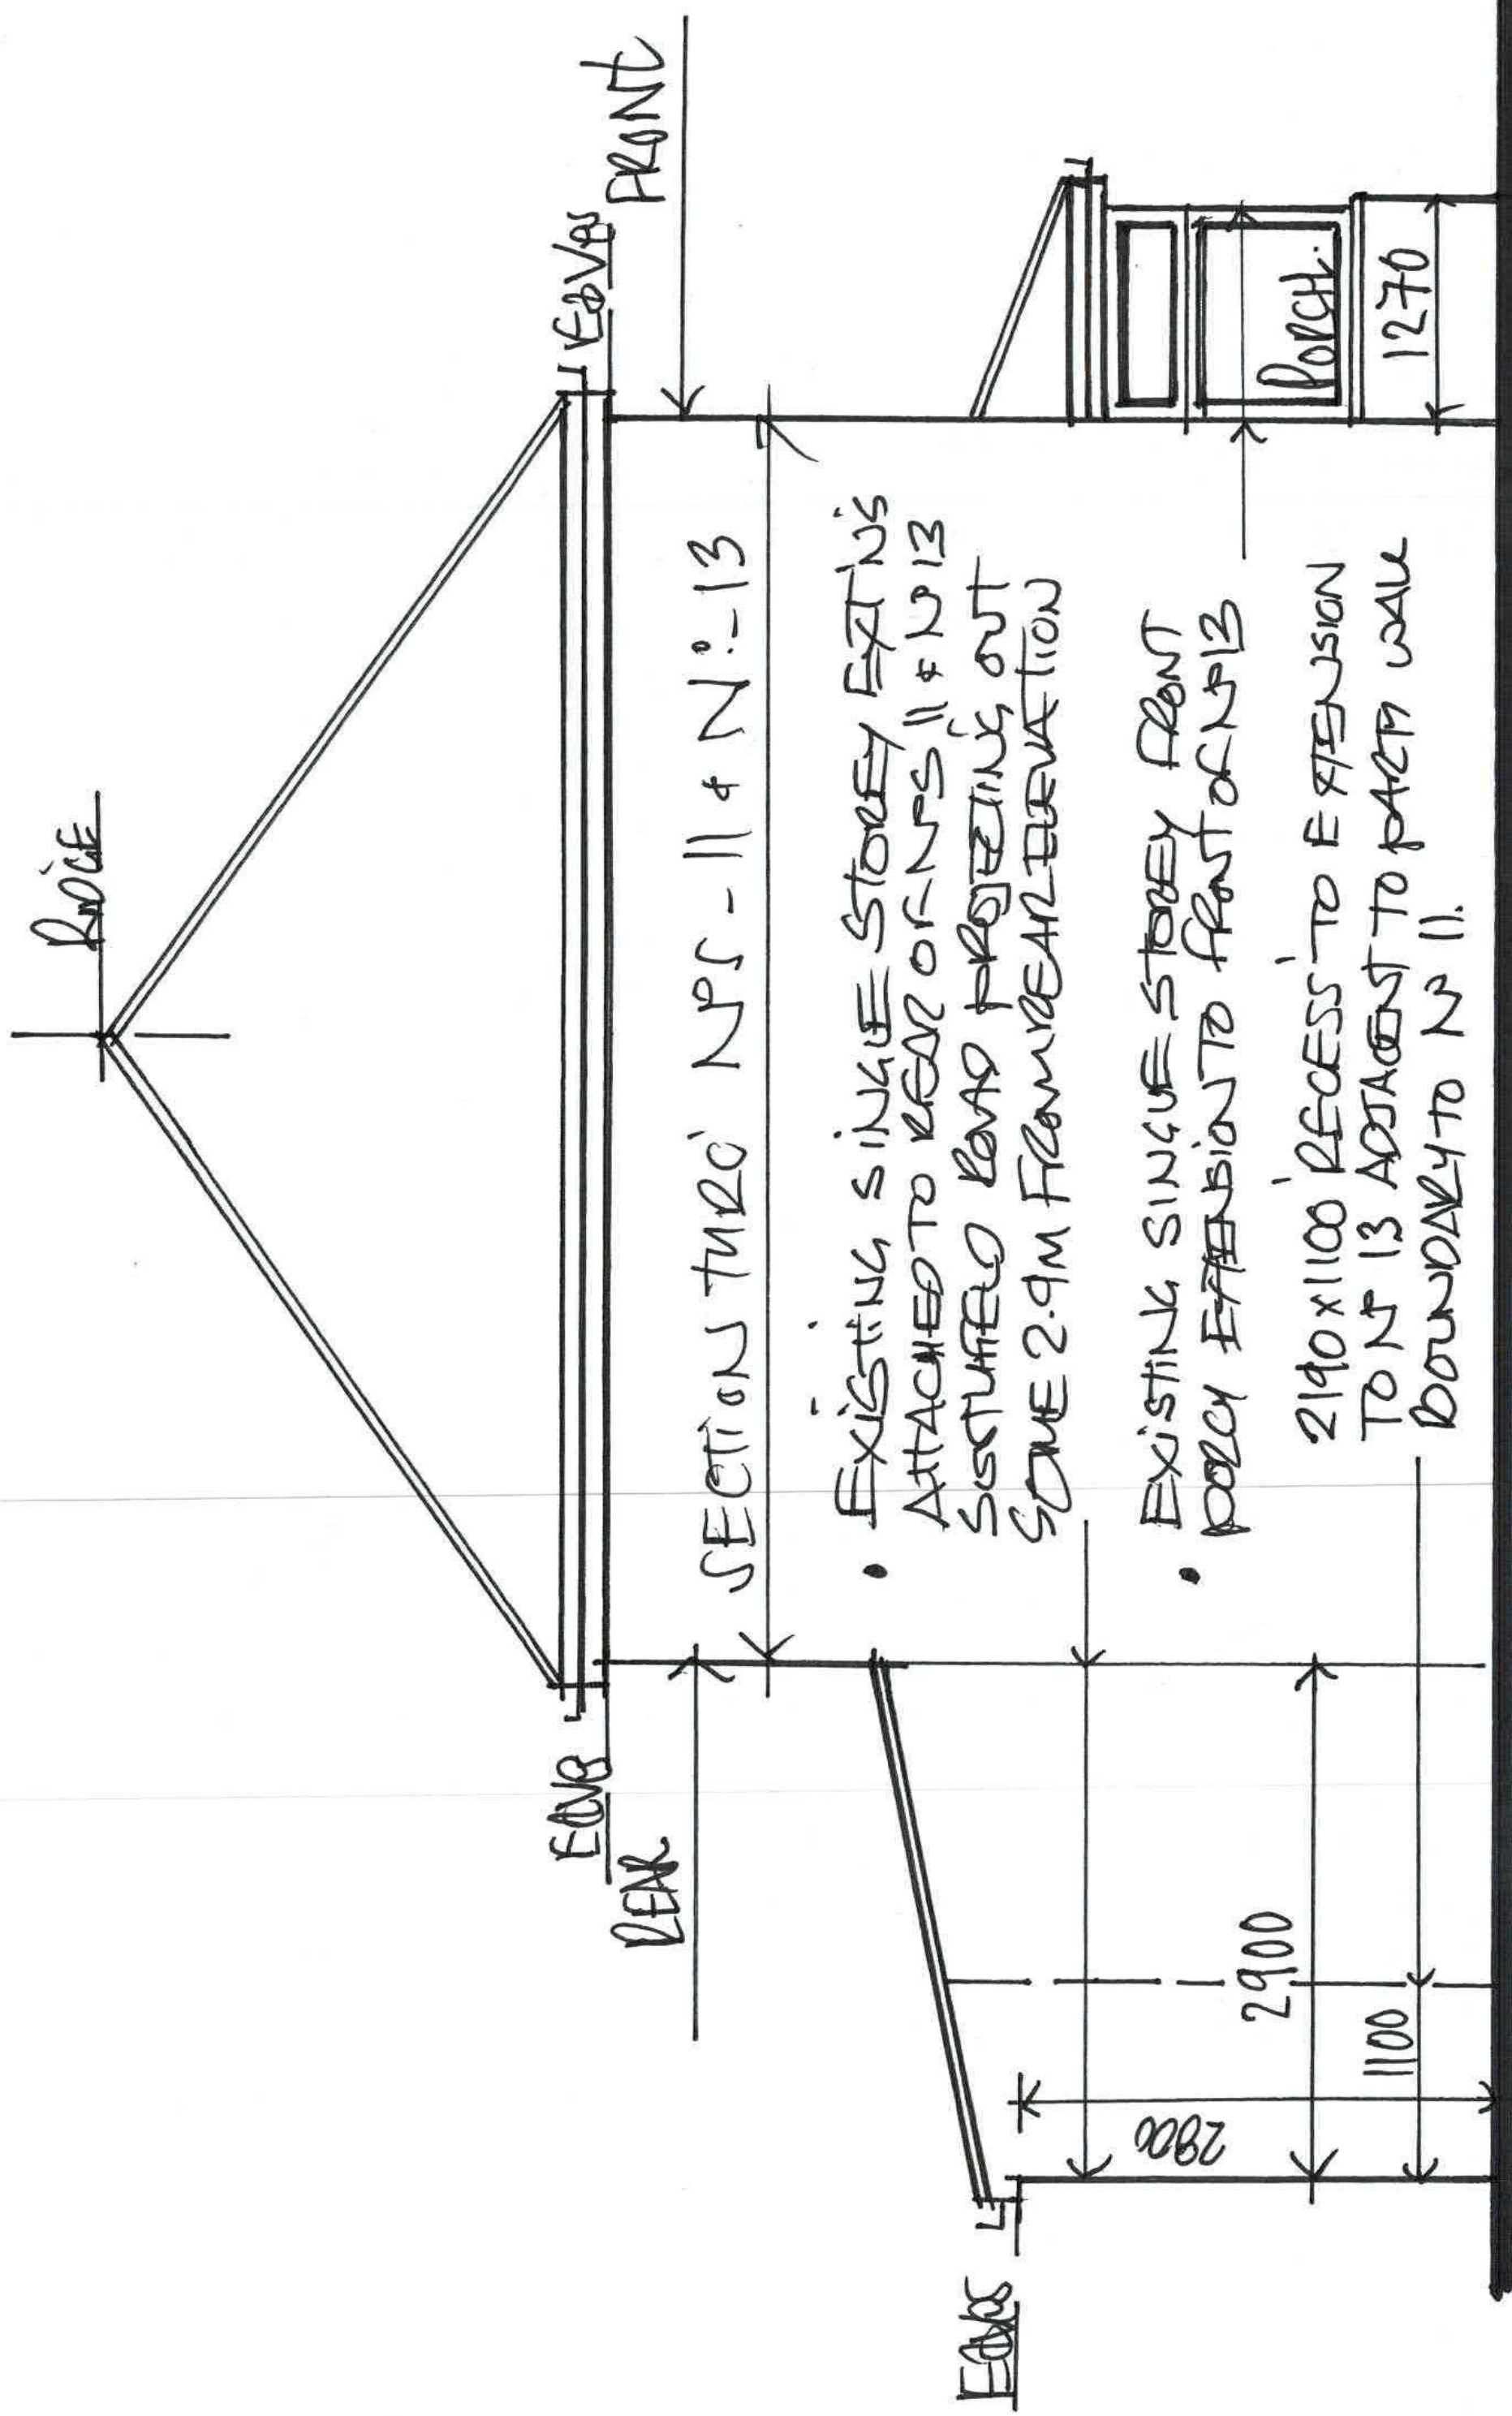

1:50 EXISTING SIDE ELEVATION AS VIEWED FROM N° 11