


Hague Hall Farm

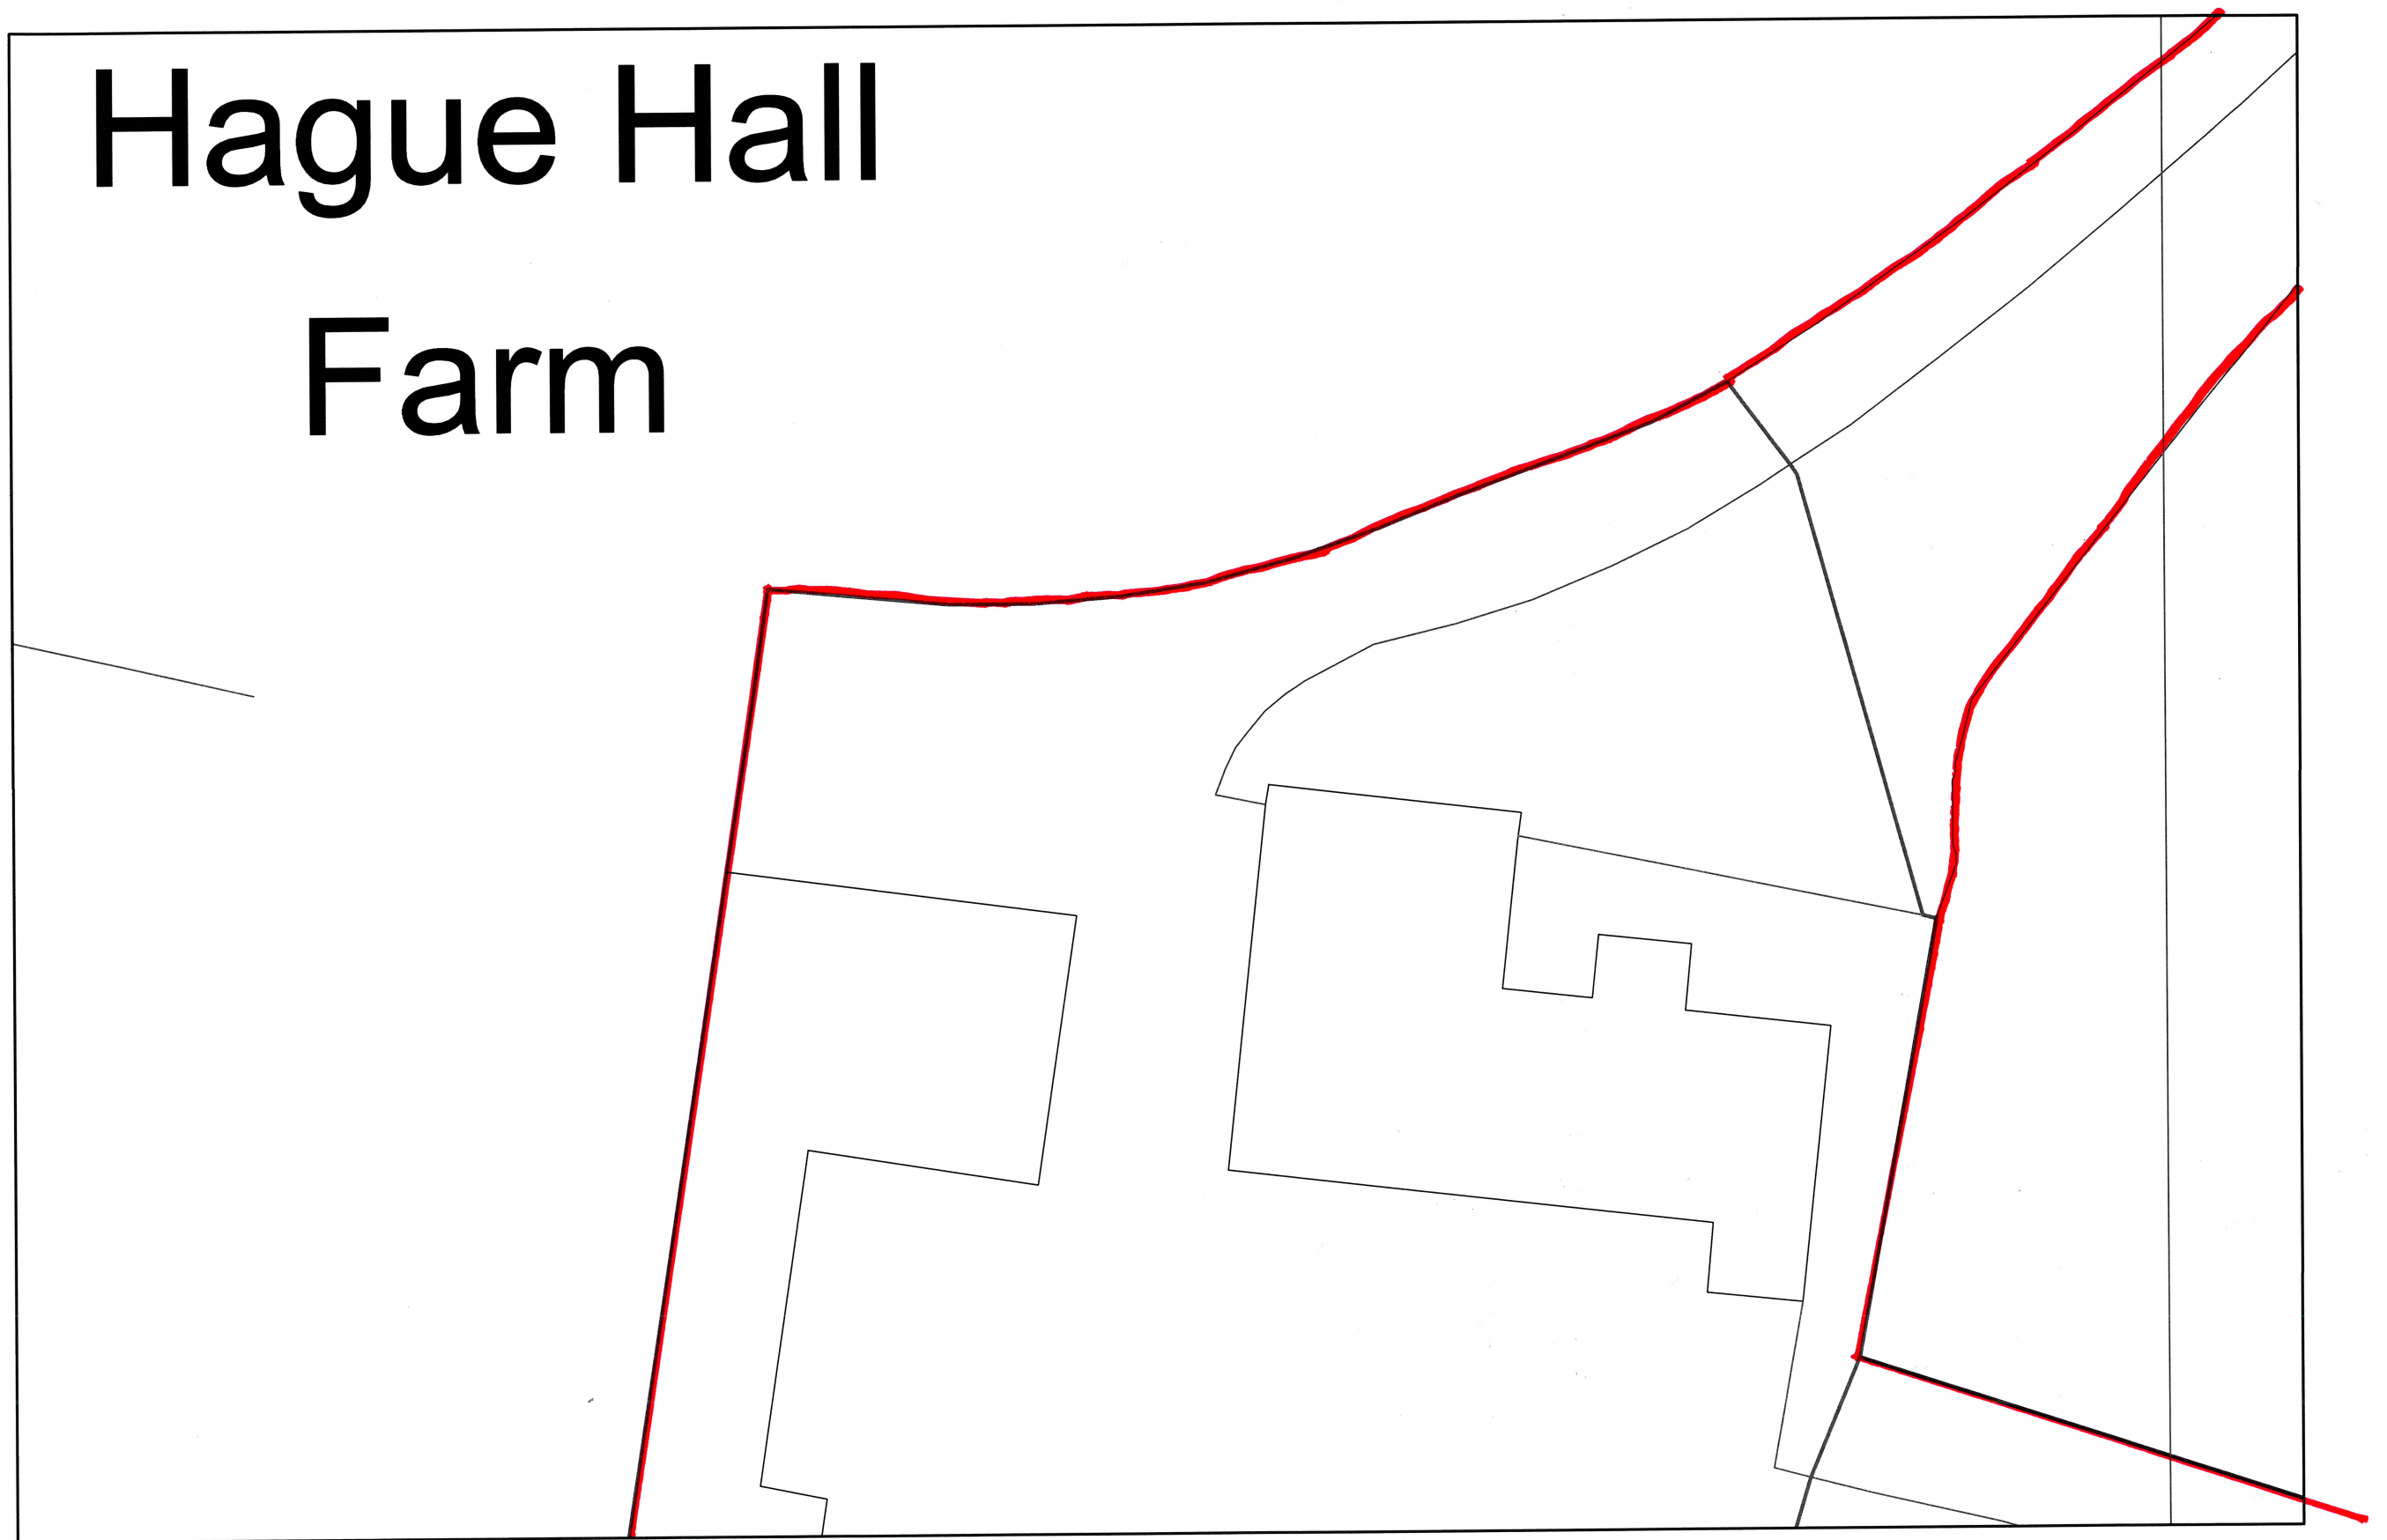


SITE PLAN (Existing)
HAGUE HALL FARM (FORMERLY FURTHER DAVISES FARM)
MATHER ROAD
BURY BL9 6TJ



1:200

Hague Hall Farm

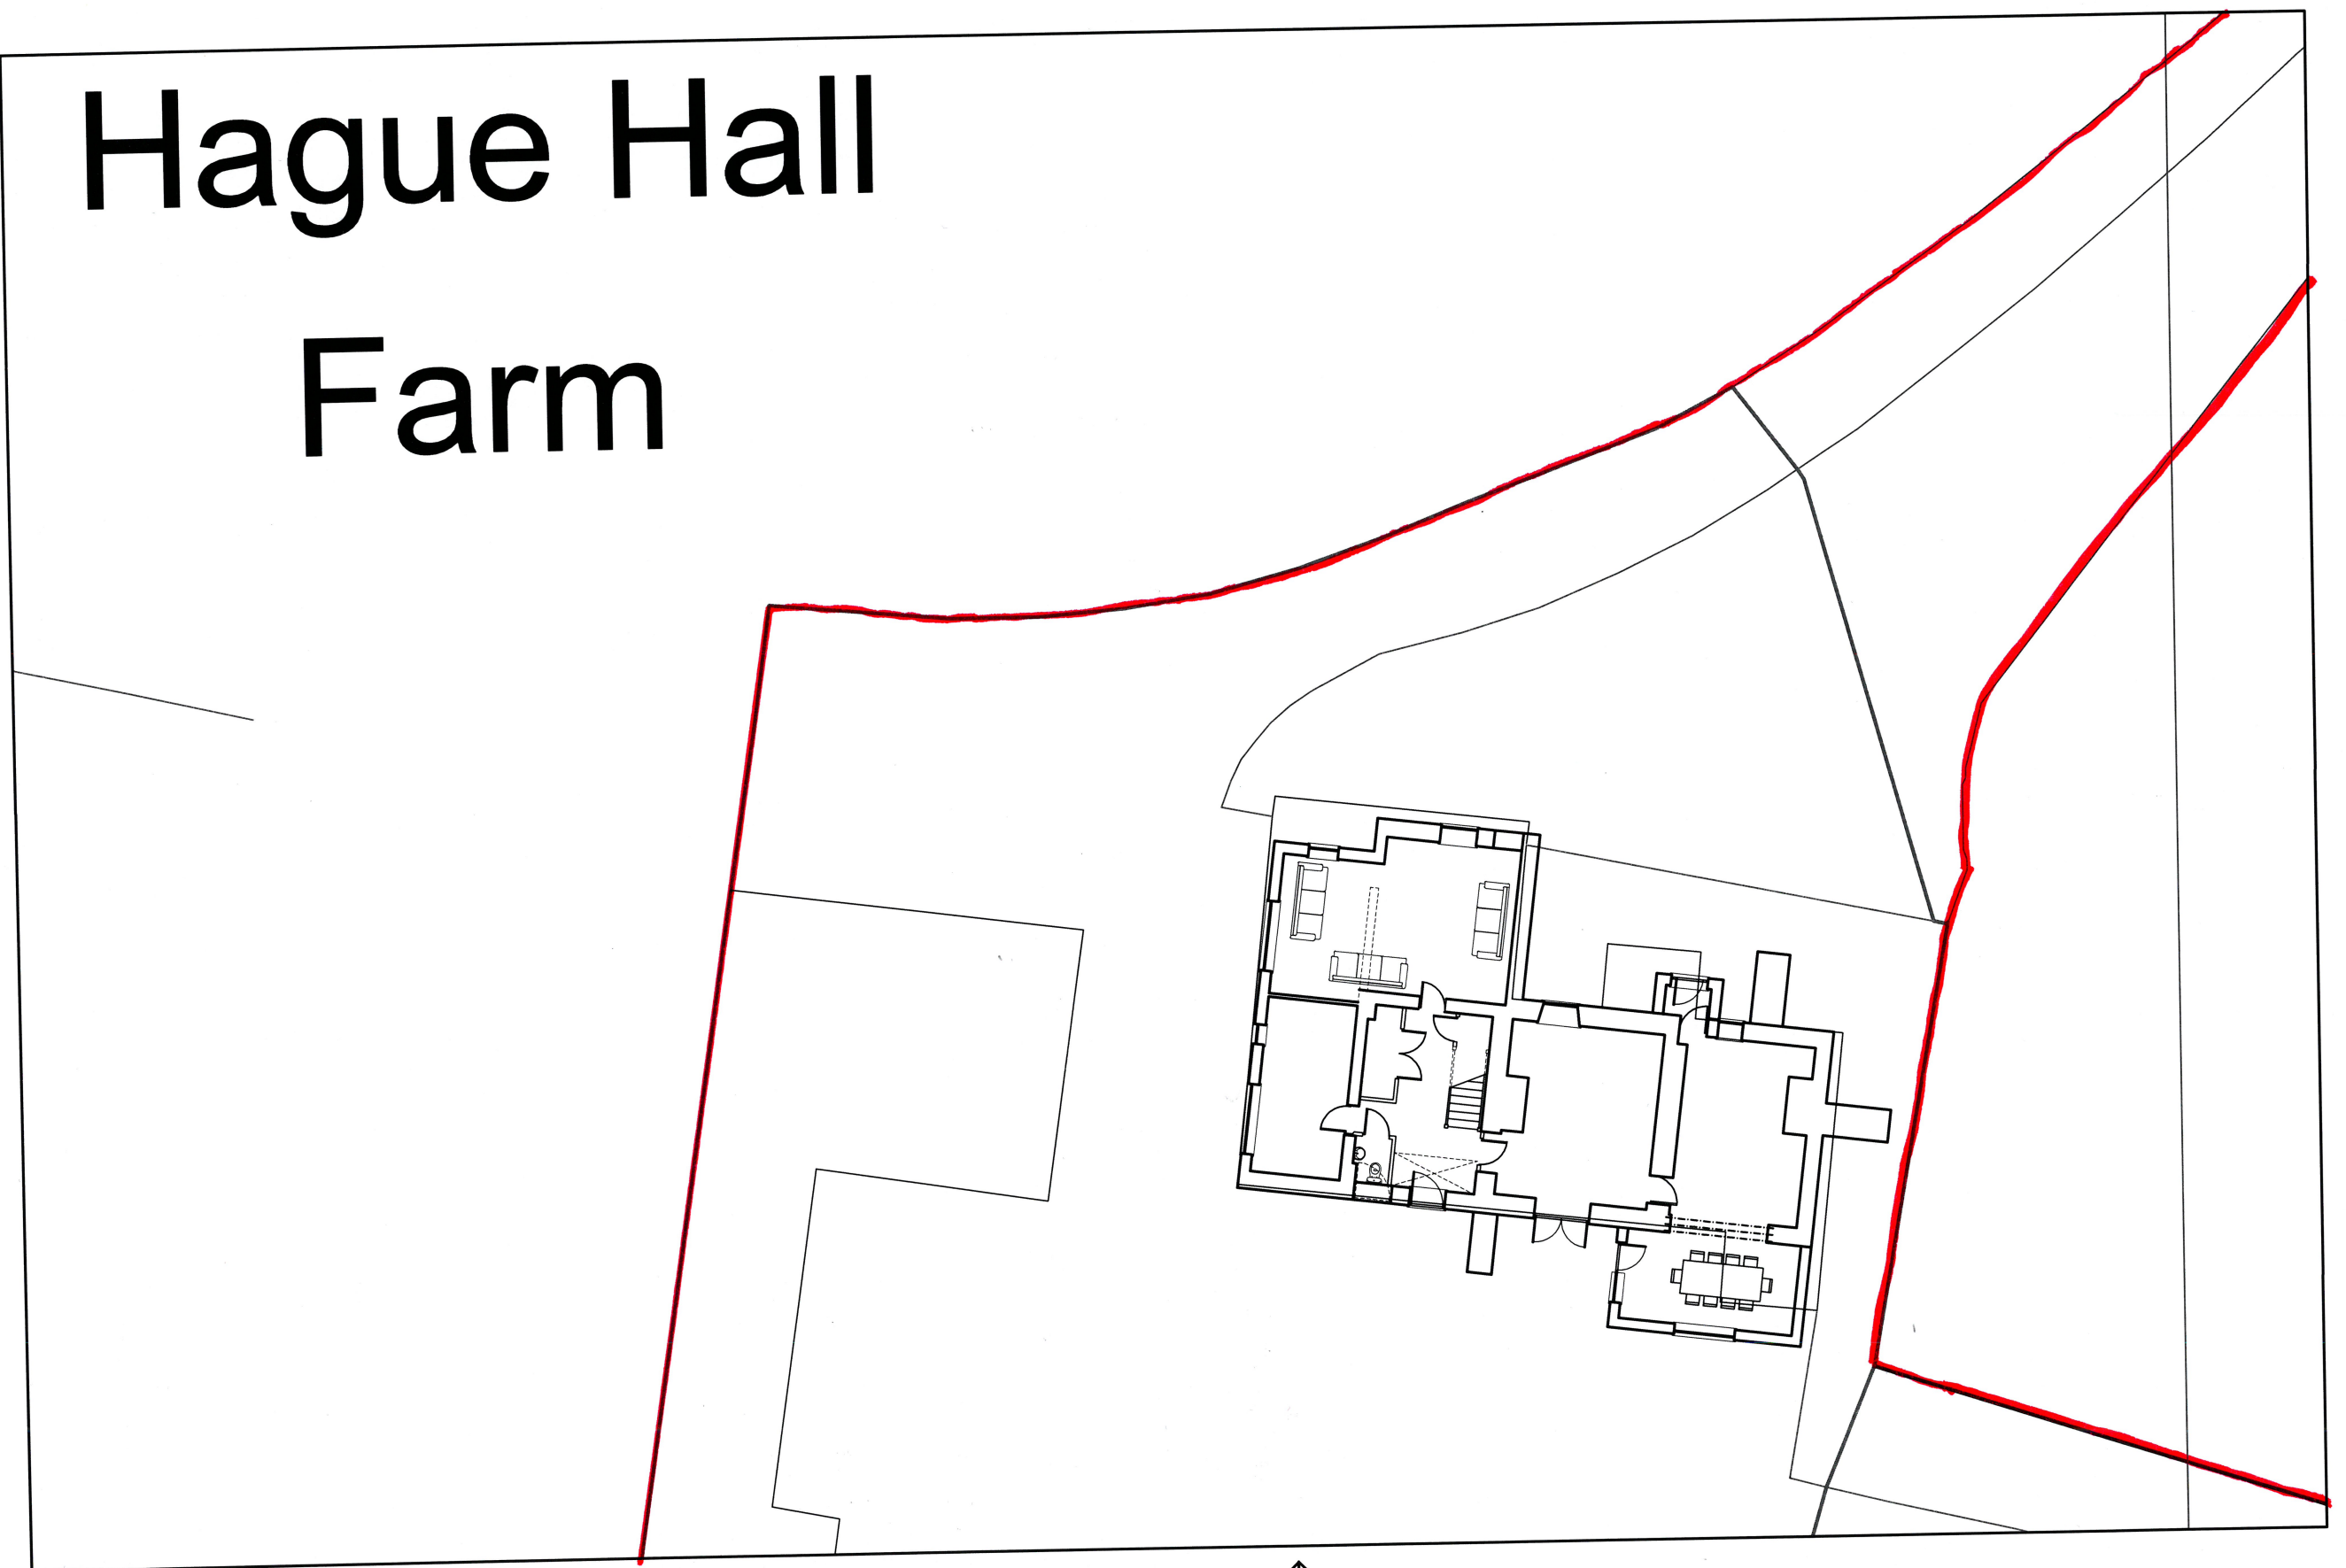

SITE PLAN (Proposed)
HAGUE HALL FARM (FORMERLY FURTHER DAVISES FARM)
MATHER ROAD
BURY BL9 6TJ



1:200