

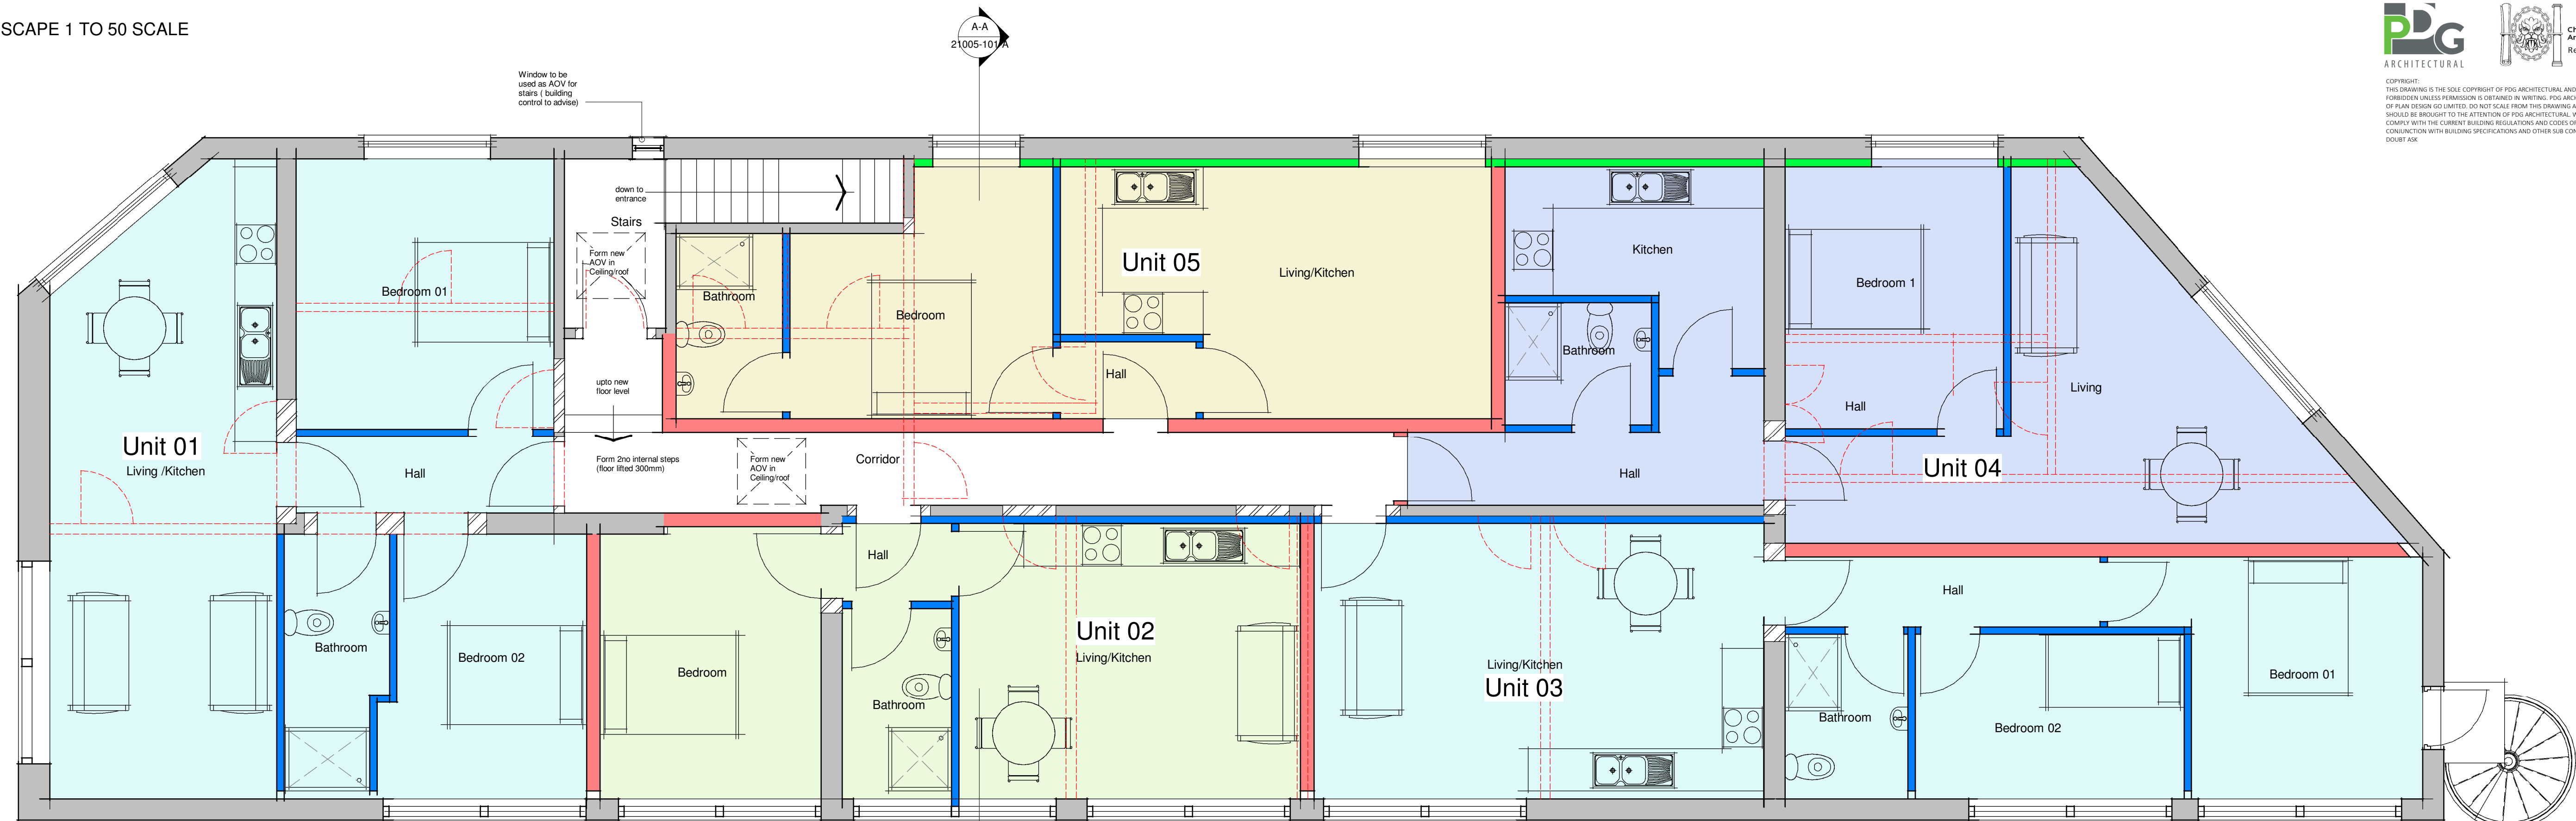


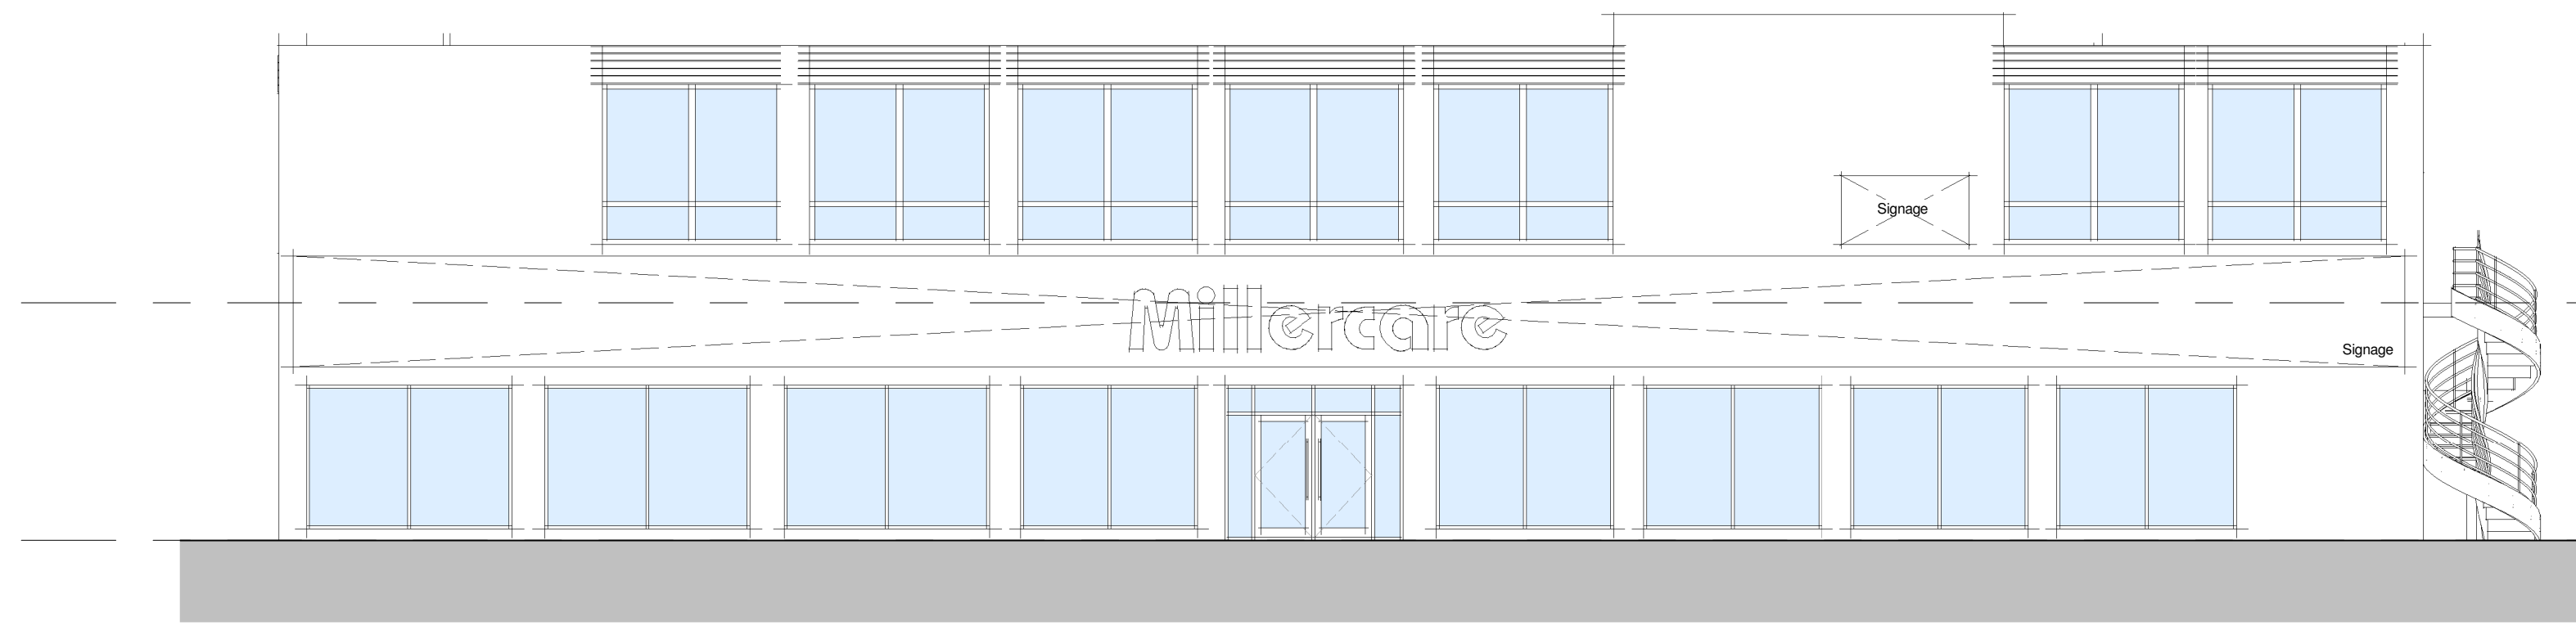


01-Proposed First Floor Level (Planning)

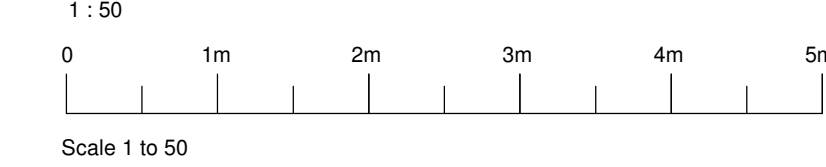


00_Proposed Front

1 : 100

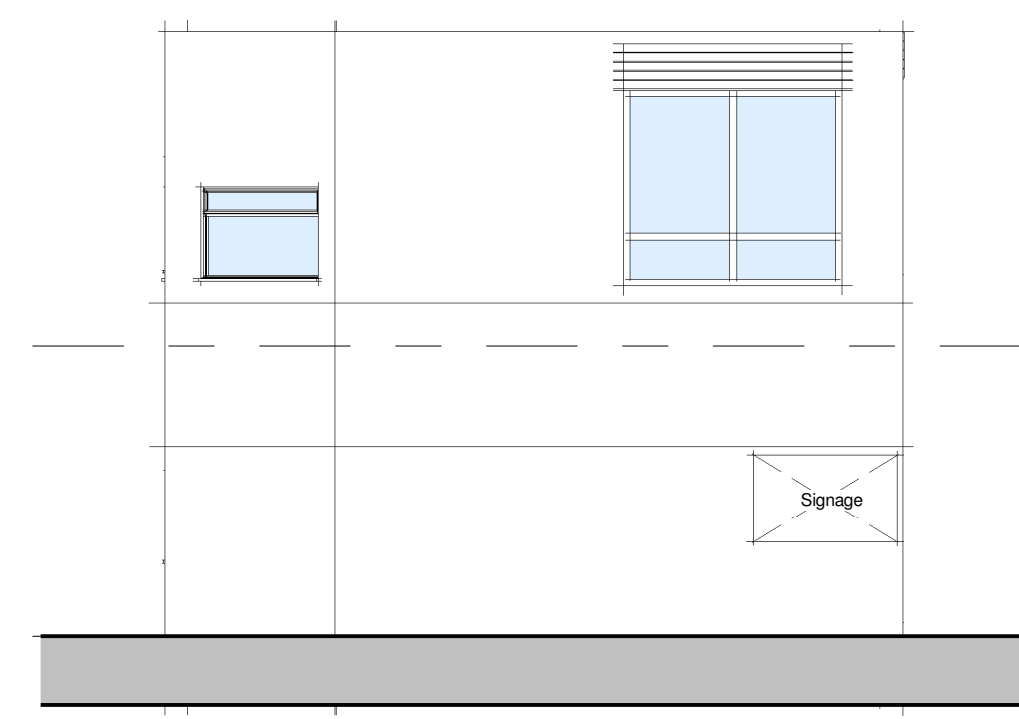

00_Proposed Side Elevation 02

1 : 100

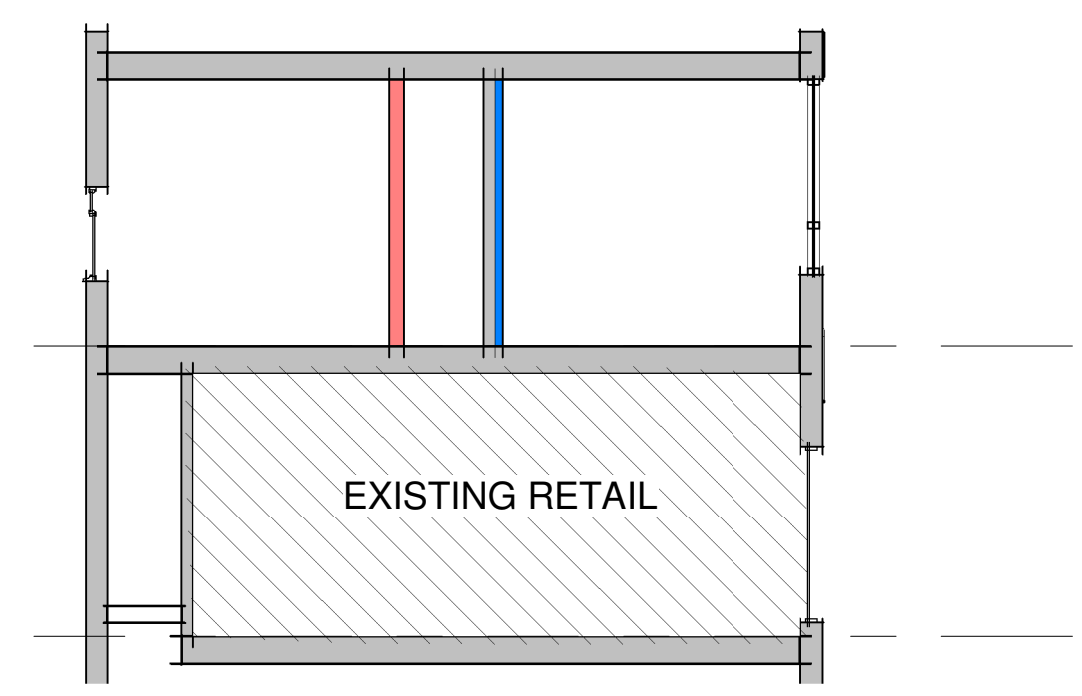

00_Section A-A

1 : 100

Rev	Description	Date
-----	-------------	------

DRAWING TITLE:
Proposed Plan and Elevations

PROJECT DESCRIPTION:
Proposed Residential Development


PROJECT ADDRESS:
Bolton Road , Bury

Planning Drawing




Unit 5 | Killingbeck Office Village | Killingbeck Court | Leeds | LS14 6FD
0113 467 6001 www.pdgarch.co.uk email: info@pdgarch.co.uk

DATE: Apr 2021 Dwg No: Rev.
SCALE: As Indicated **21005-101-A**

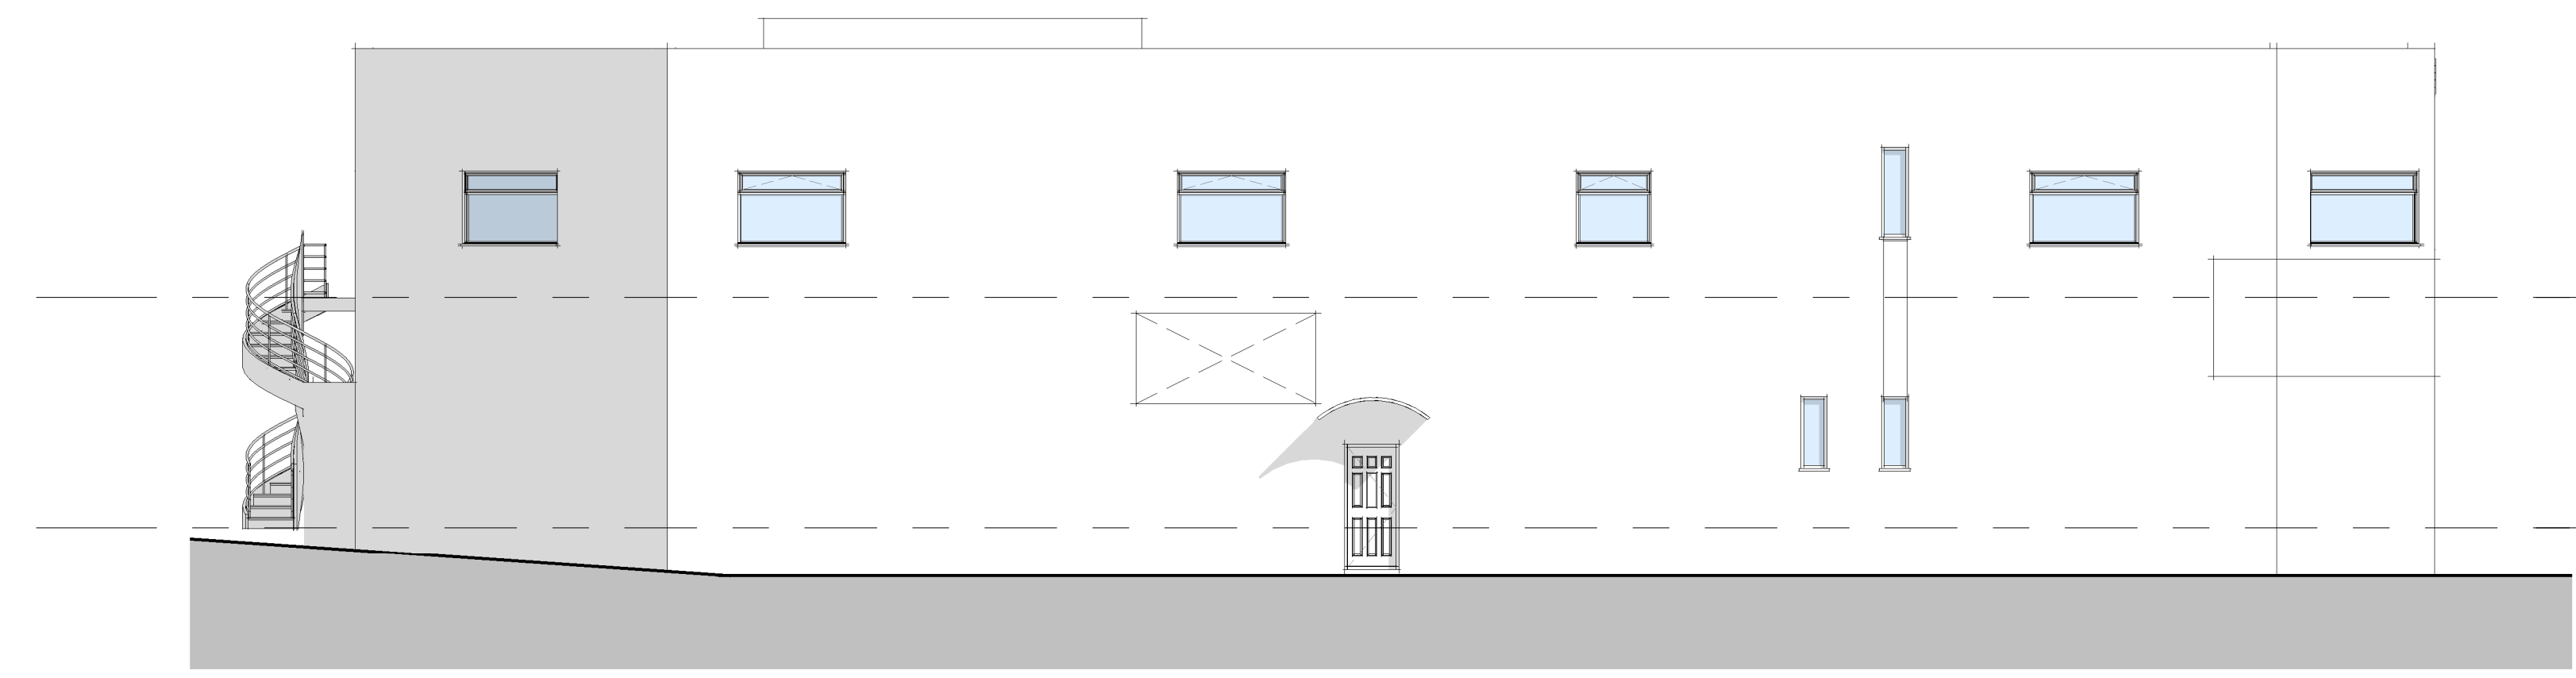

00-Proposed Rear

1 : 100

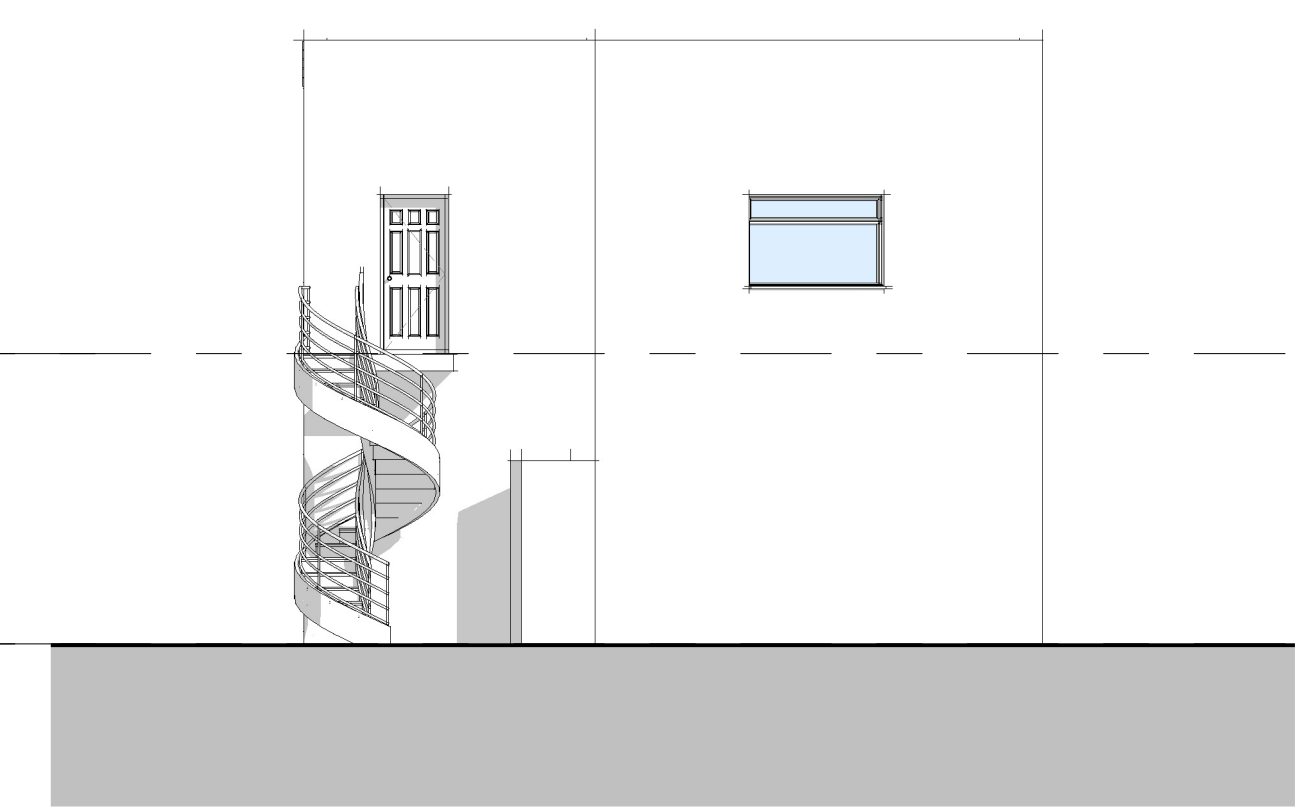

01_Proposed Side Elevation 01

1 : 100

