
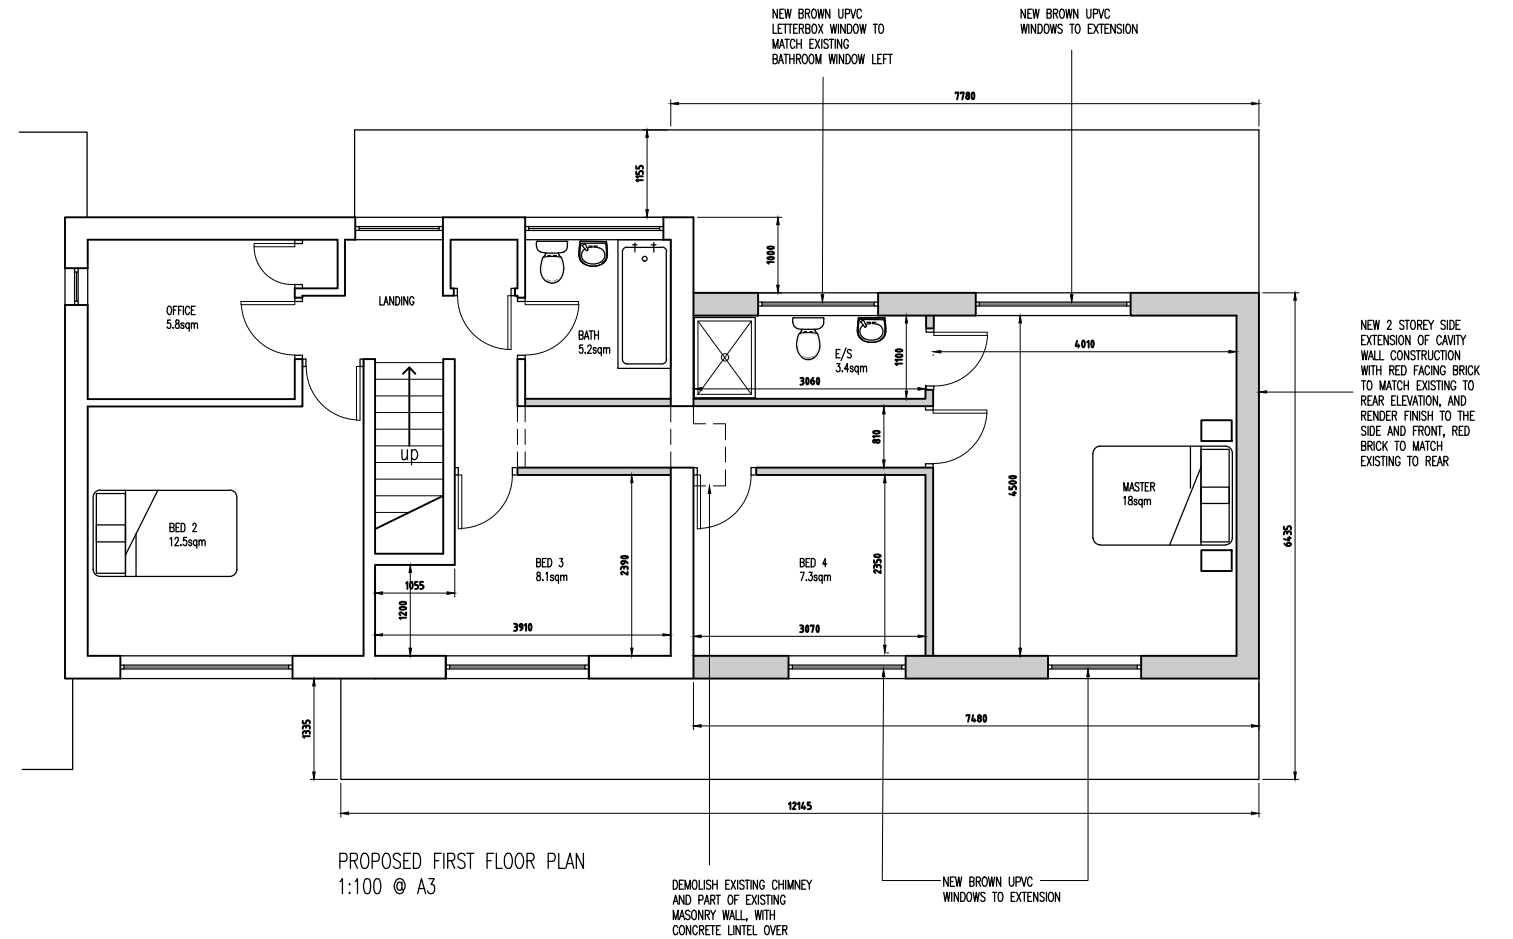


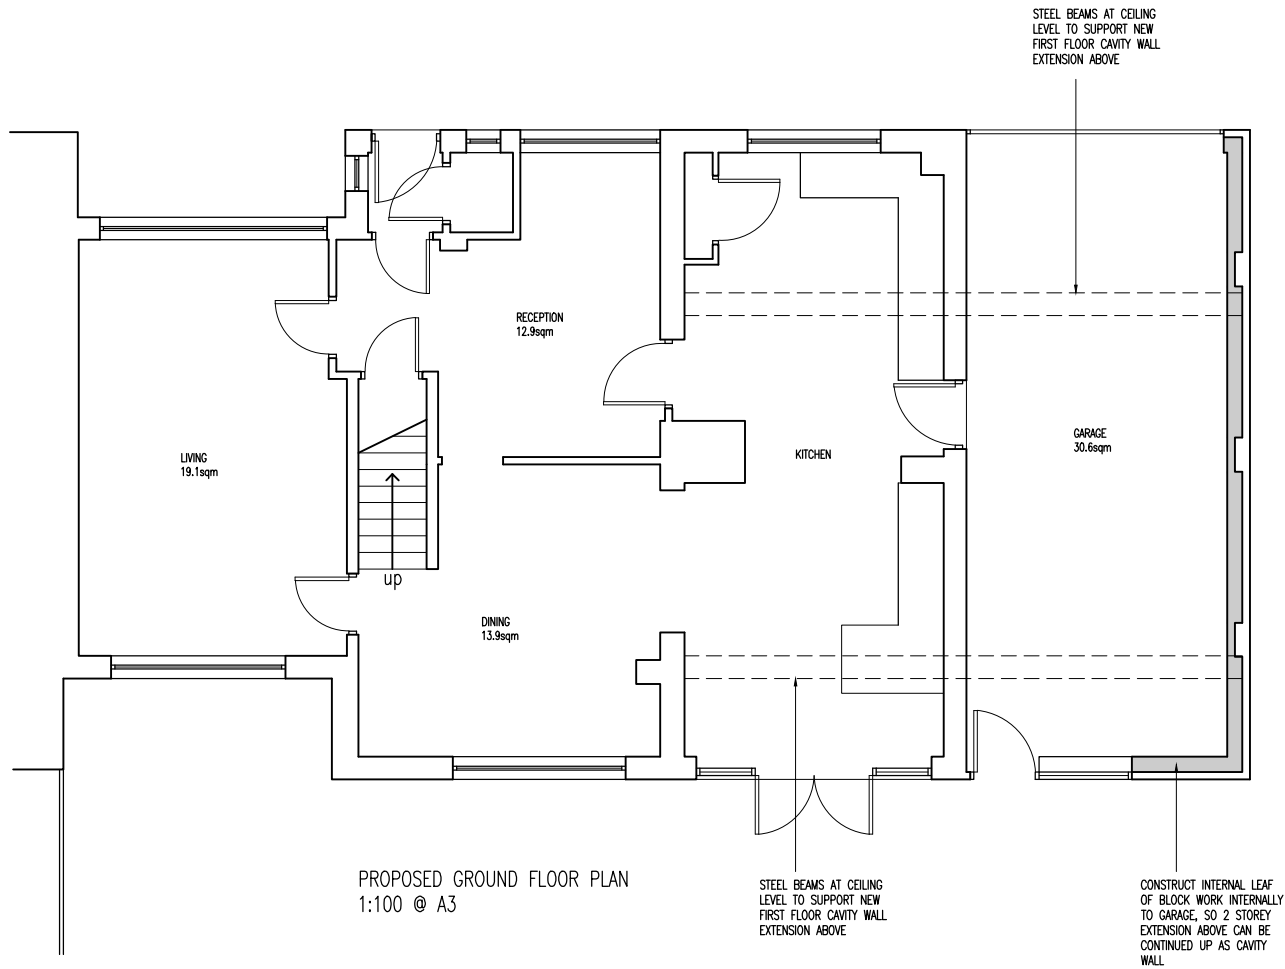

Rev	Amendments	Date	Ints
Mark Gordon Design + Associates			
Project 1 ANDERTON CLOSE, BURY, BL8 2HQ			
Drawing Title PROPOSED PLAN LAYOUTS			
Drawn	TW	Checked	—
Date	APR 2022	Scale	A3 1 : 100
Drawing No.	1AC/203/PL	Rev.	